



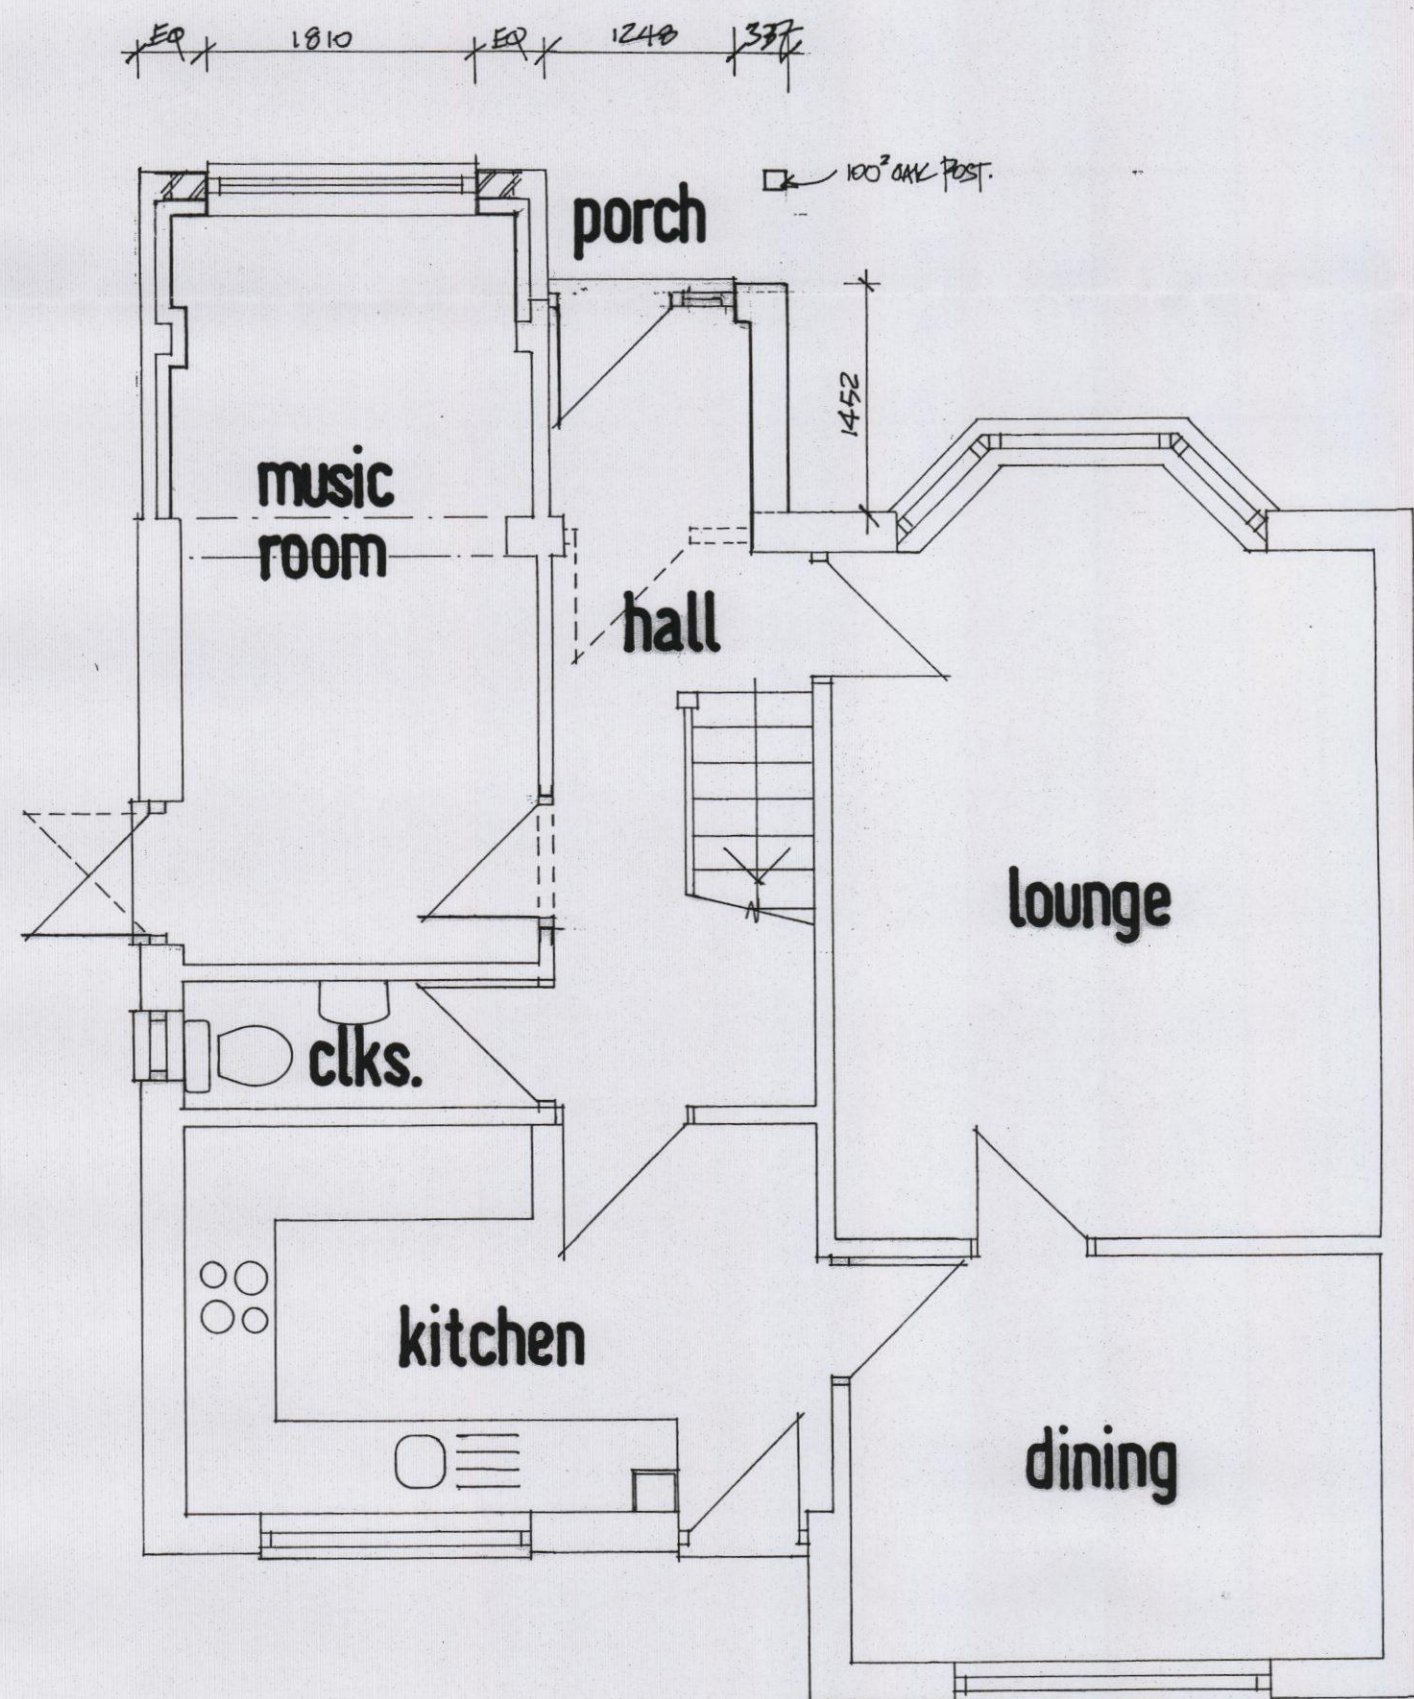


GROUND FLOOR

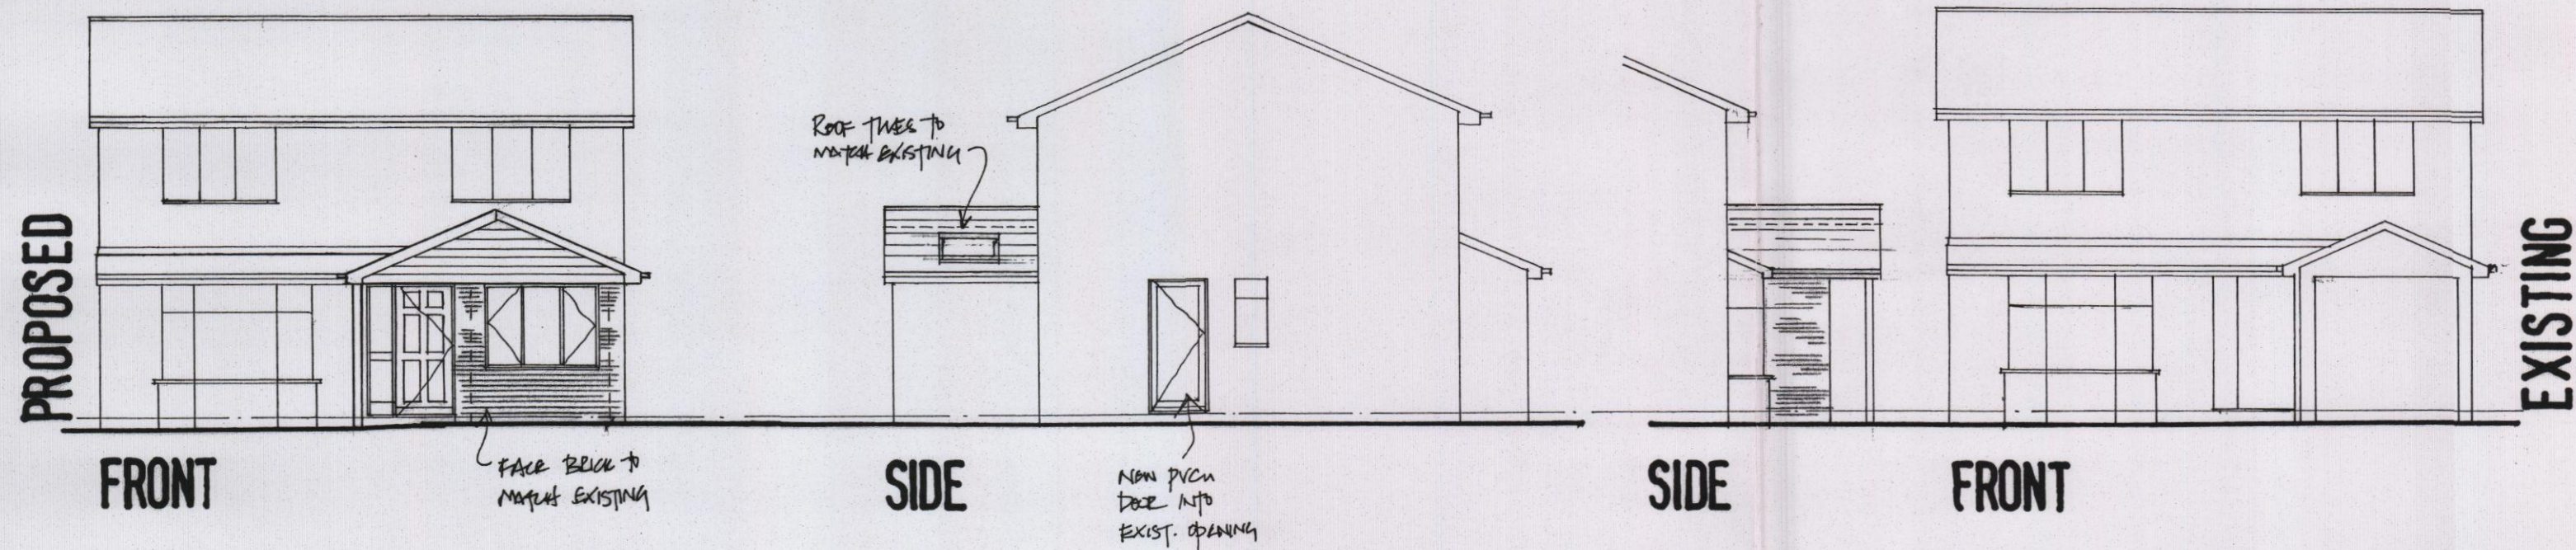

LOCATION

Scale 1:1250 - OS Map No 100046326

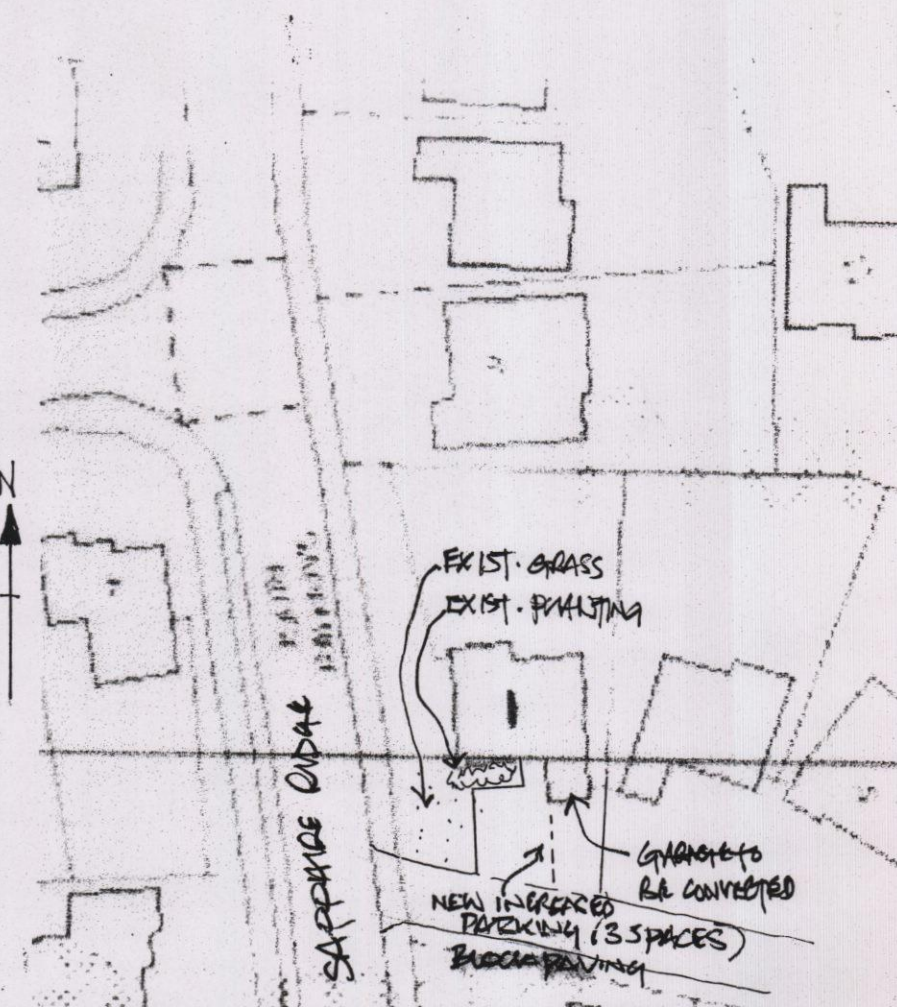

SITE

Scale 1:500



DEREK TREAGUS ASSOCIATES ARCHITECTURAL SERVICES No3-The Townhouse, 20 Nelson Road, Southsea, Hampshire PO5 2AS Tel: 07956 624094 Email: derek.treagus@ntlworld.com	
Project	Front Extension & Garage Conversion 1 Sapphire Ridge, Waterlooville.
Client	Mr M Bradley
Subject	Planning Drawing
Date:	April 2014
Scale:	1:50, 1:100 @ A2
Rev:	Drg. No. 14/ 290/01
- Copyright reserved. - All dimensions are to be site confirmed and should not be scaled unless for Planning purposes. - Verify all queries with the office.	