


© Crown copyright.
All rights reserved.
Reproduced by permission.
License No. 100046837

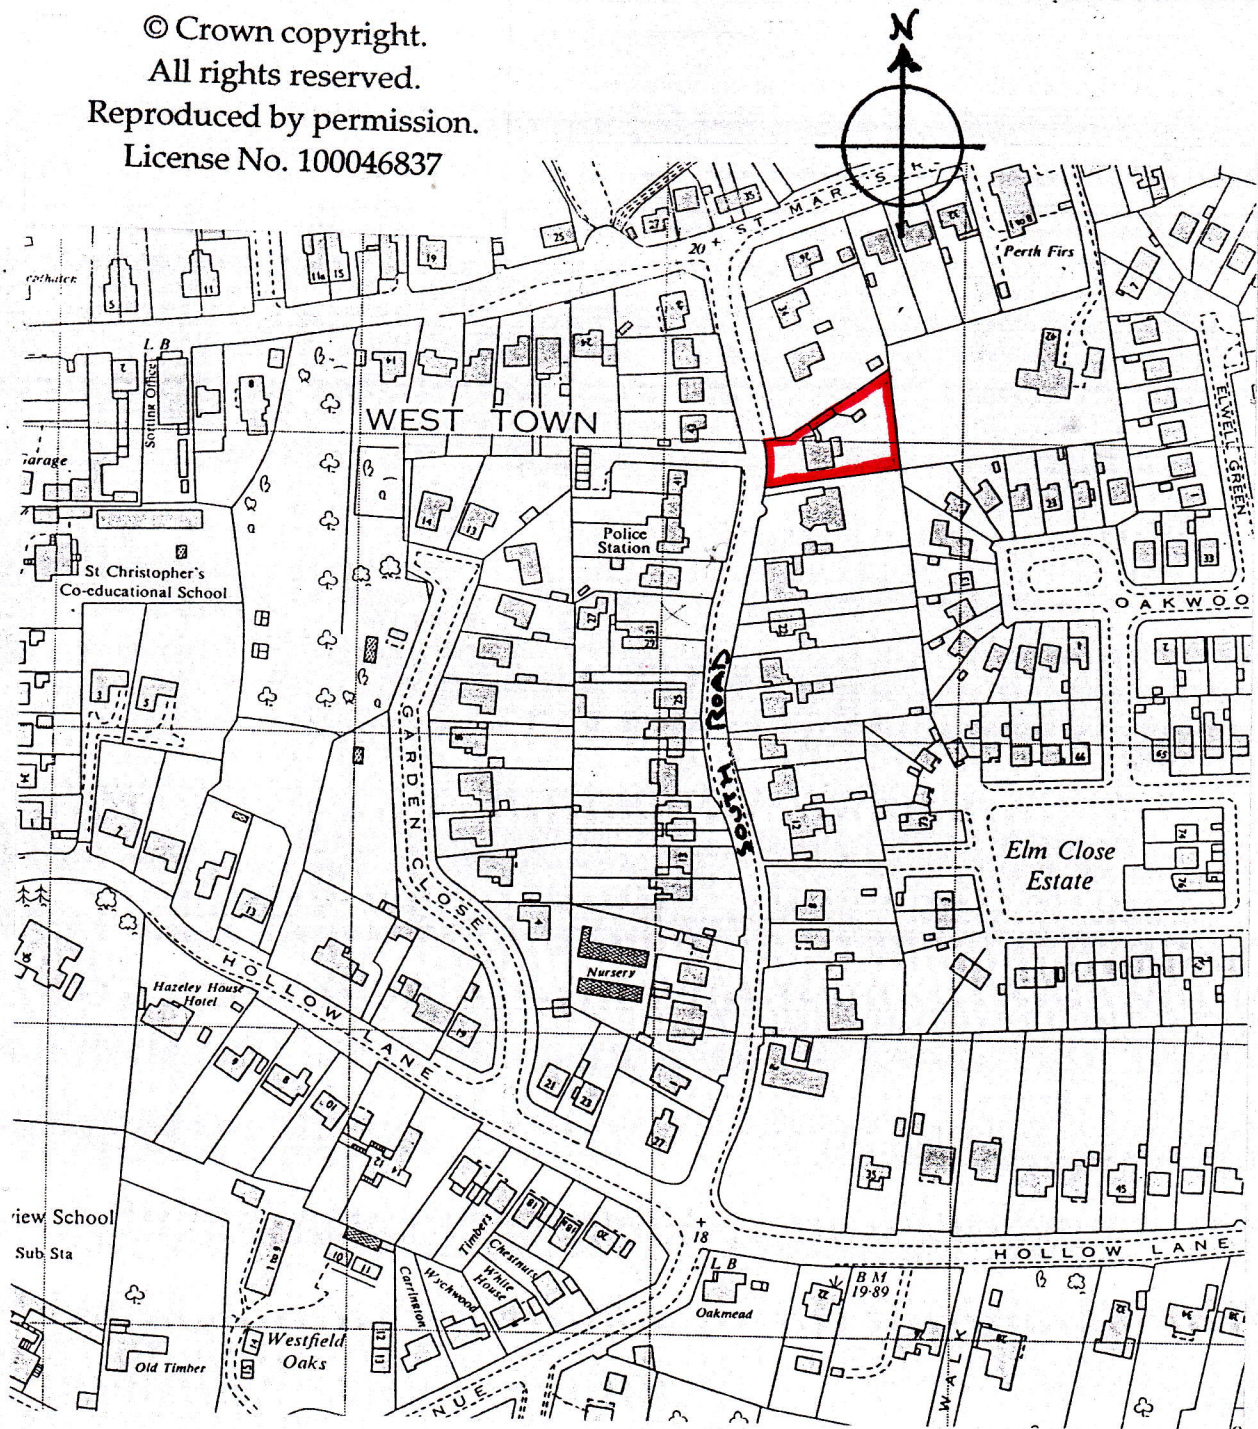

Martin Critchley
Chartered Architect
7 North Street
Havant, Hampshire, PO9 1PW
023 92 474 919
critchleyarchitect@hotmail.com

Job

**30 SOUTH ROAD,
HAYLING ISLAND**

Job No.

1467

Title

LOCATION PLAN

Drawing No.

201

Date: **22/12/14**

Scale: **1:1250**

Drawn: **P.C.**