



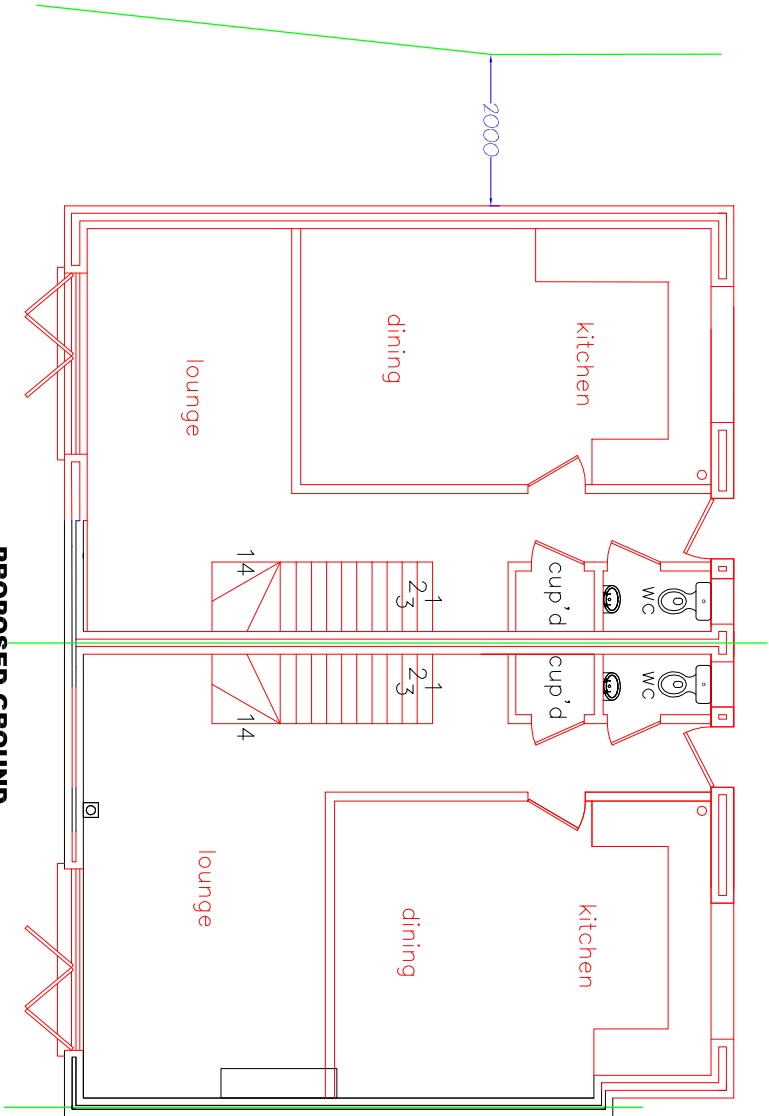


PROPOSED GROUND FLOOR LAYOUT

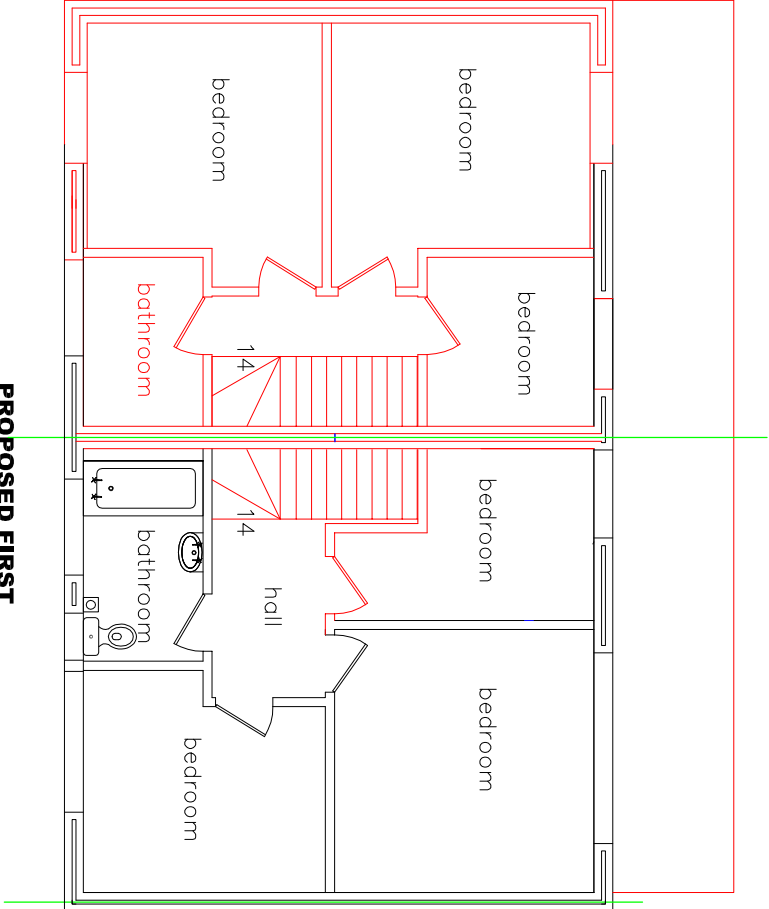

PROPOSED FIRST FLOOR LAYOUT

scale 1:100

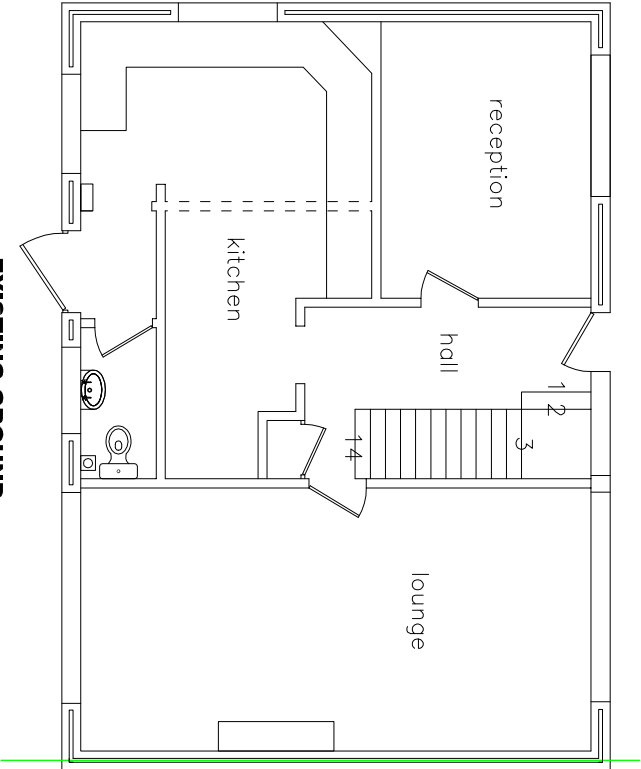

EXISTING GROUND FLOOR LAYOUT



EXISTING FIRST FLOOR LAYOUT

MR BRIDGER 38 OAKSHOTT DRIVE HAVANT PO9 5SN		DRAWING NUMBER: 105a	DATE 27/1/14
TITLE: EXISTING AND PROPOSED PLANS		SCALE 1:100	