

GENERAL NOTES

This drawing must not be scaled  
All dimensions must be checked on site  
All levels must be checked on site and their datum confirmed  
This drawing must be read in conjunction with the relevant specification clauses  
This drawing must not be used for land transfer purposes

©Denning Male Polisano

DRAWING NOTES

P- refers to Preliminary Drawing  
T- refers to Tender Drawing  
C- refers to Construction Drawing

| REVISION             | DATE     | BY |
|----------------------|----------|----|
| P1 PRELIMINARY ISSUE | 06/12/13 | SL |

PLANNING

CLIENT  
Herderson UK Retail  
Warehouse Fund

PROJECT TITLE  
Wellington Retail Park  
(Phase 2 - Halfords Block)  
Warelooville PO7 7UL


DRAWING TITLE  
Location Plan

DATE  
December 13

SCALE  
1:1250@ A3 216-PL-100a.P1

**Denning Male Polisano**  
Chartered Architects

Ferneberga House  
Alexandra Road  
Farnborough  
Hampshire GU14 6DQ  
T +44 (0) 1252 318448  
www.dmp-architects.co.uk

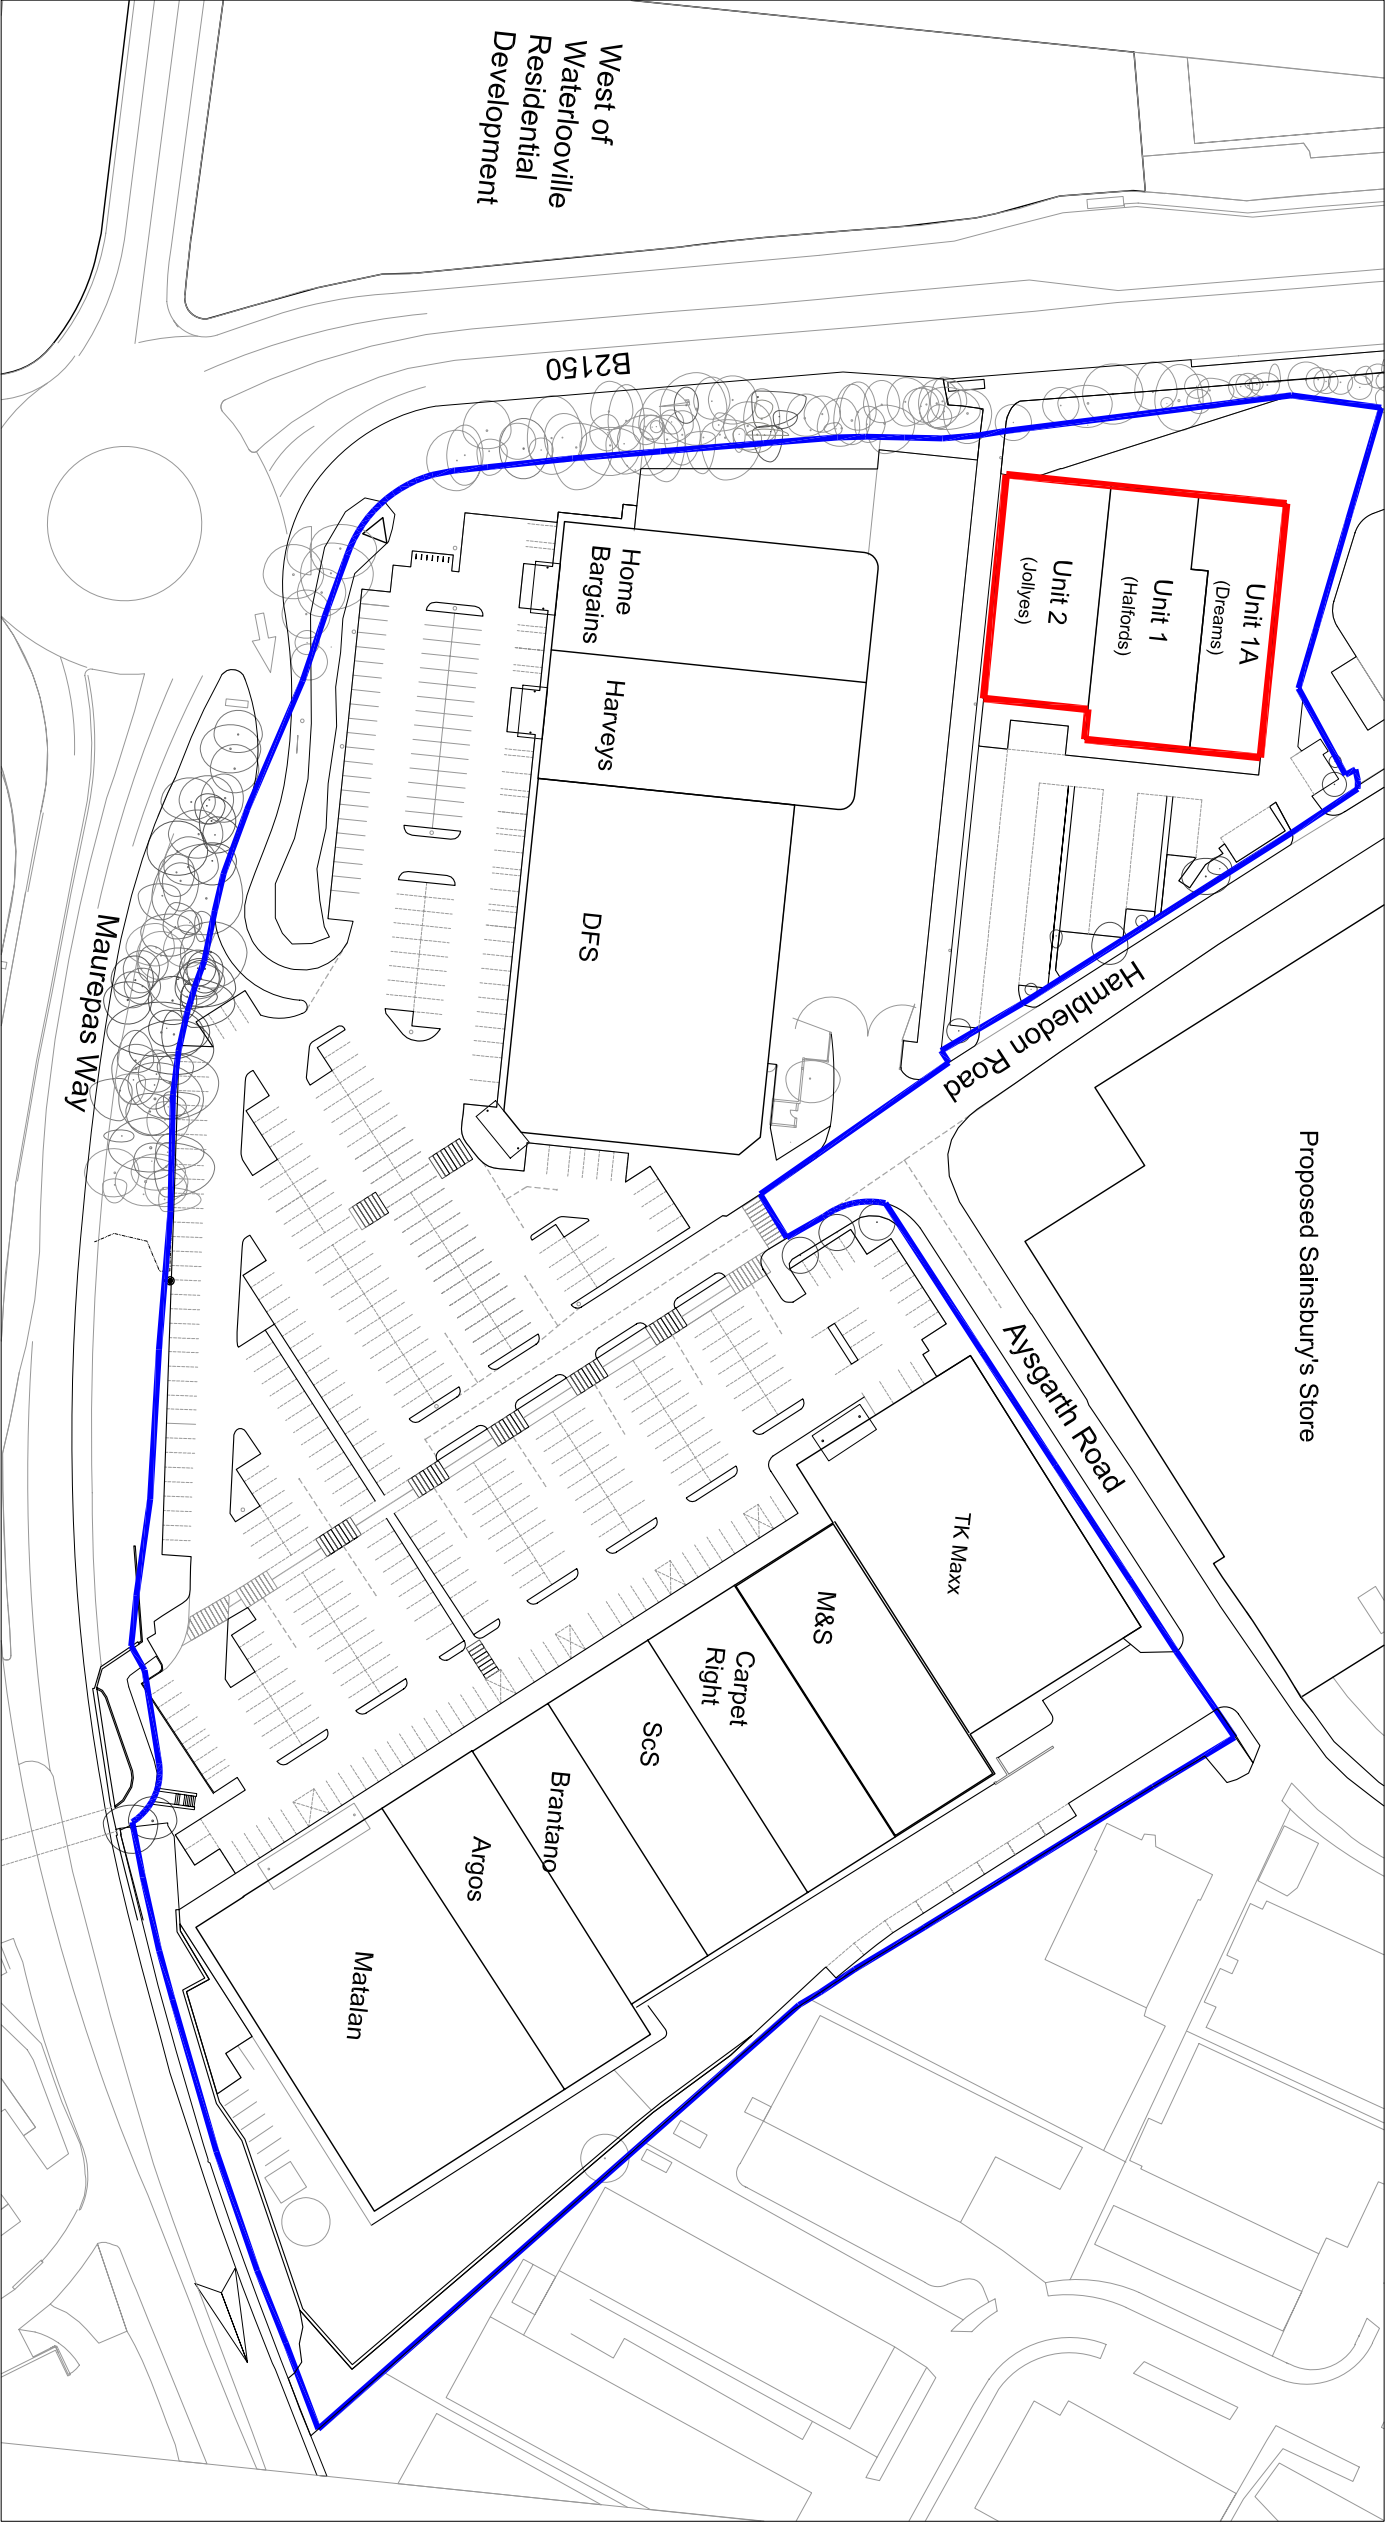

Ordnance Survey, © Crown Copyright 2013. All rights reserved. Licence number 0100031673

