

- Notes
1. This drawing is the copyright of MH Architects Ltd
 2. Do not scale this drawing except for Local Authority planning purposes
 3. All dimensions must be checked on site by the contractor prior to commencement of the works.




Rev.	Revision	By	Date	Check	Date




Existing Elevation to North 1:100




Existing Elevation to East 1:100

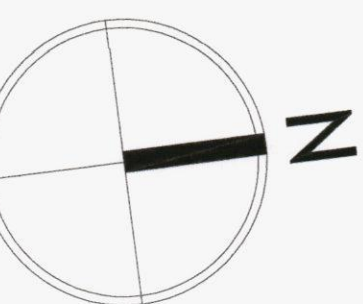

Plans & Elevations 1:100 @ A1
1 0 1 2 3 4 5 6 7 8 9m
1:100

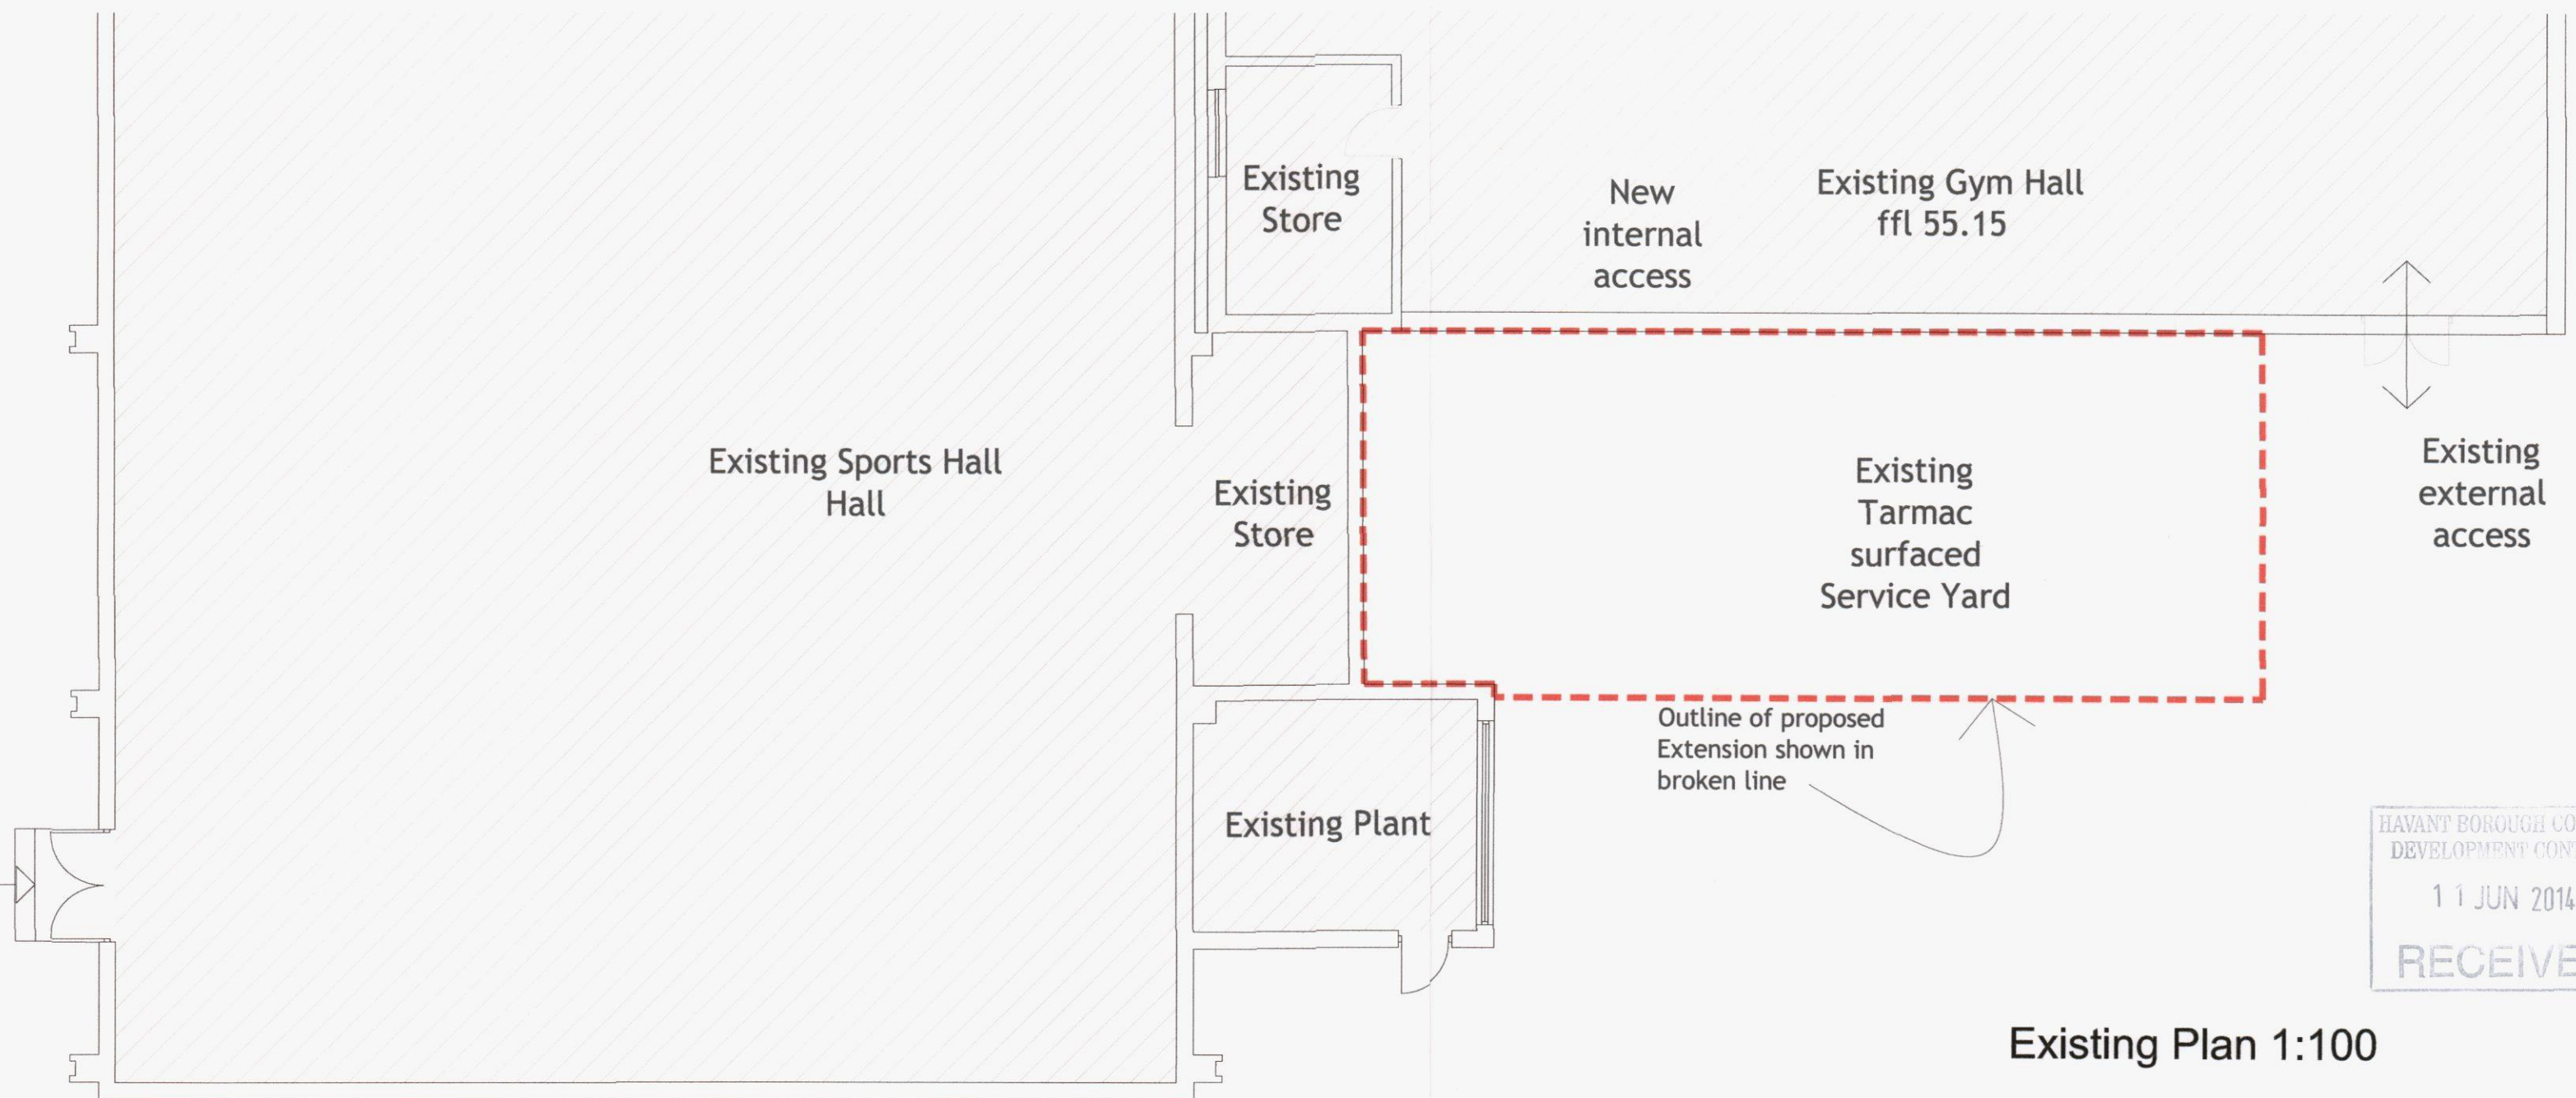

Existing Plan 1:100

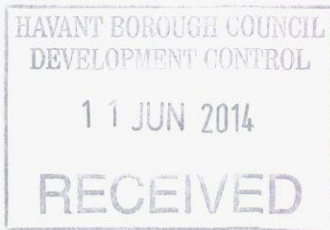

Purbrook Park School, Waterlooville

Gym Store Extension

Purbrook Park School

Project & Drawing title					
Plan and Elevations Gym Store Extension as Existing					
Drawn	Date	Checked	Date	Scale at A1	
PRT	11.06.14			1:100	
Job N°	13.083	Drawing N°	PL-12	Rev.	
Status	PLANNING APPLICATION				

Ground Floor | Bicentennial Building
Southern Gate | Chichester
West Sussex | PO19 8EZ
t: 01243 774748
e: admin@mharchitects.co.uk
www.mharchitects.co.uk
Limited Company
Registered in England No. 3994233

