



Department of Planning and
Development
Havant Borough Council
Public Service Plaza
Civic Centre Road
Havant
Hampshire
PO9 2AX

Developer Services
Southern Water
Southern House
Sparrowgrove
Otterbourne
Hampshire
SO21 2SW

Tel: 0330 303 0119

Email: developerservices@southernwater.co.uk

Your Ref
APP/13/01149
Our Ref
PLAN-004791
Date
10/12/2013

Dear Sir


Proposal: Display of 3No. illuminated fascia signs, 3No. wall mounted fabric signs and 7No. hanging signs.


Site: Havant Leisure Centre, Civic Centre Road, Havant, PO9 2AY.
APP/13/01149

Thank you for your letter of 25/11/2013.


Southern Water has no objection to the above proposal.

Yours faithfully

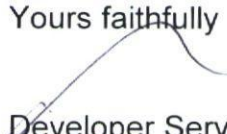
Developer Services

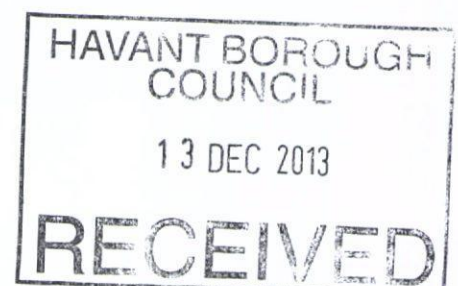

SOUTHERN WATER

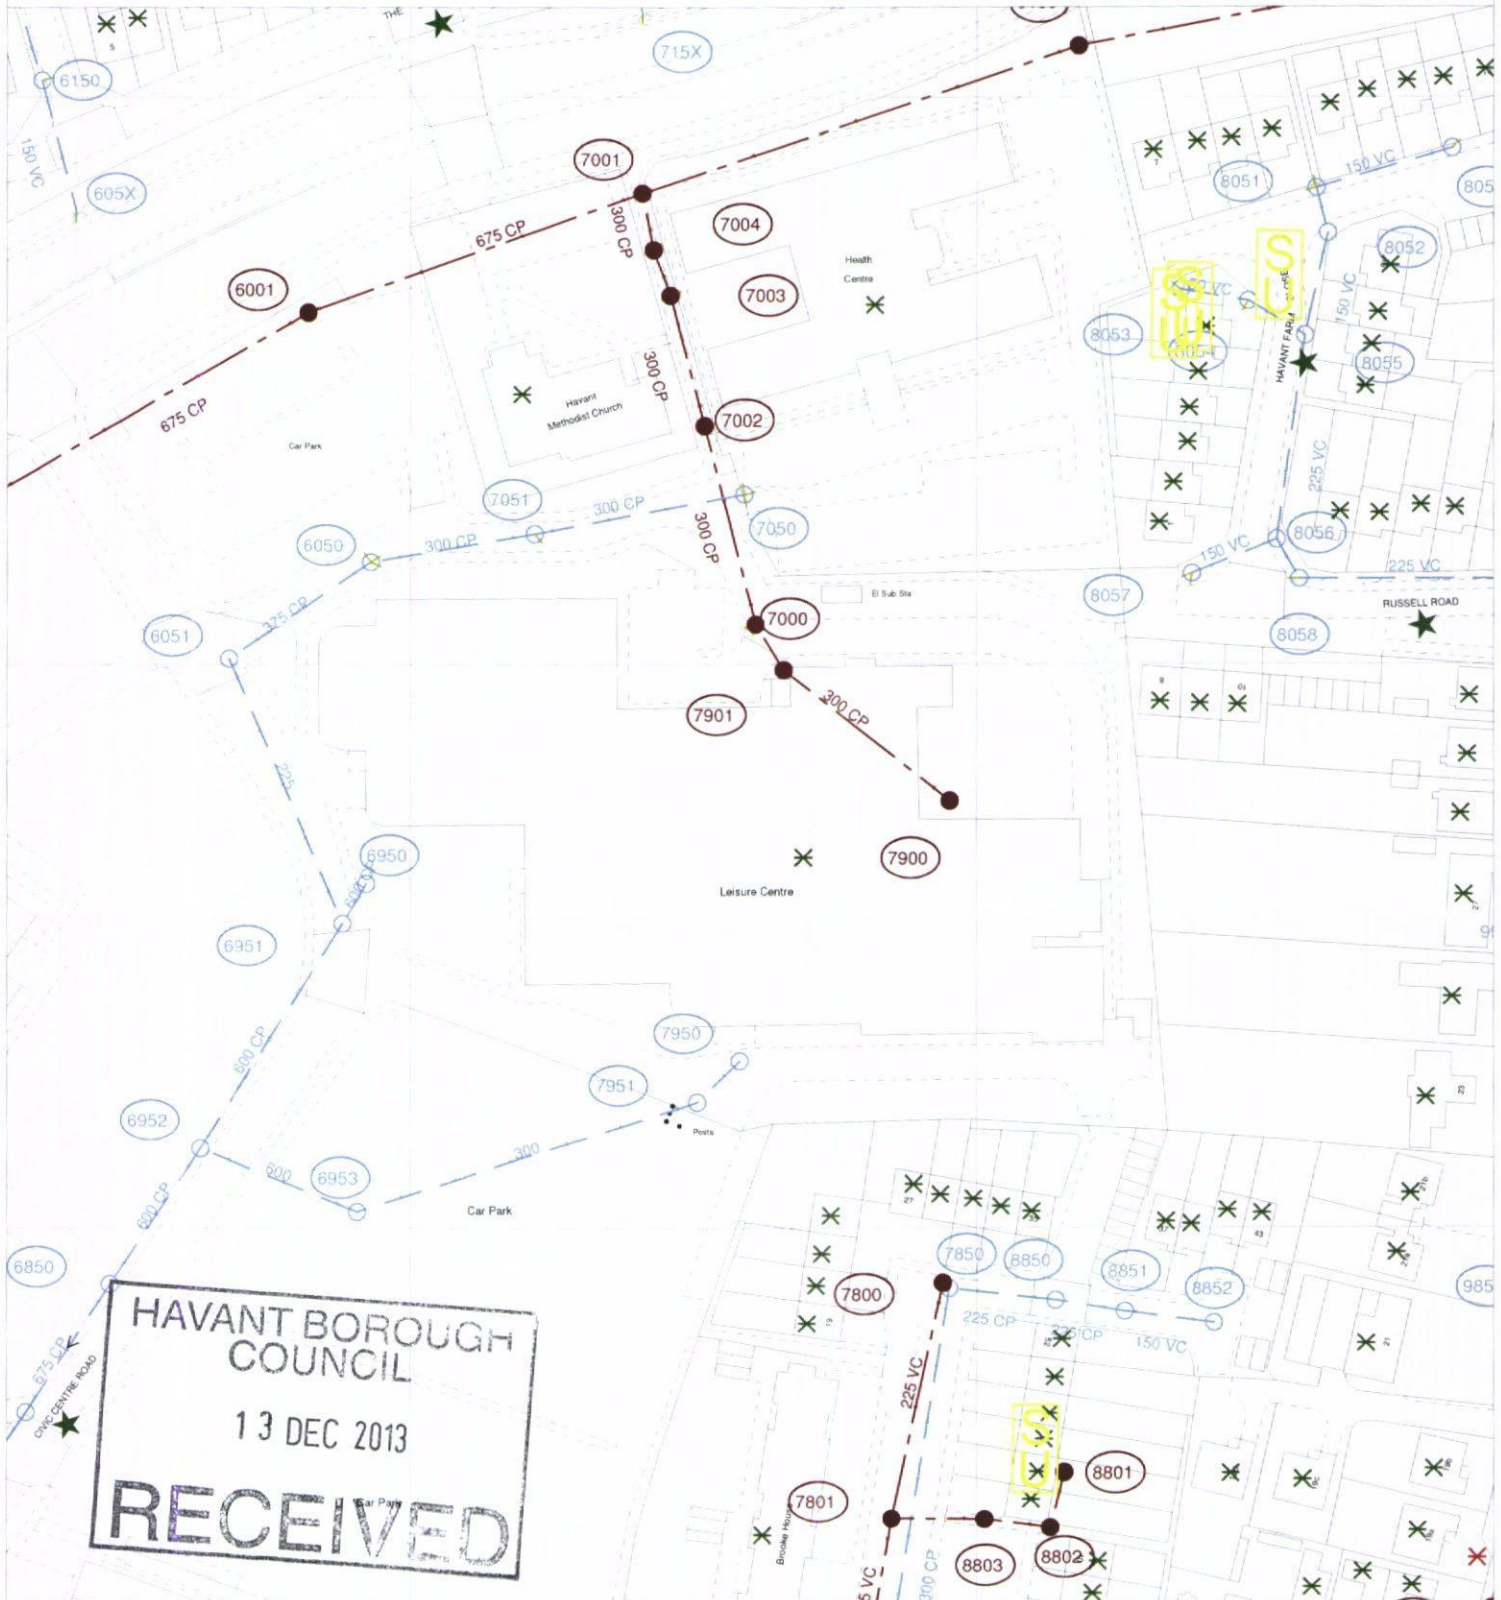

The positions of pipes shown on this plan are believed to be correct, but Southern Water Services Ltd accept no responsibility in the event of inaccuracy. The actual positions should be determined on site.

Based upon Ordnance Survey Digital Data with the permission of the controller of H.M.S.O. Crown Copyright Reserved Licence No. WU 298530

O.S. REF: SU7106NE

Scale: 1:1250

Screen Print

WARNING: BAC pipes are constructed of Bonded Asbestos Cement

WARNING: Unknown (UNK) materials may include Bonded Asbestos Cement

Southern Water

Printed By: banuh

Date: 10-12-2013

Southern Water MapGuide Browser

Requested By: