
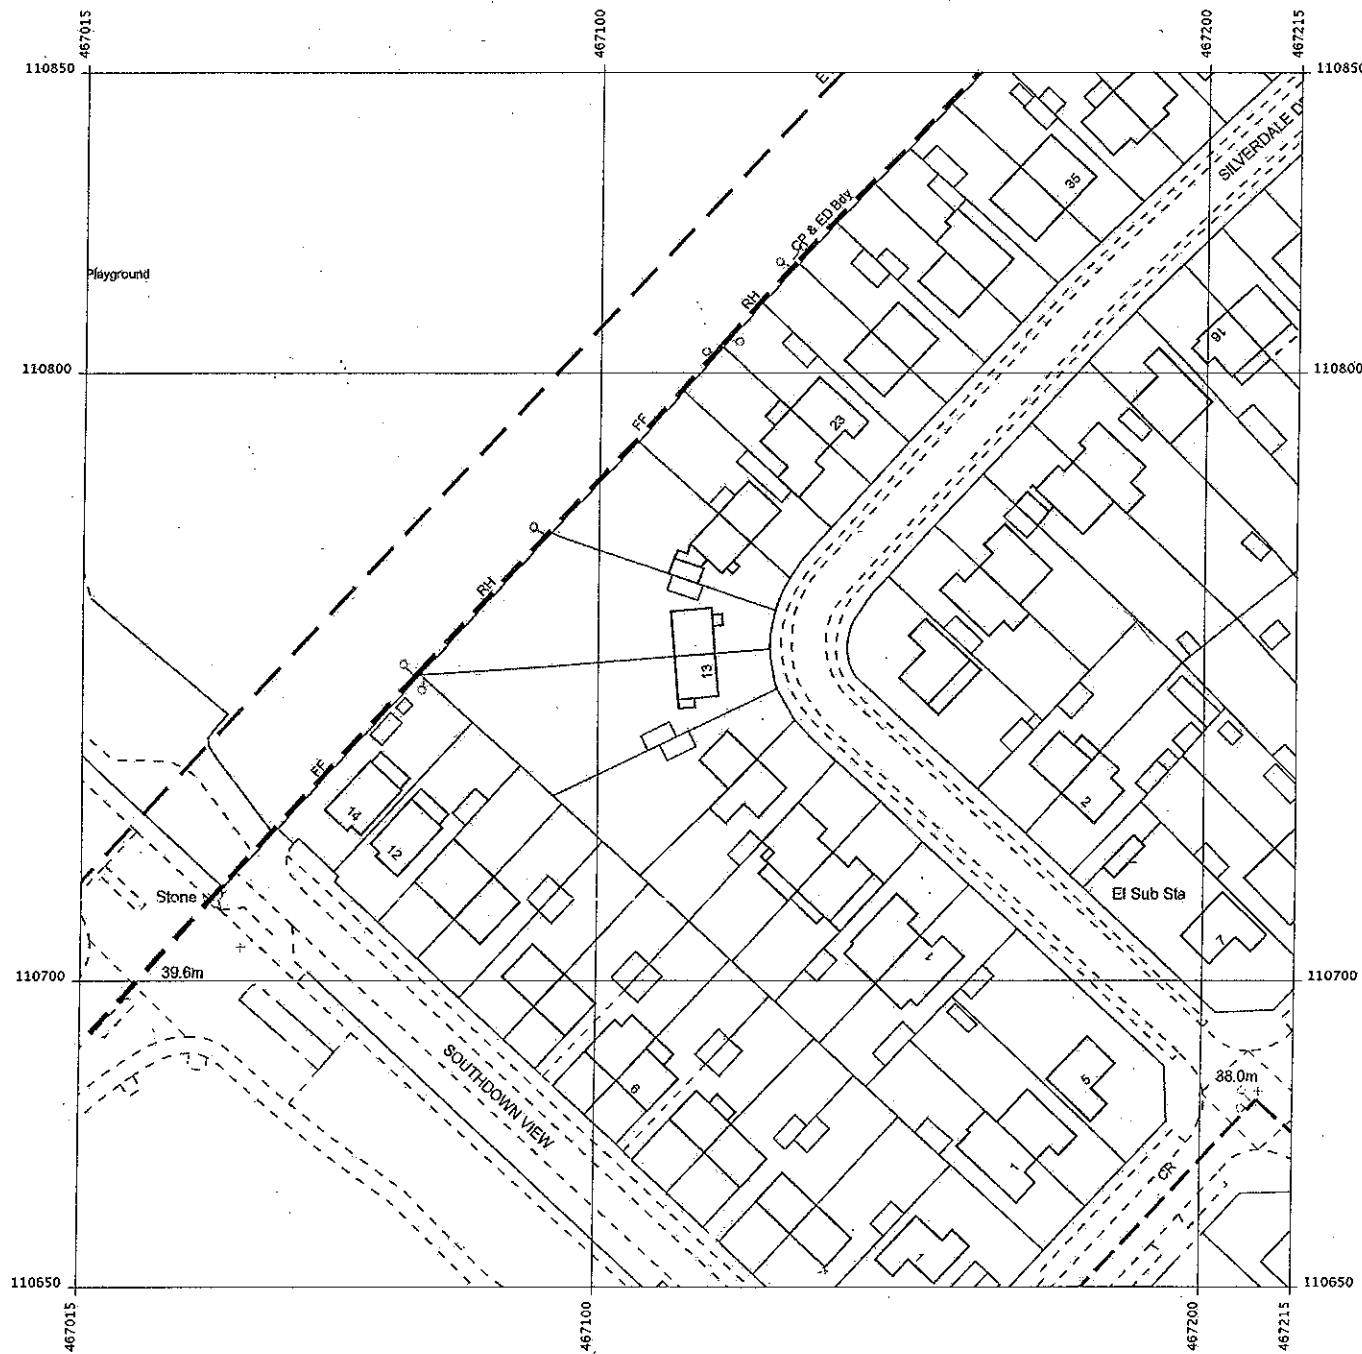


SITE/LOCATION PLAN

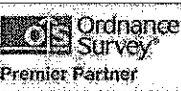

Produced 27 Nov 2013 from the Ordnance Survey National Geographic Database and incorporating surveyed revision available at this date. Reproduction in whole or part is prohibited without the prior permission of Ordnance Survey. © Crown Copyright 2013.

Ordnance Survey and the OS Symbol are registered trademarks of Ordnance Survey, the national mapping agency of Great Britain.


The representation of a road, track or path is no evidence of a right of way. The representation of features as lines is no evidence of a property boundary.

0 10 20 30 40 50
Metres
1:1250



13 SILVERDALE DRIVE
WATERLOOVILLE
PO7 6DN

Supplied by: Latitude Mapping Ltd
Reference: OI648952
Centre coordinates: 467115 110750

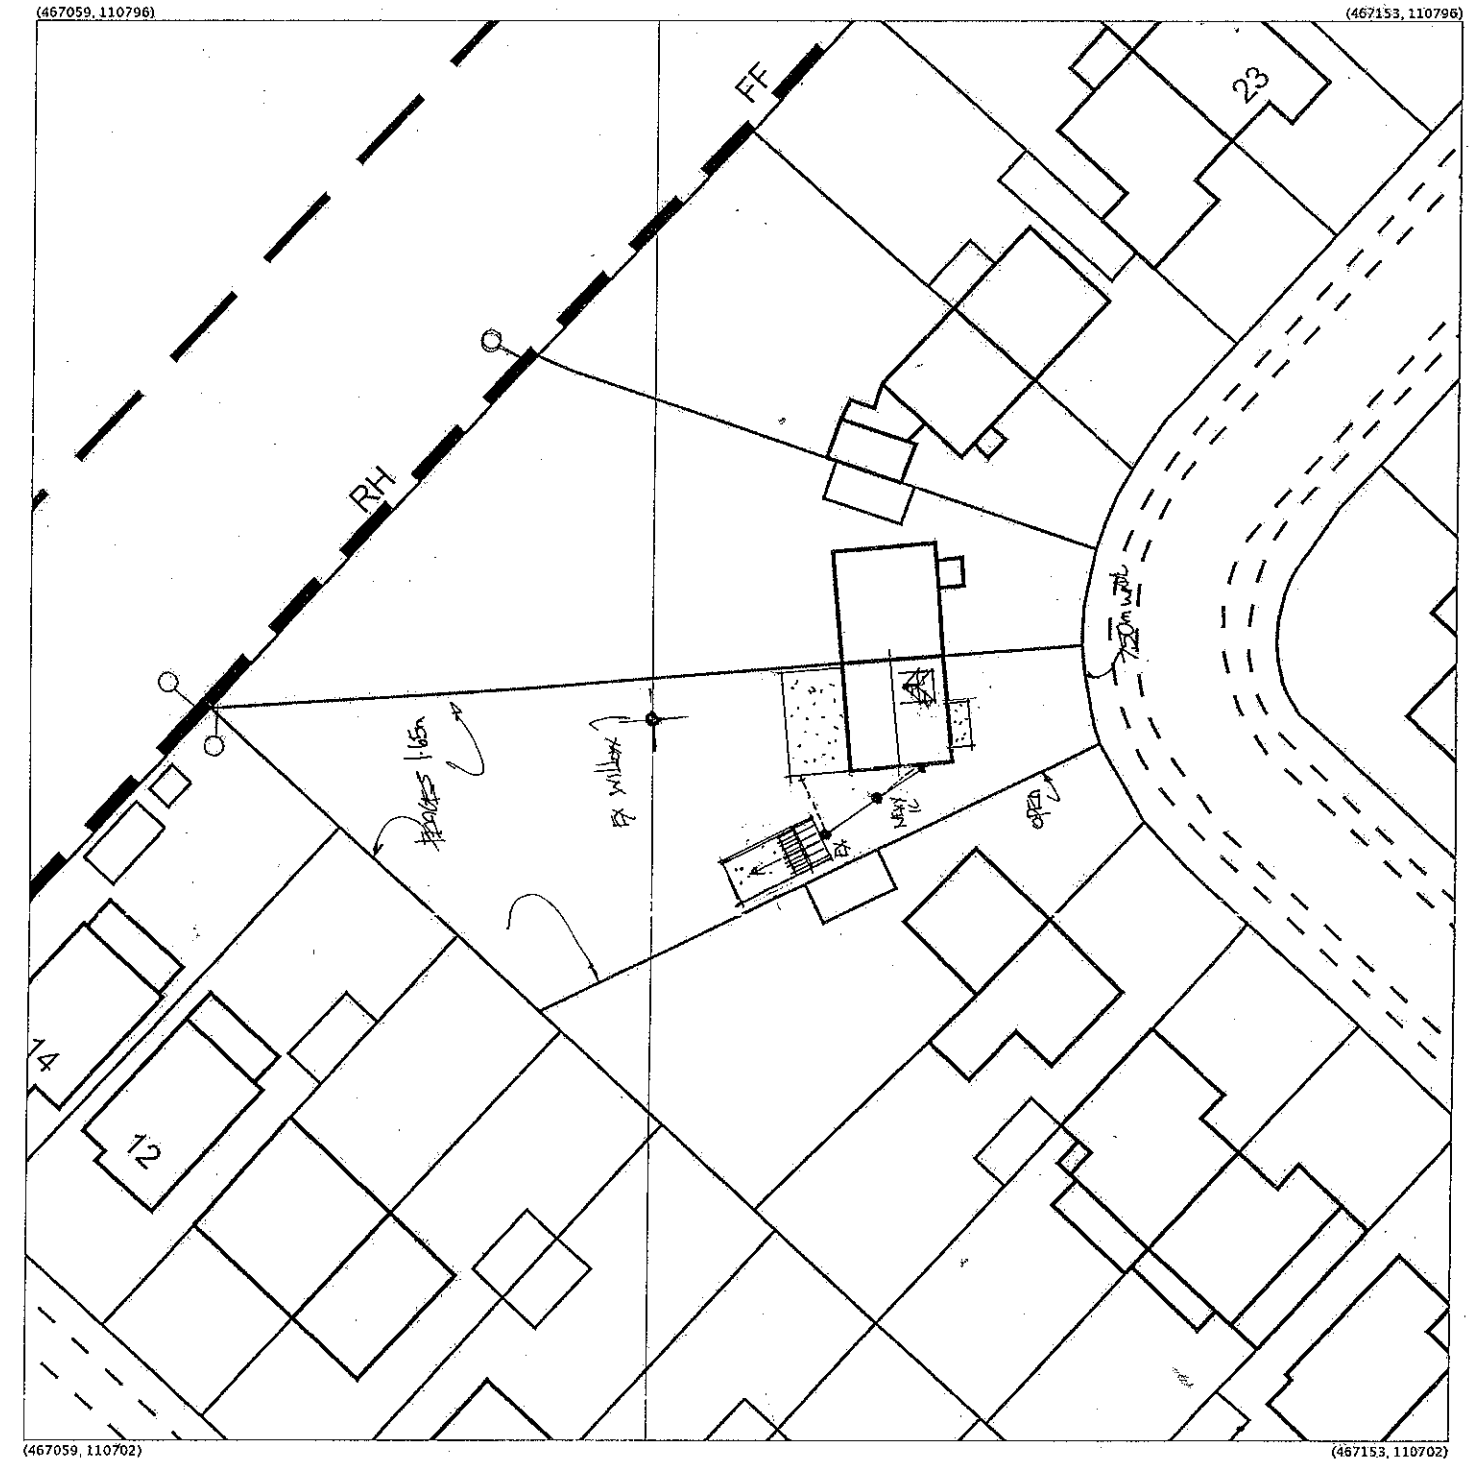

Produced 27 Nov 2013 from the Ordnance Survey National Geographic Database and incorporating surveyed revision available at this date. Reproduction in whole or part is prohibited without the prior permission of Ordnance Survey. © Crown Copyright 2013.

Ordnance Survey and the OS Symbol are registered trademarks of Ordnance Survey, the national mapping agency of Great Britain.

The representation of a road, track or path is no evidence of a right of way. The representation of features as lines is no evidence of a property boundary.

0 4 8 12 16 20
Metres
1:500



13 SILVERDALE DRIVE
WATERLOOVILLE
PO7 6DN

Supplied by: Latitude Mapping Ltd
Reference: OI648953
Centre coordinates: 467106 110749

**PROPOSED ALTERATIONS AND SINGLE STOREY ADDITIONS
13, SILVERDALE DRIVE, WATERLOOVILLE, HANTS
FOR MR & MRS D. BANNER.**