




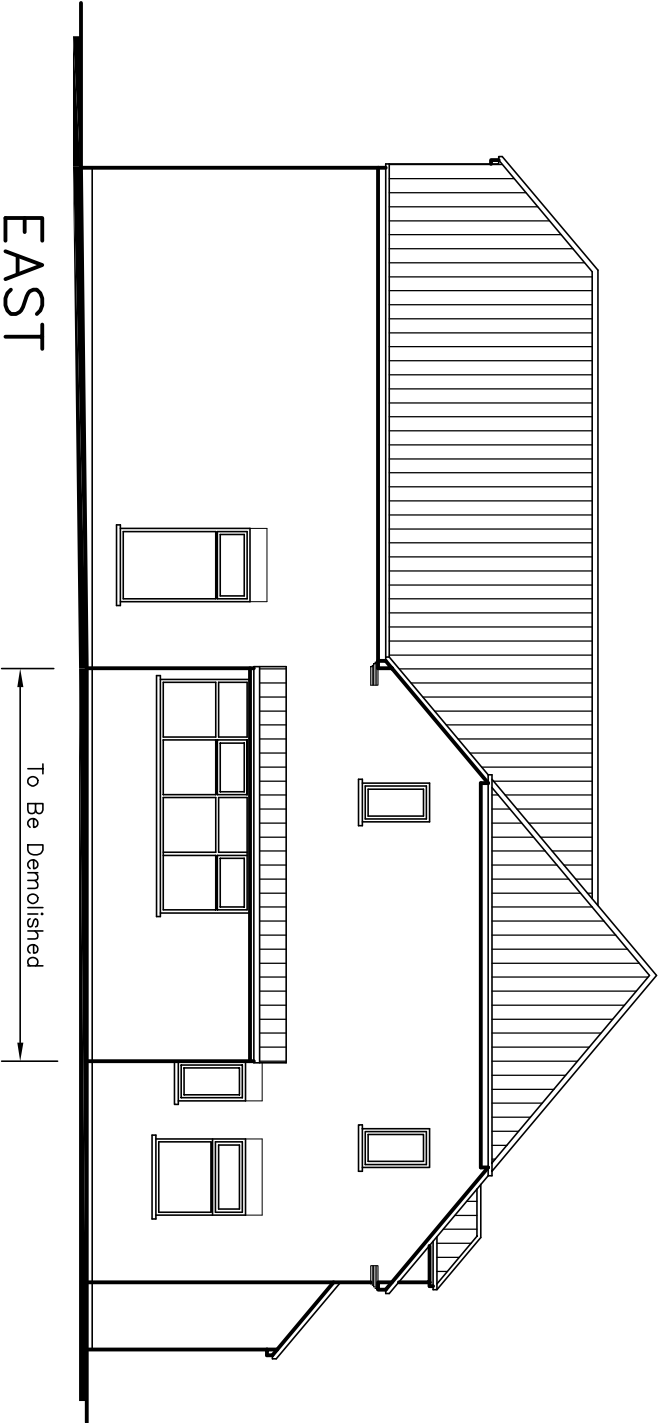

EAST

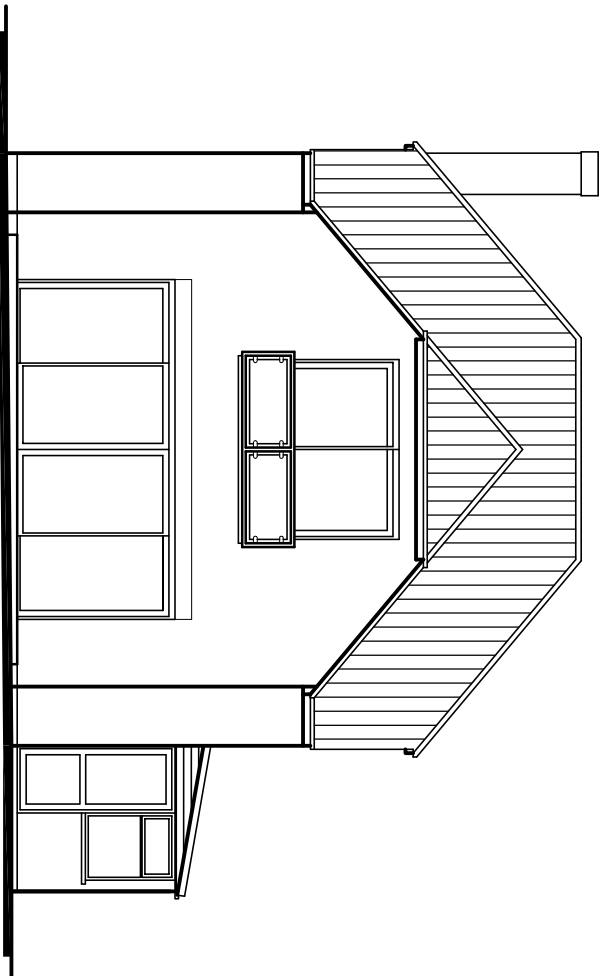

SOUTH

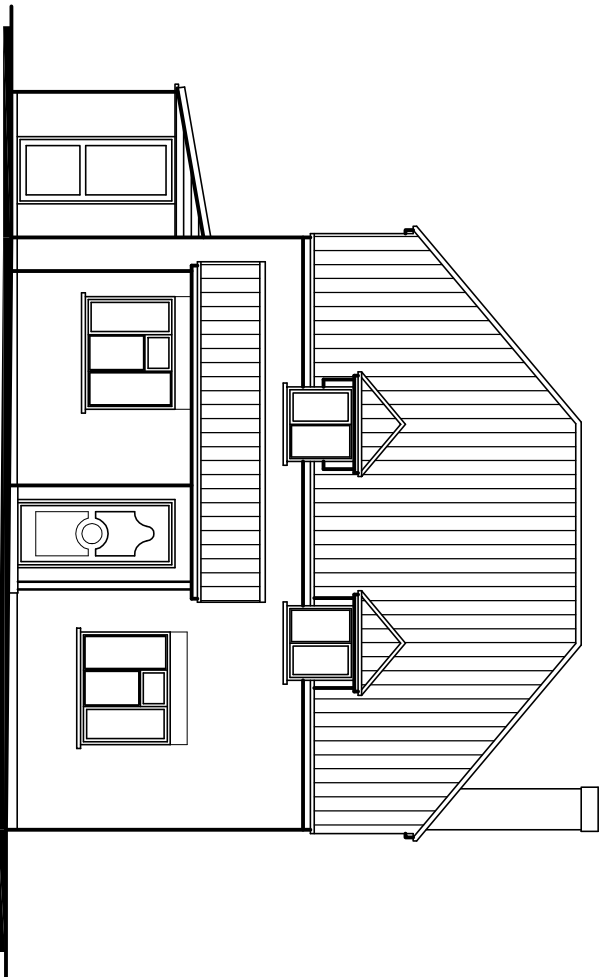

NORTH

Revisions

- A.
- B.

Martin Critchley
Chartered Architect

7 North Street
Havant, Hampshire, PO9 1PW
023 92 474 919
critchleyarchitect@hotmail.com

Scale A3 = 1:100
Date 07/11/13
Drawn JHL

1349—401 0

EXISTING
ELEVATIONS

38 Hollow La.
Hayling Island
PO11 9EX

metres

10

20

30