
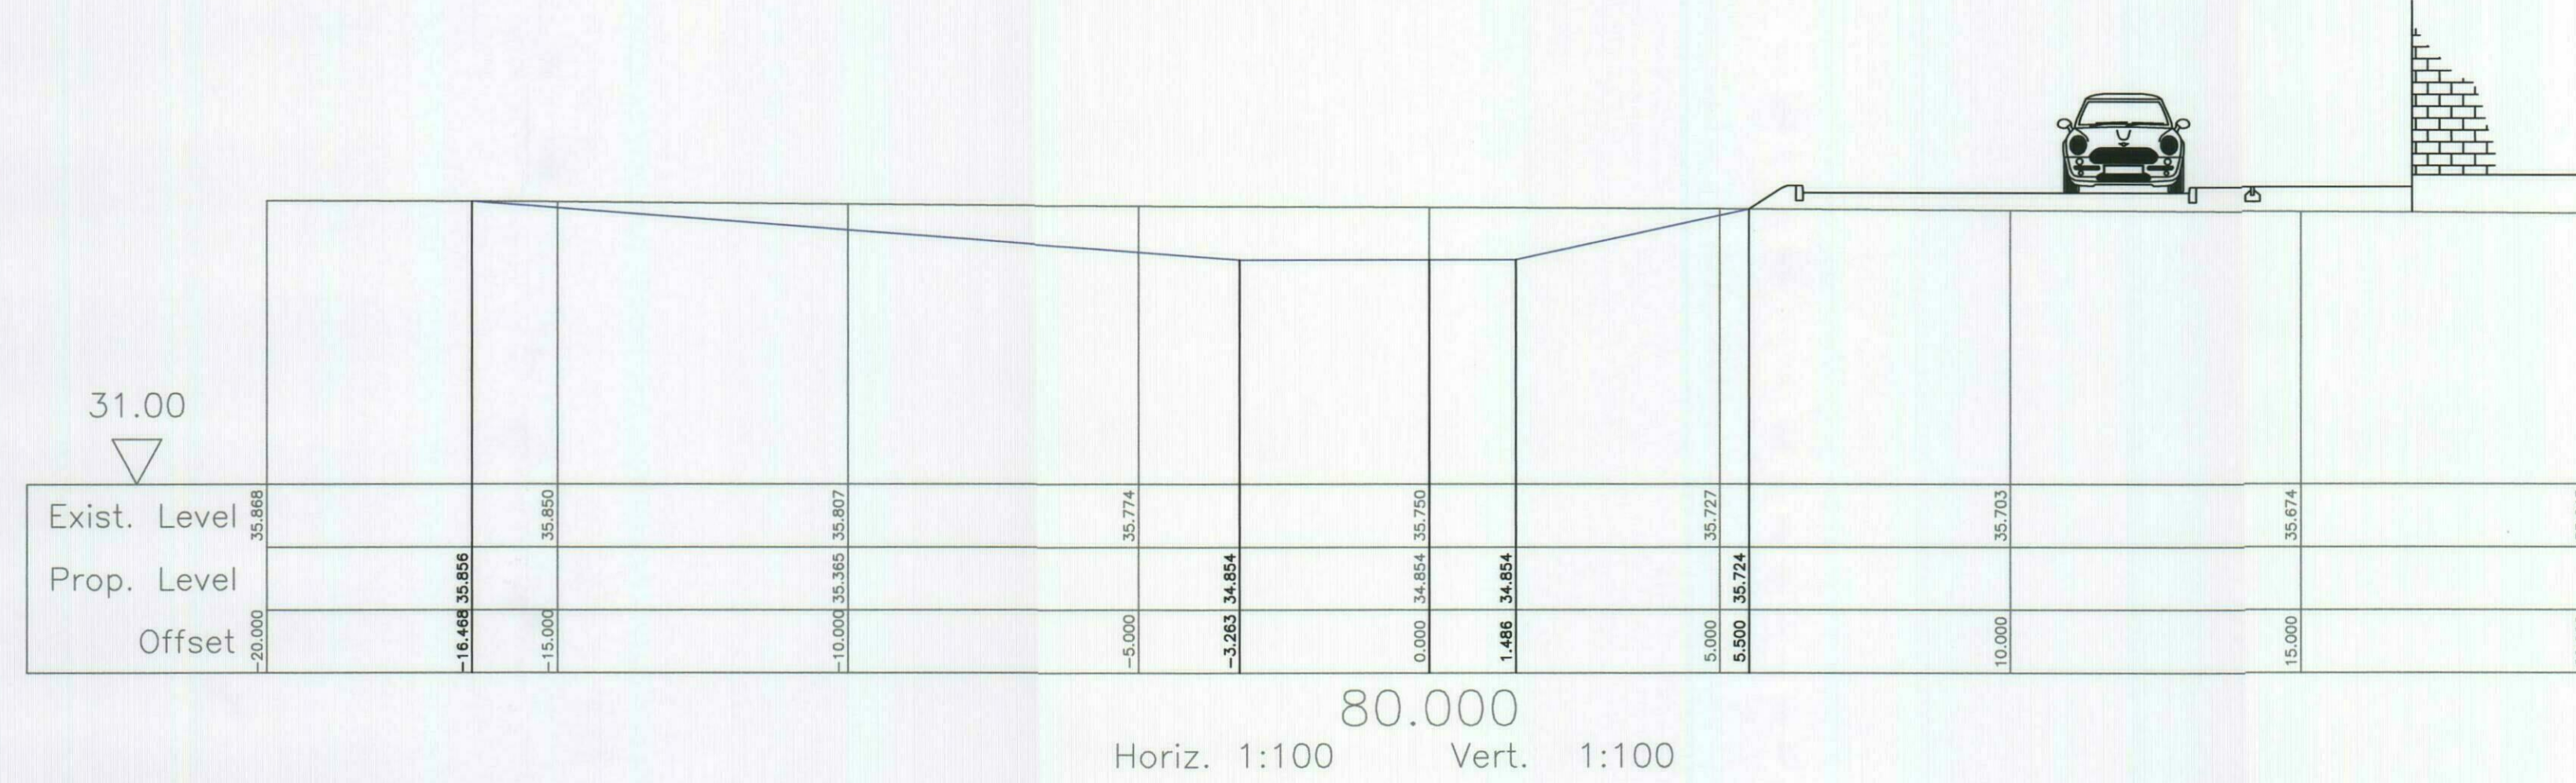
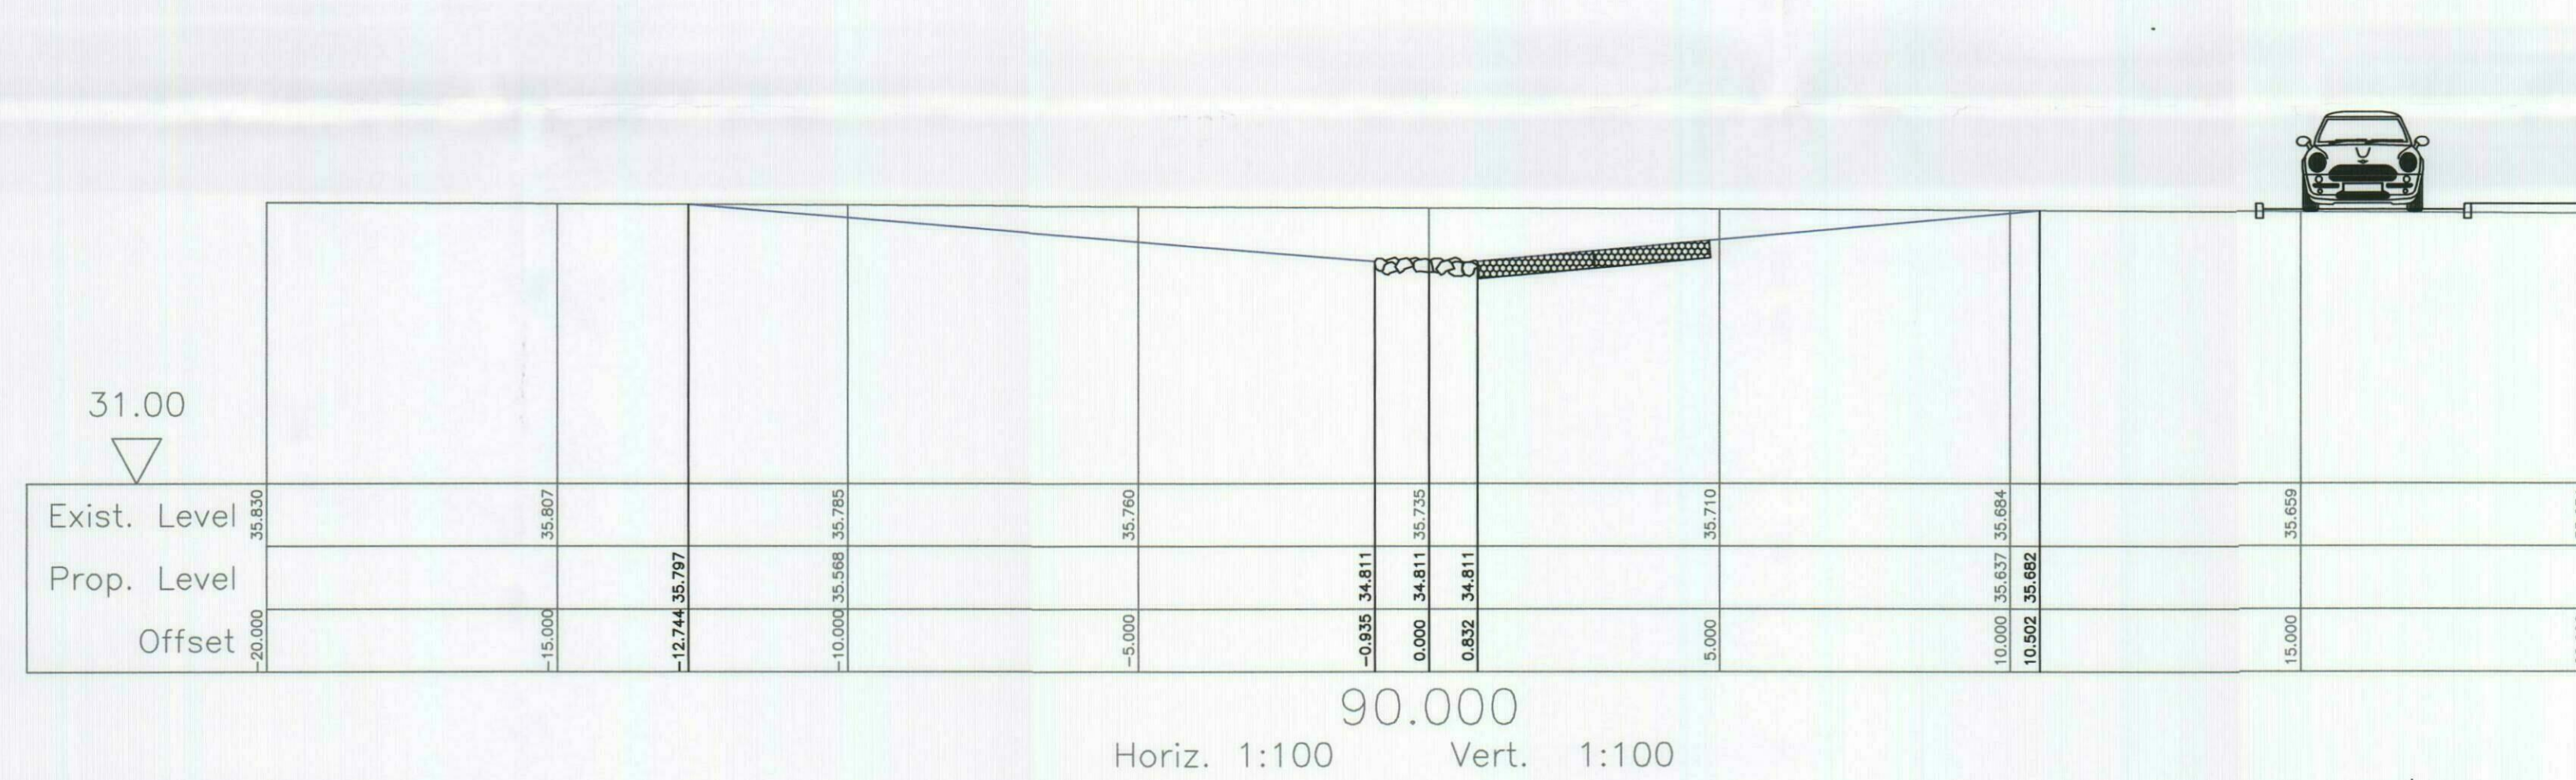
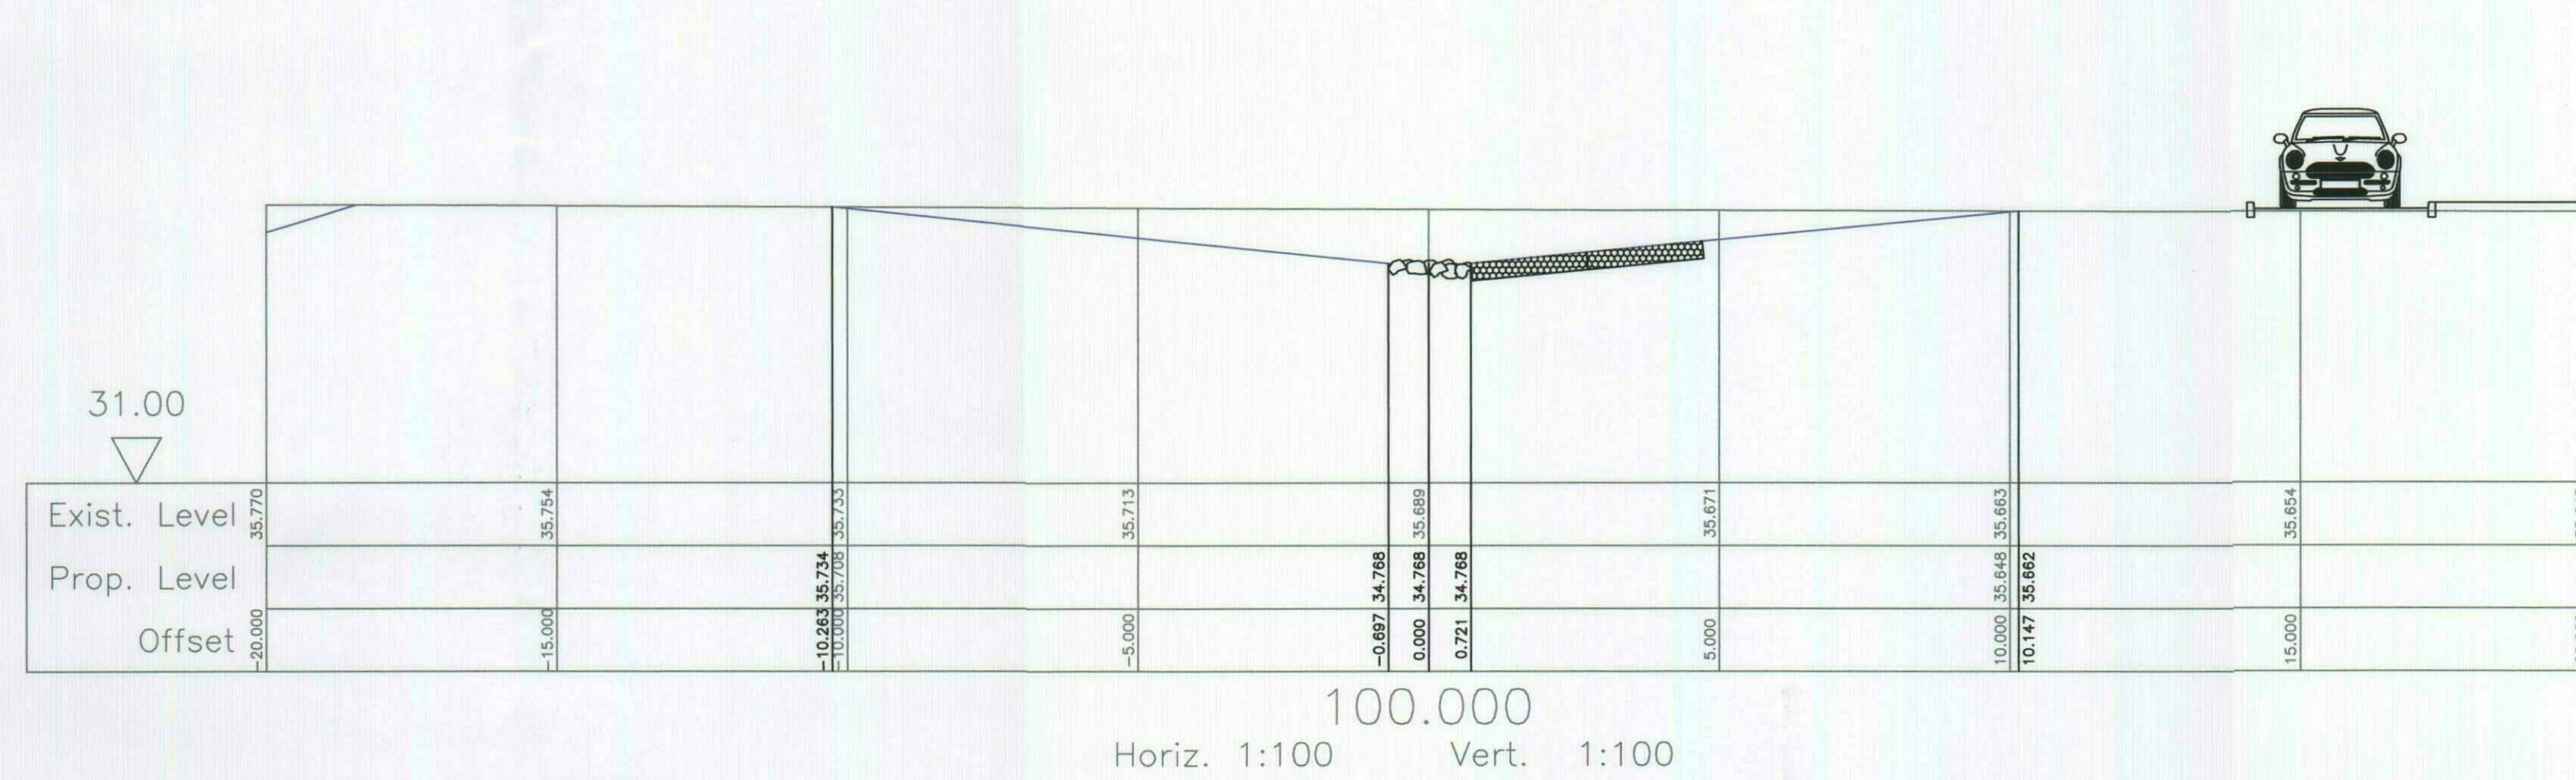
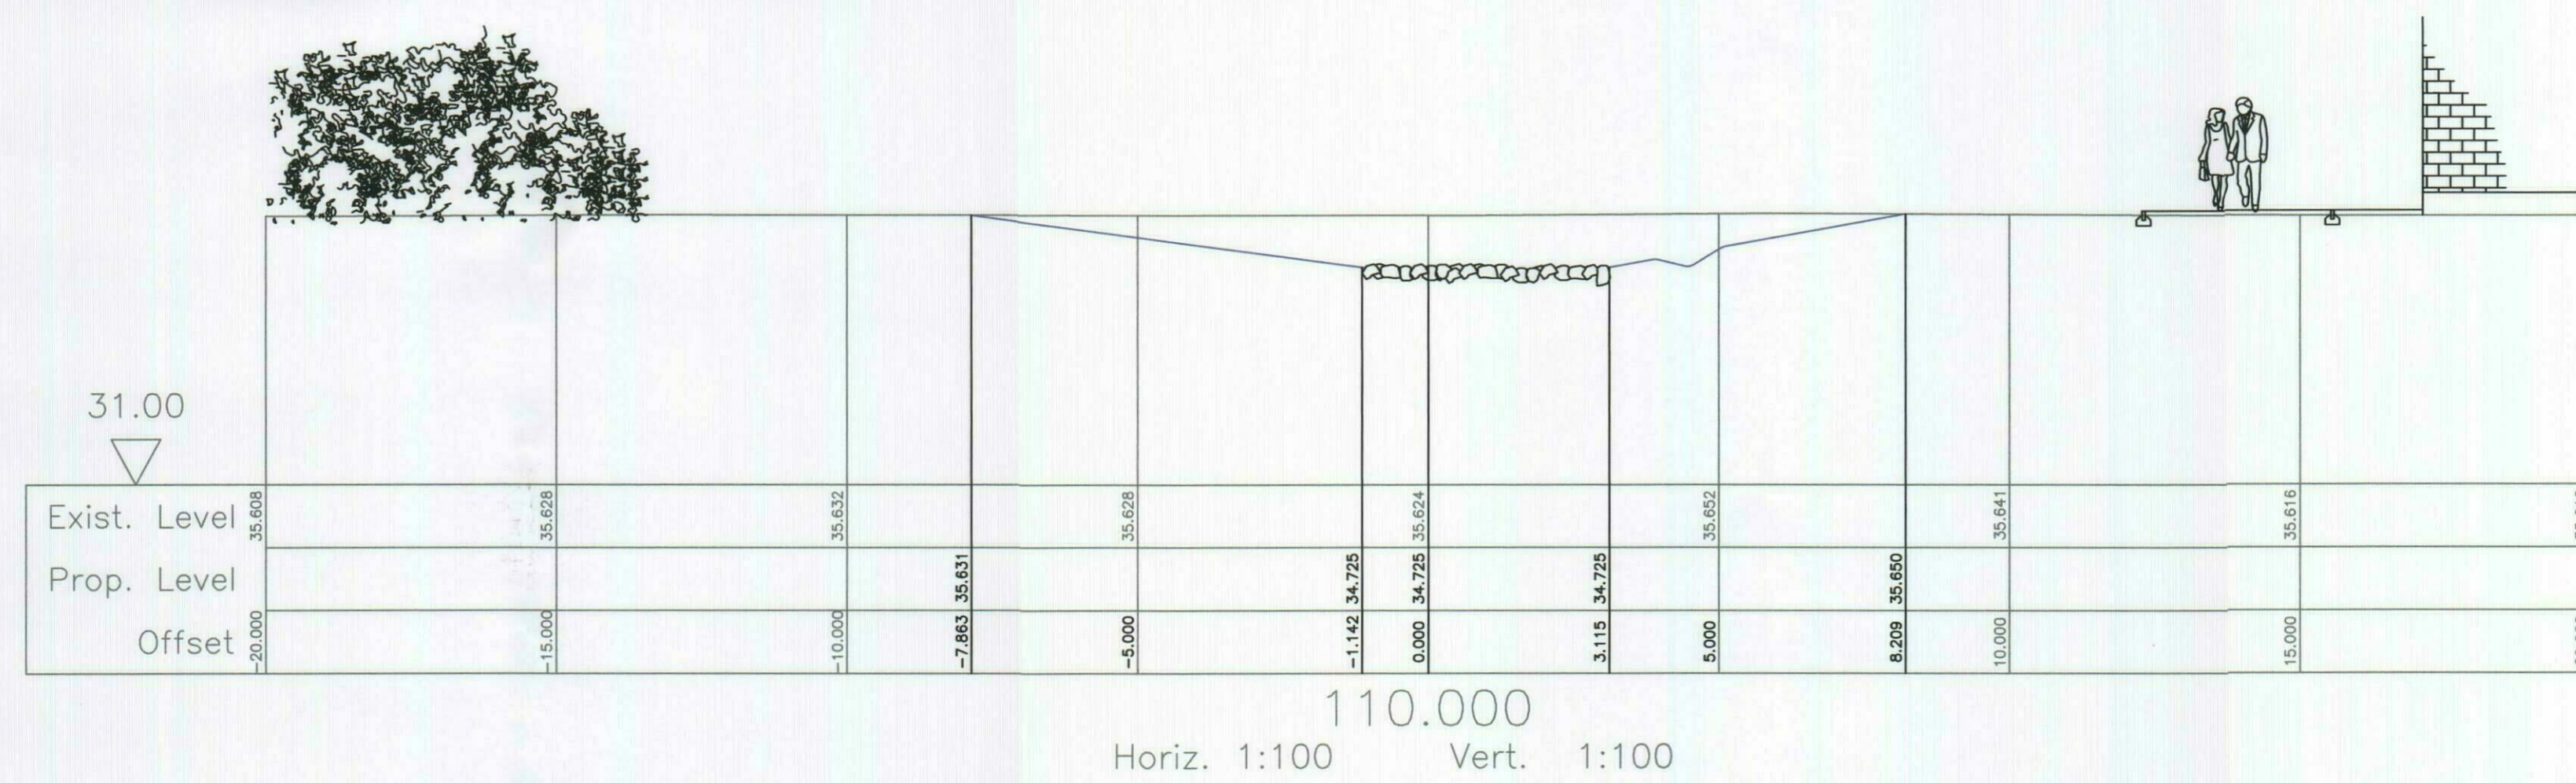
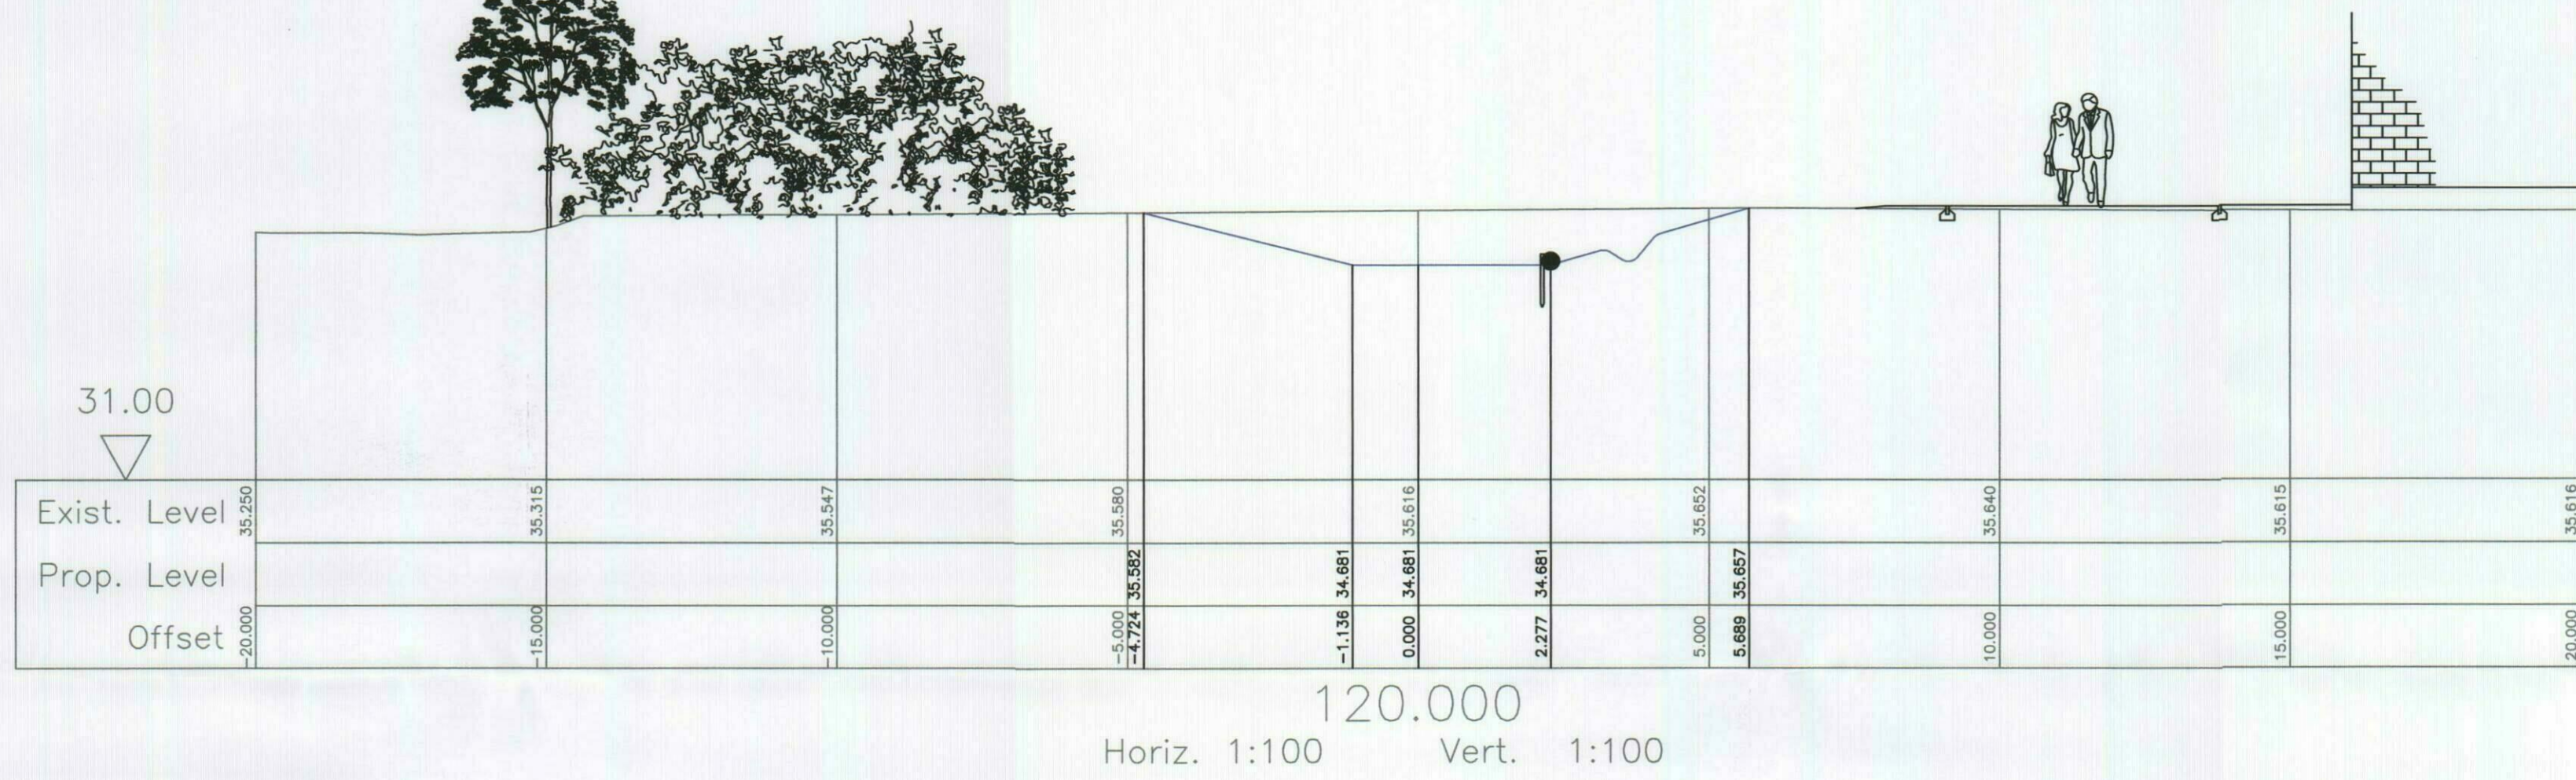
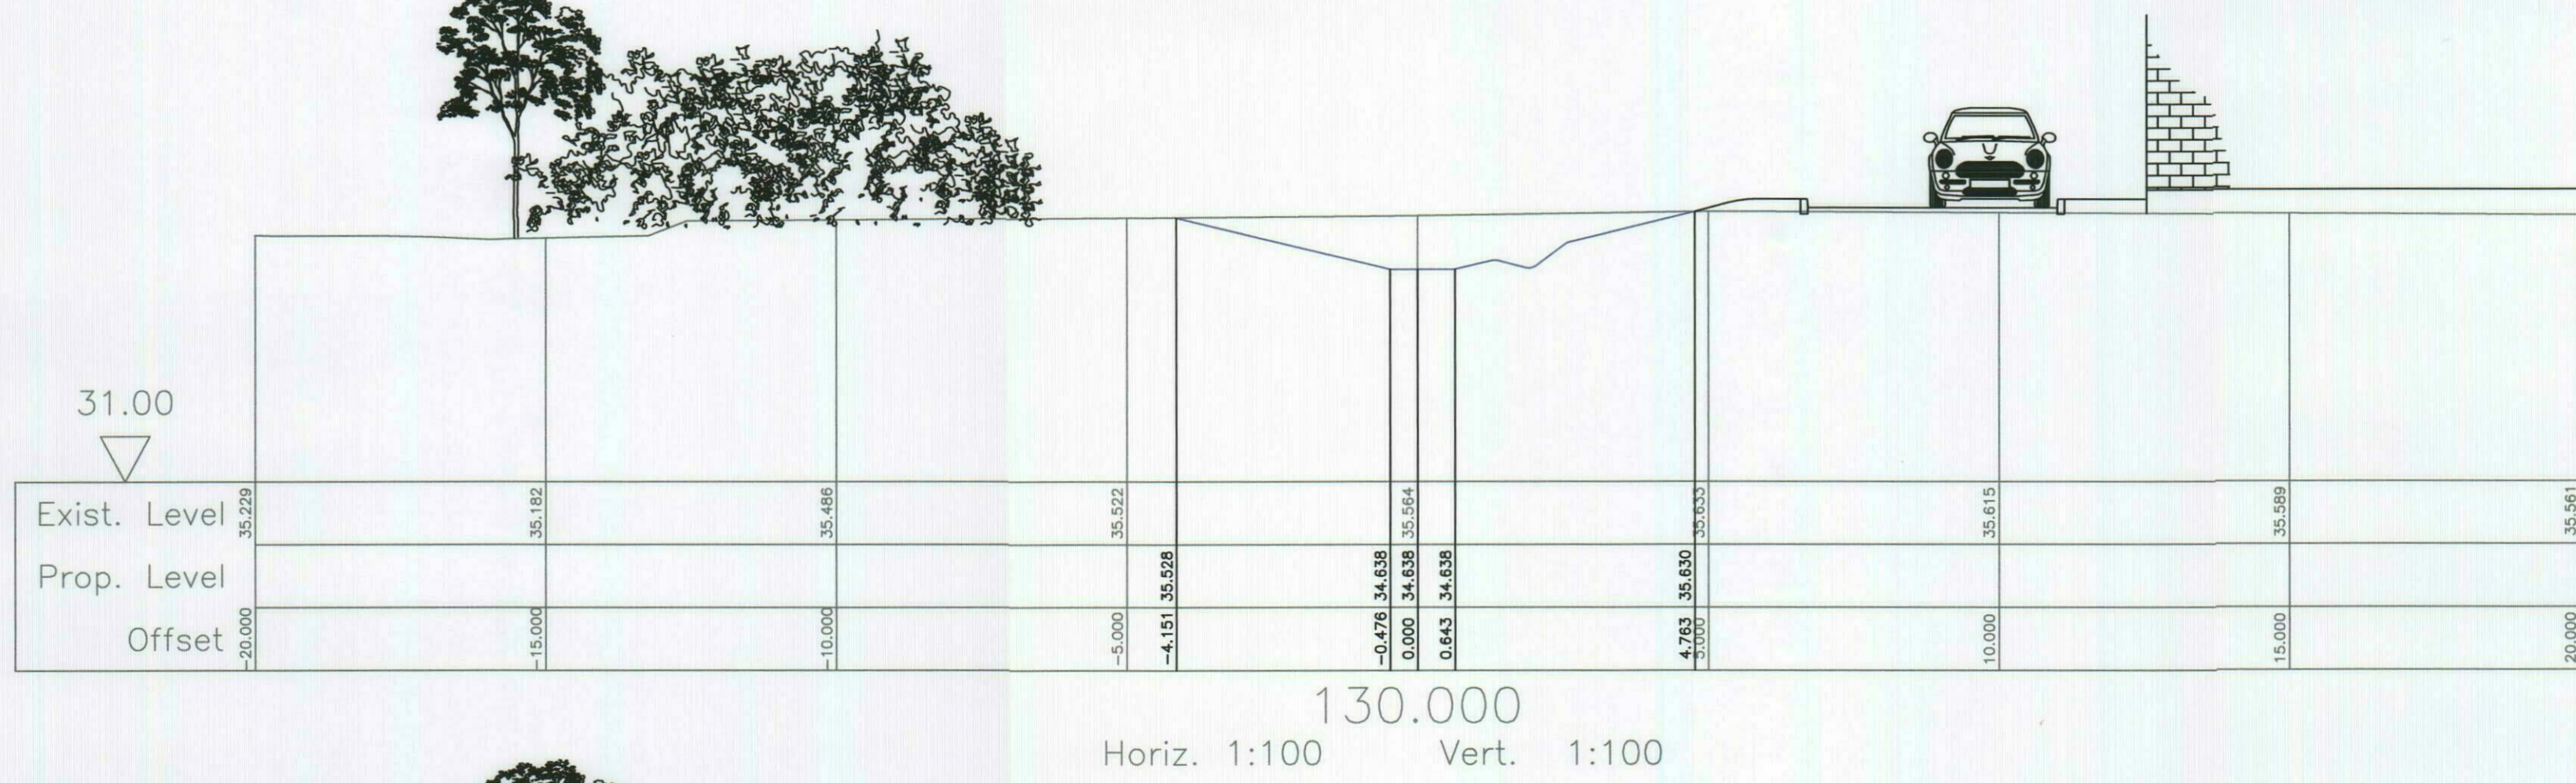
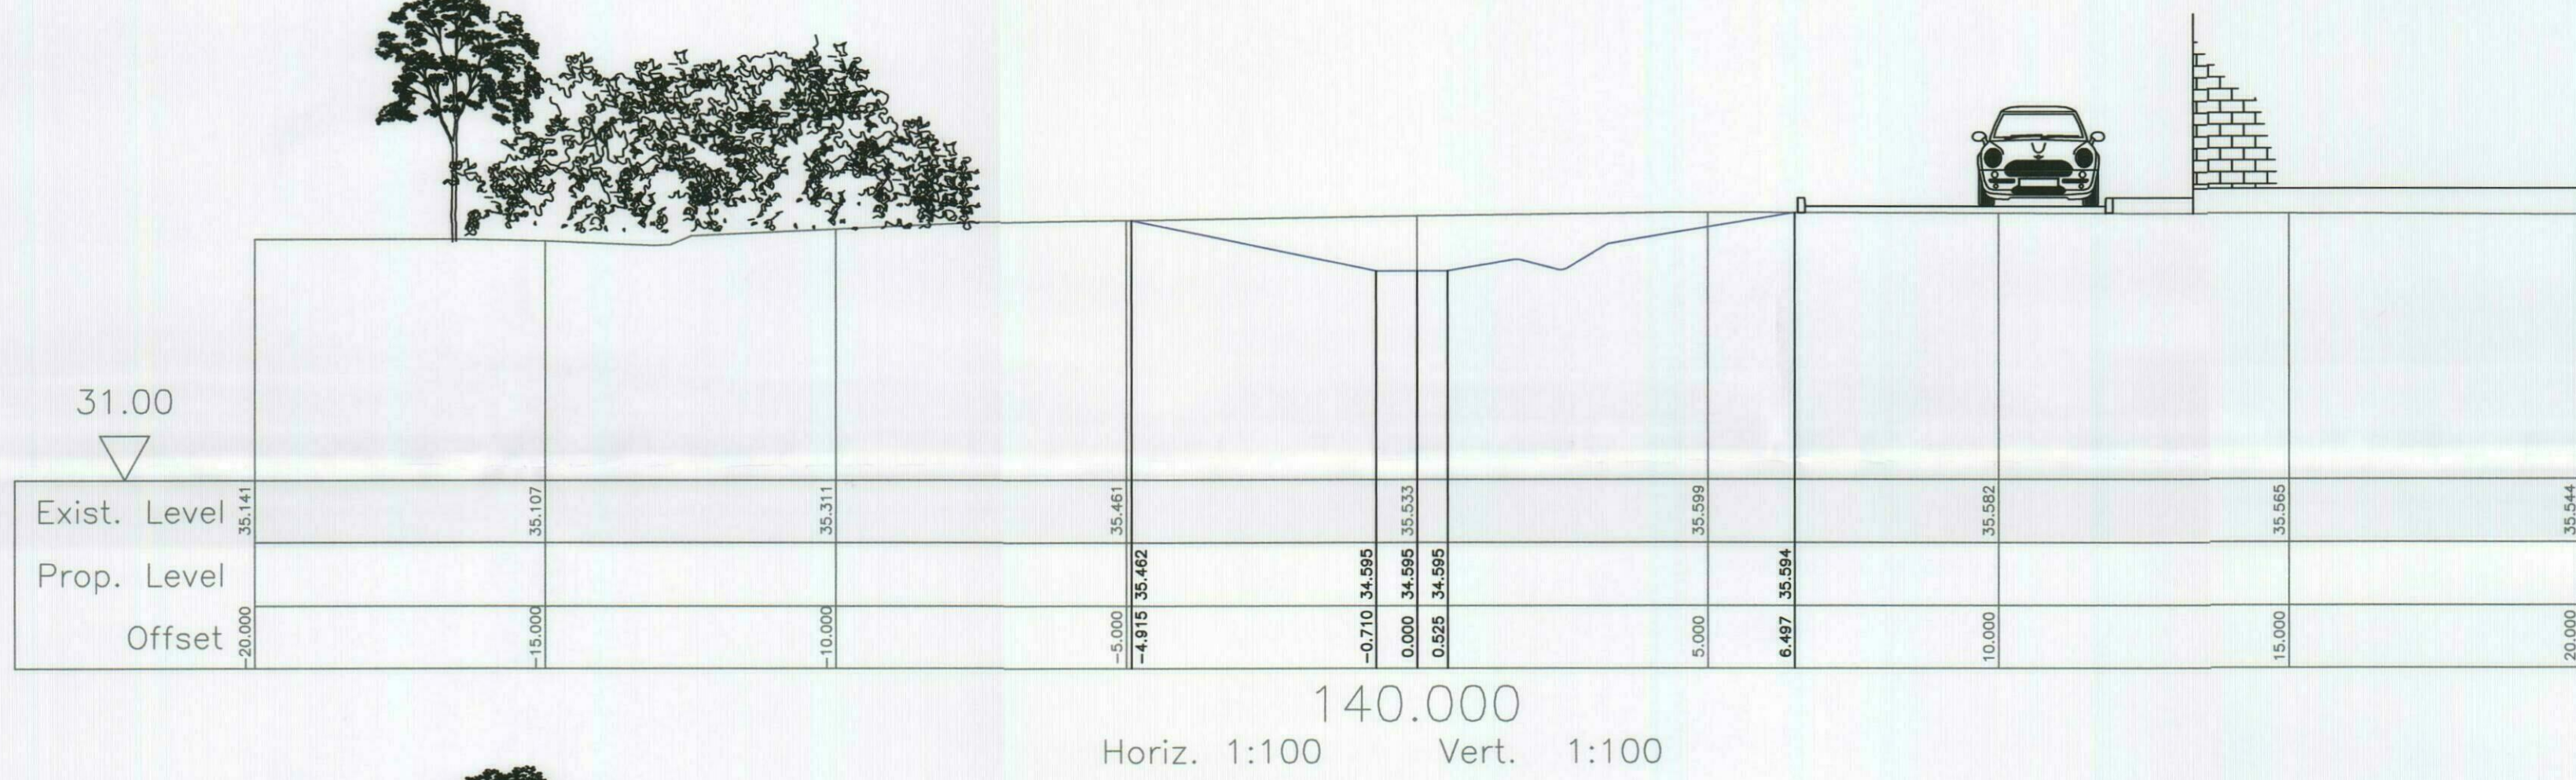


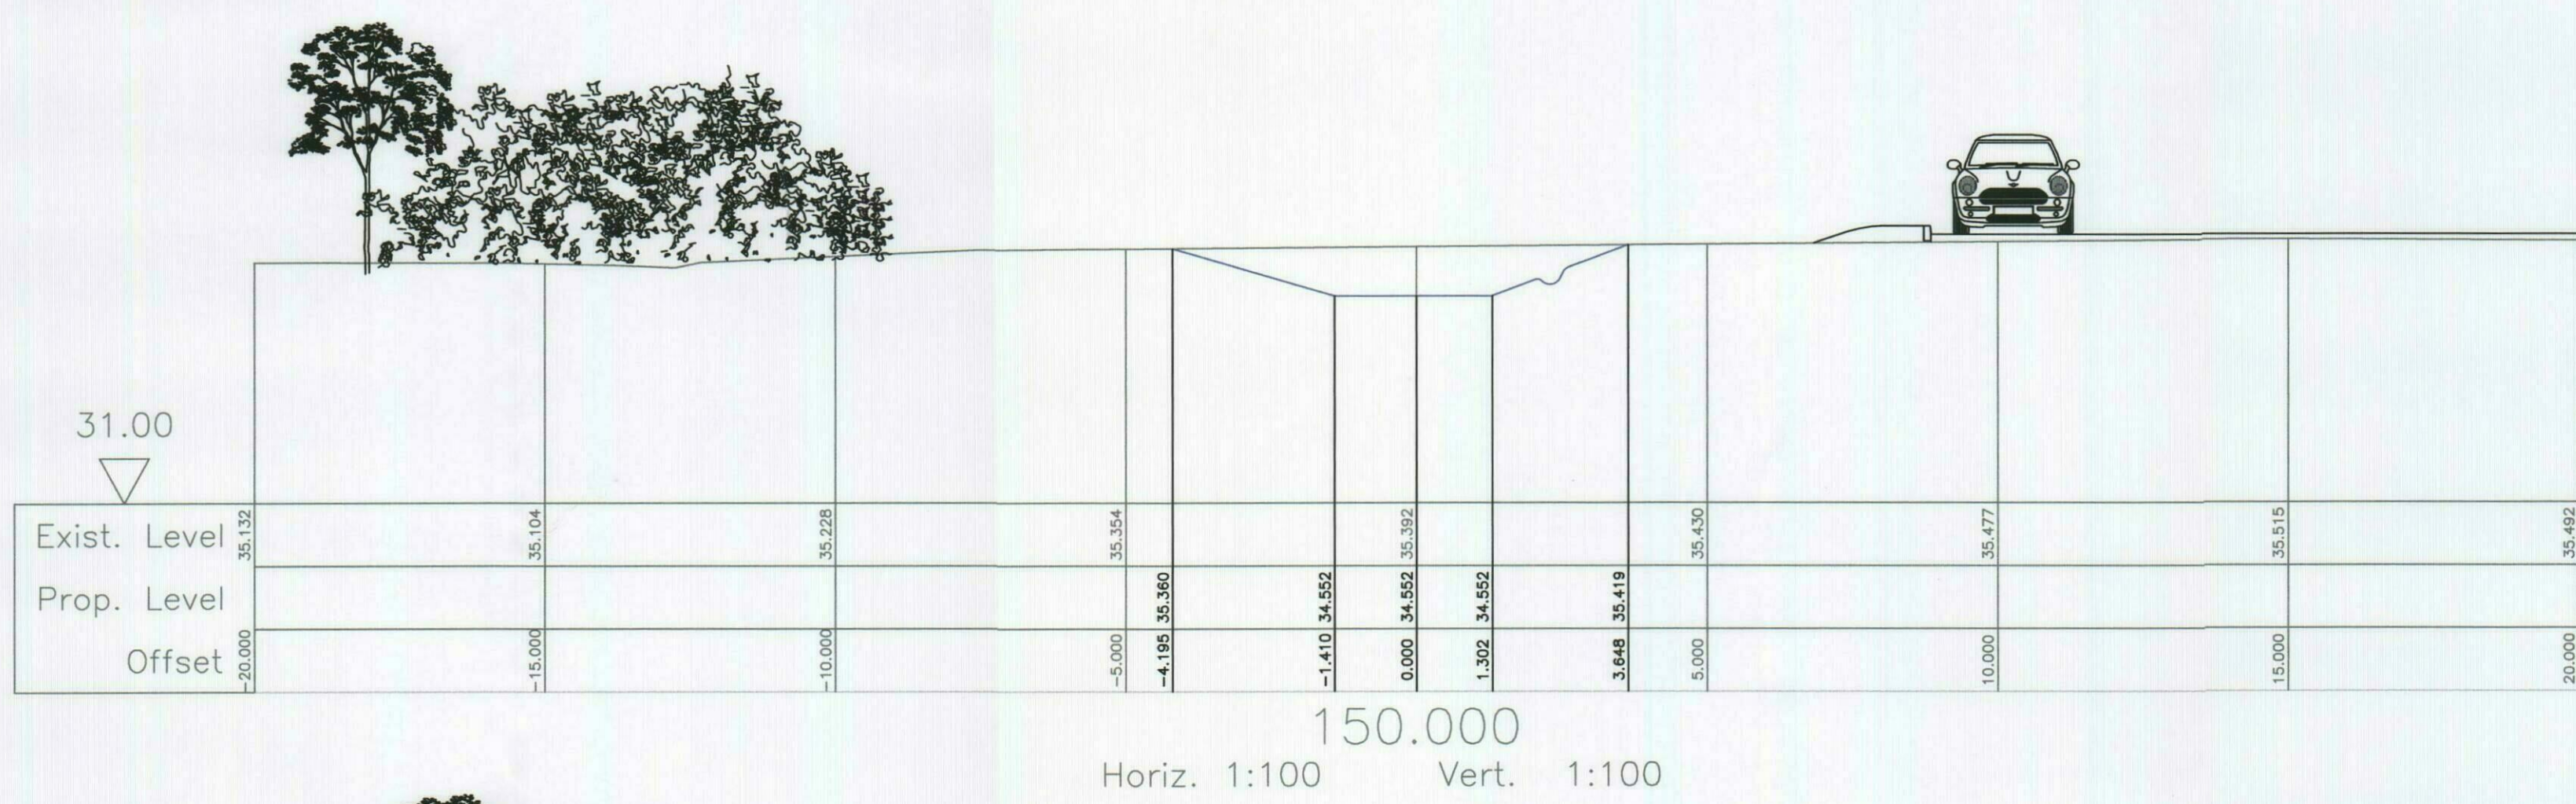

HAVANT BOROUGH COUNCIL
23 FEB 2012
RECEIVED

- Construction Notes:**
1. Do not scale from this drawing.
 2. All dimensions in metres.
 3. All levels relate to ordnance datum.

REV. No.	DATE	DESCRIPTION	INITIALS
Client			
Taylor Wimpey plc		MJA CONSULTING CIVIL AND STRUCTURAL ENGINEERS 58-62 Oak Street, Abingdon Oxon, OX14 5BZ Tel: 01235 555173 Fax: 01235 523226	
Project Waterloo Phase 3 & 4		Scale 1:100@A0 Checked AMc Drawn CP	
Title Watercourse Diversion Cross & Long Sections (3 of 7)		Date 23.01.12 Drawing No. 4576:73 Rev -	