


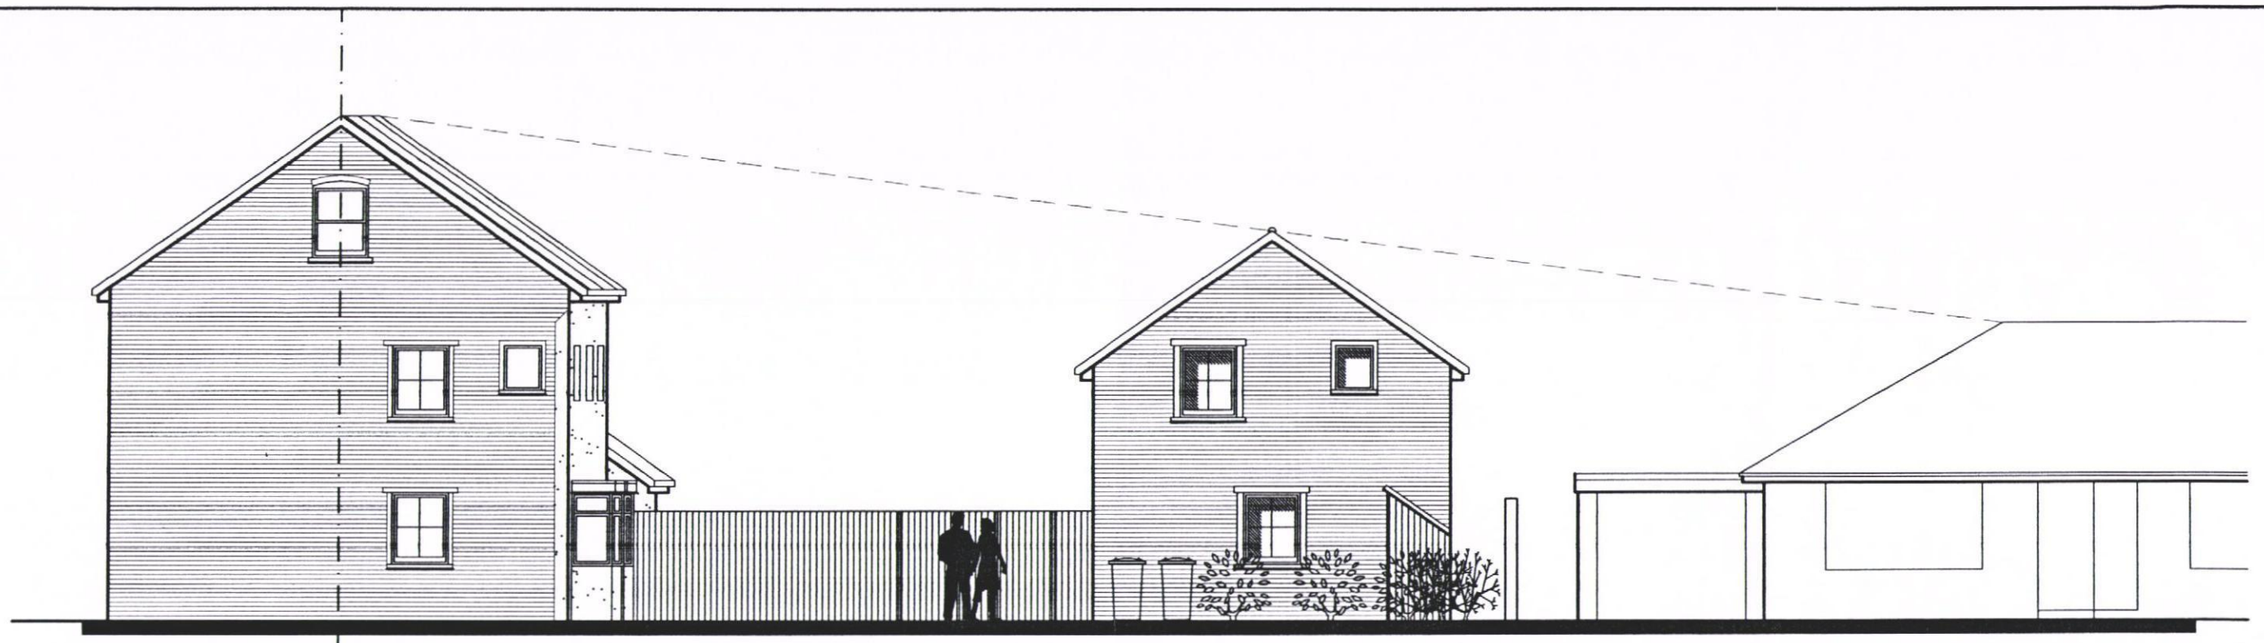


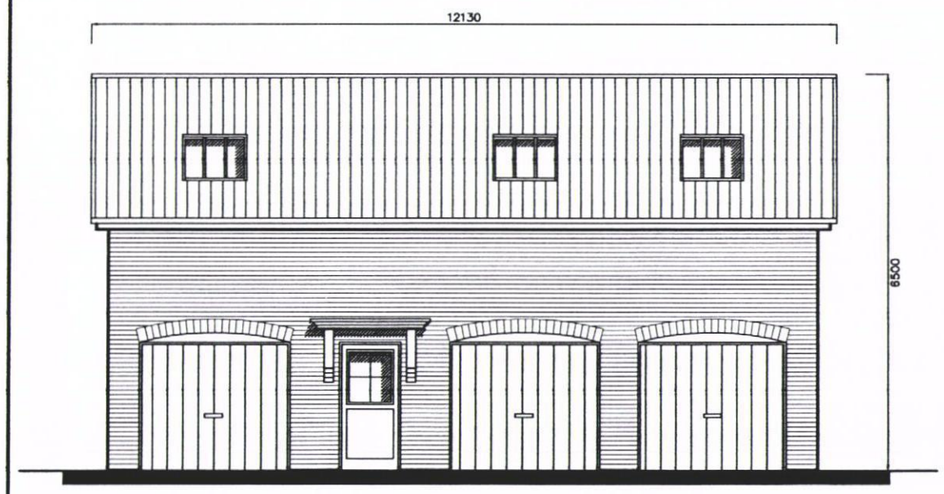

WEST

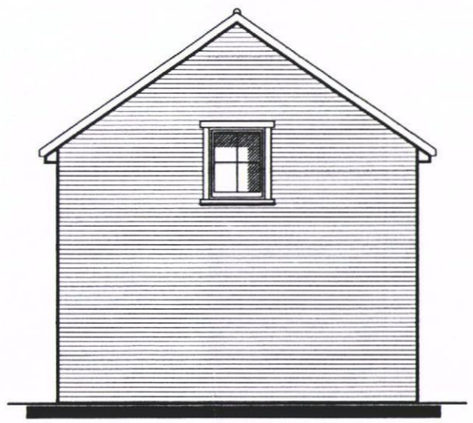

NORTH

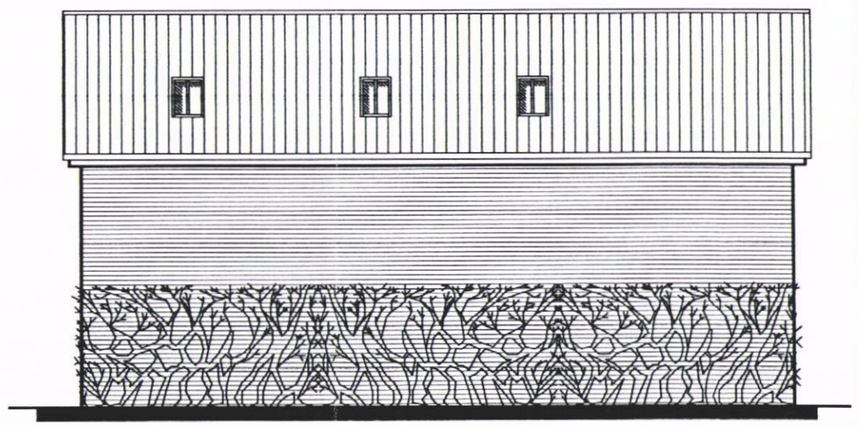

EAST

HAVANT BOROUGH COUNCIL
12 JAN 2012
RECEIVED

89 Station Road
Hayling Island

PROPOSED ELEVATIONS

Revisions

A. Minor amendments. 13/12/11
B.
C.

Martin Critchley
Consultants Ltd.
First Floor, 7 North Street
Havant, Hampshire, PO9 1PW
023 92 474 919
critchleyarchitect@hotmail.com

Scale A1 = 1:50, A3 = 1:100
Date 01/09/11
Drawn JHL

1133–402 A

metres 10 20 30