


PERMIT

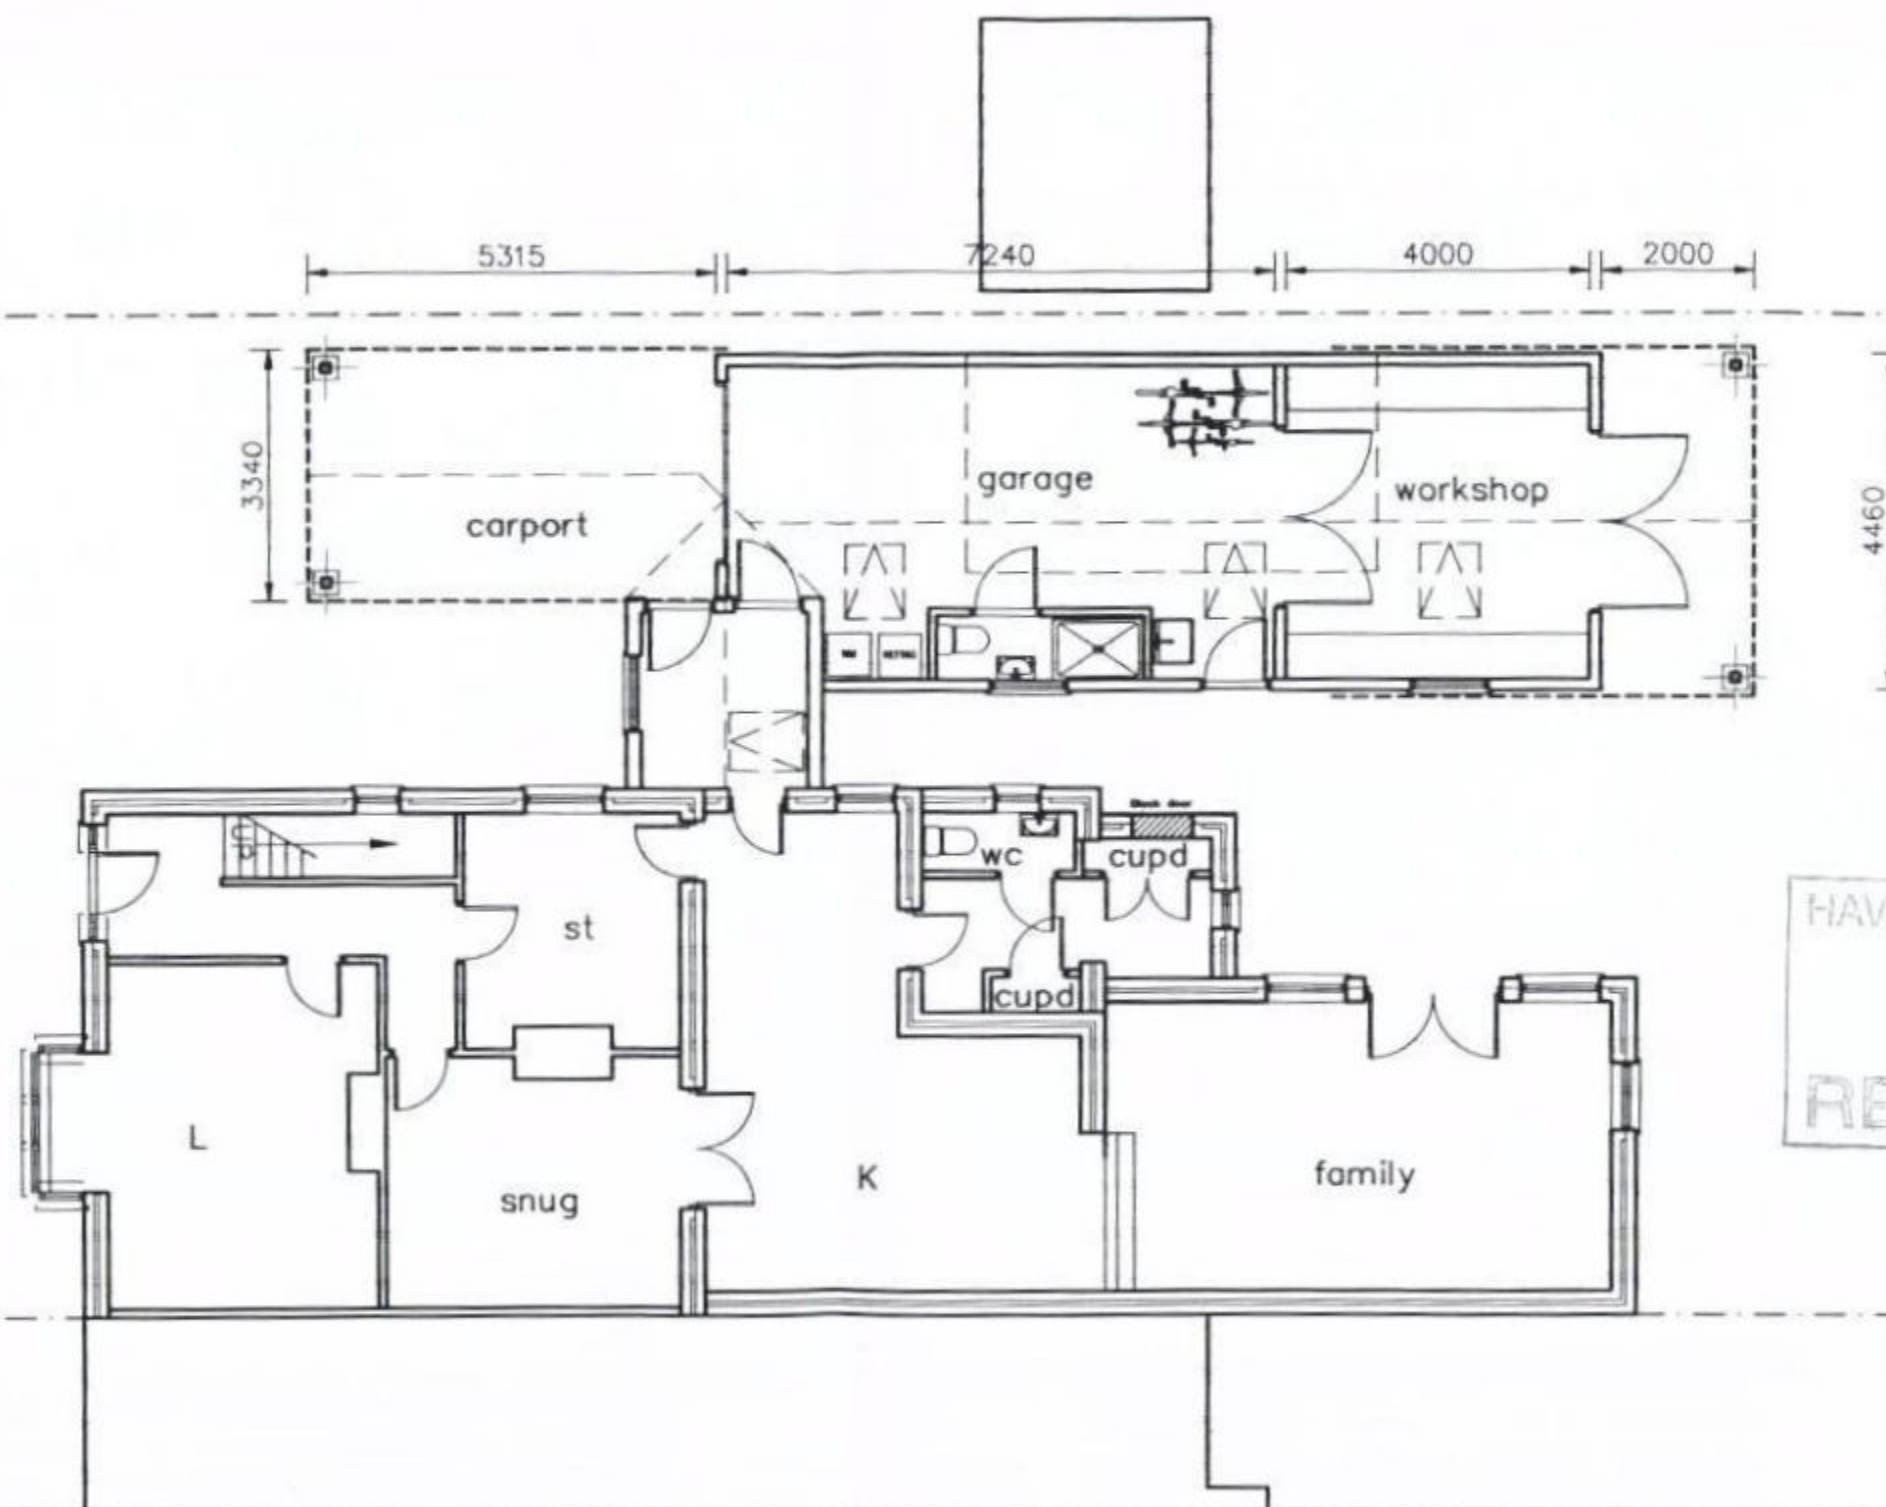

HAVANT BOROUGH
COUNCIL
- 2 SEP 2011
RECEIVED

13 BEACH ROAD
EMSWORTH

PROPOSAL PLAN

Scale A3-1:100
Date 16/05/11
Drawn ALB

Revisions

- A. Client revs. 26/06/11
- B. Wetroom revs. 01/07/11
- C. Client revs. 09/07/11
- D. Minor amendments. 24/07/11

BE-002^D