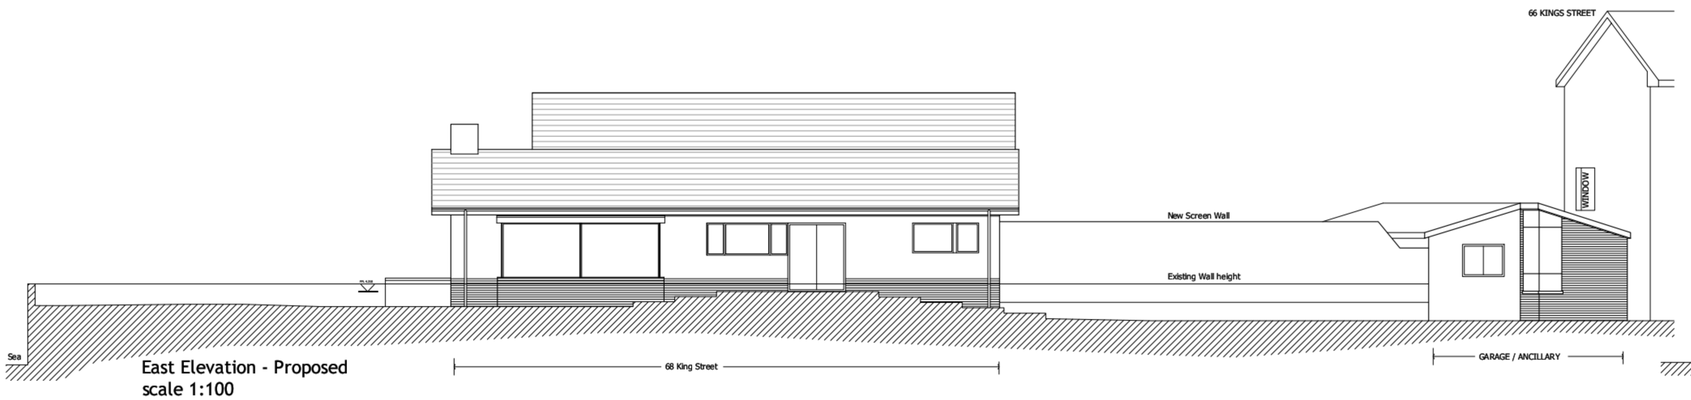

East Elevation - Proposed
scale 1:100

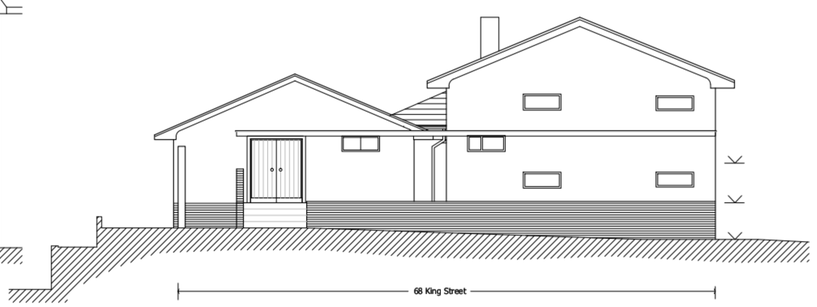

North Elevation - Proposed
scale 1:100

NOTES:

Dimensions to be checked on site before commencing work. Any discrepancies shall be reported to the architect immediately.

Do not scale from these drawings except for planning purposes. Use figured dimensions only.

Where applicable this drawing is to be read in conjunction with other consultants' drawings.

All drawings to be read in conjunction with specification and all other drawings including structural engineer and mechanical and electrical drawings / specification

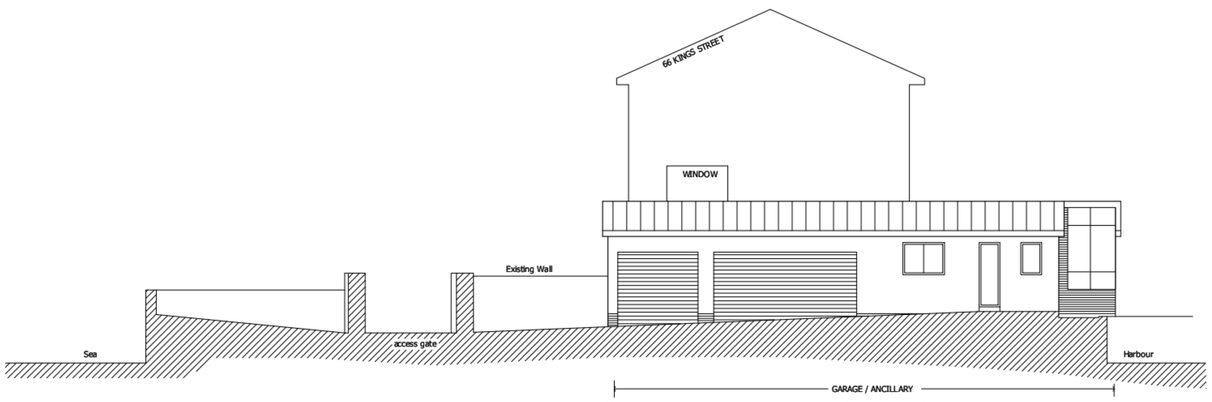

Internal Courtyards South Elevation - Proposed Garage
scale 1:100

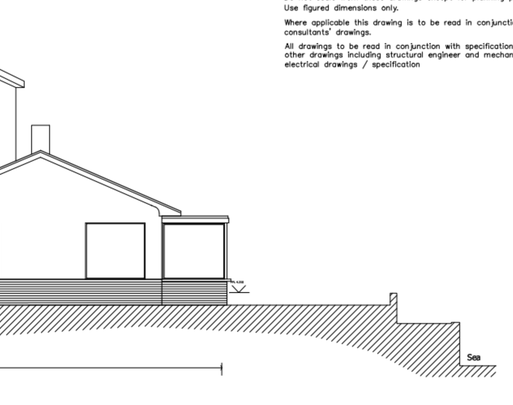

South Elevation - Proposed
scale 1:100

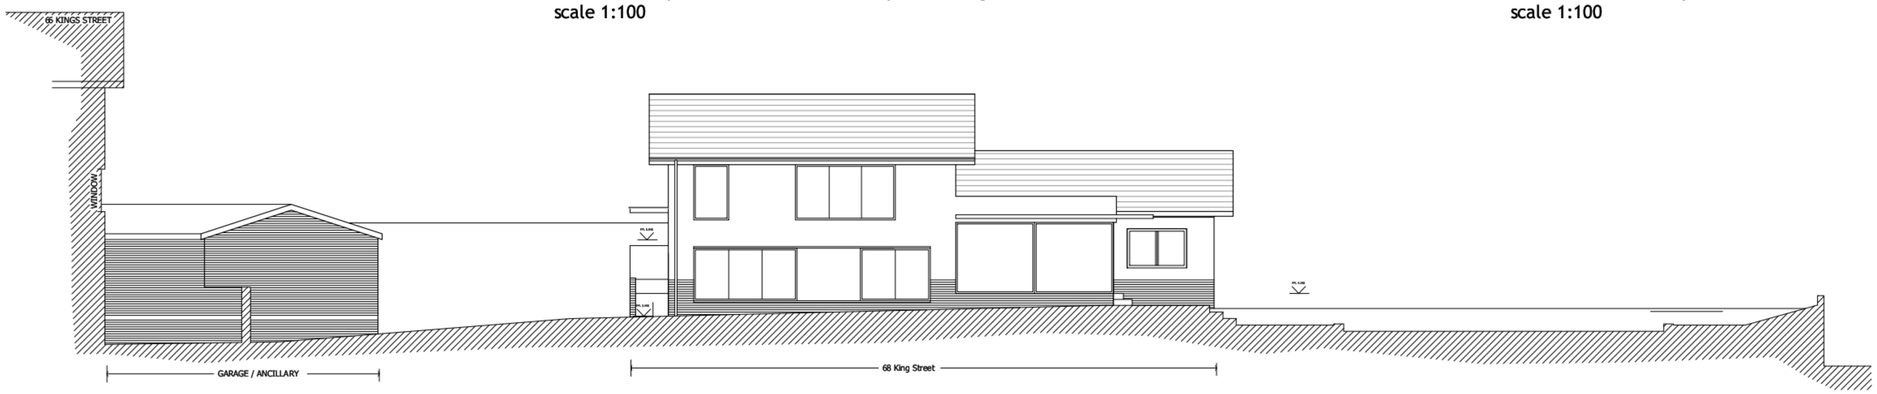

West Elevation - Proposed
scale 1:100

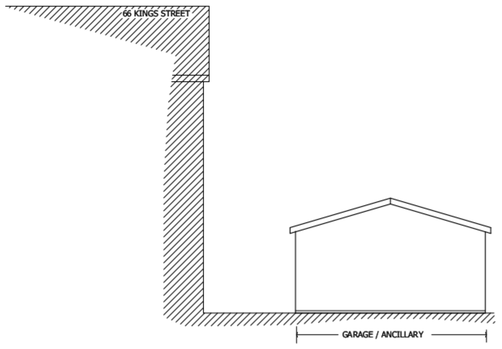

West Elevation - Garage
scale 1:100

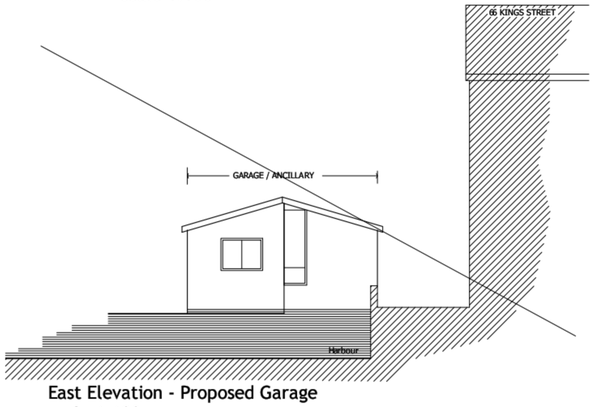

East Elevation - Proposed Garage
scale 1:100

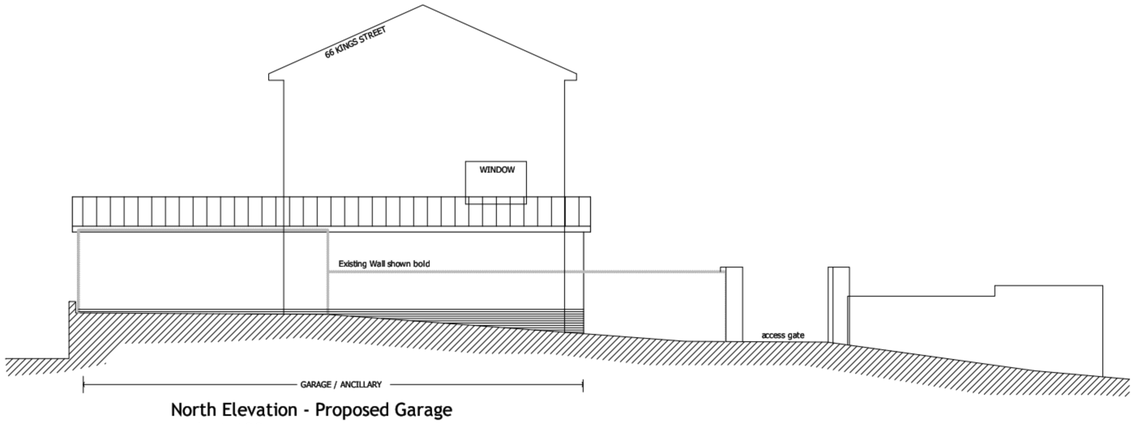

North Elevation - Proposed Garage
scale 1:100

REV	DATE	AMENDMENT	DRAWN
B	21.10.11	Revs following planners comments	THGD
A	6.10.11	jp & rb comments	mh

helyerdesign
sustainability through design
mail@helyerdesign.co.uk www.helyerdesign.co.uk.
1 The Old Flour Mill, Emsworth, PO10 7BT
01243 370 715

CLIENT
Mr John Pritchard

PROJECT
68 King Street
Emsworth

DRAWING
General Arrangement
Proposed Elevations

SCALE
As noted

DATE September 2011 DRAWN MH

DRAWING NUMBER
10067/refurb/102

REVISION
B