



PERMIT

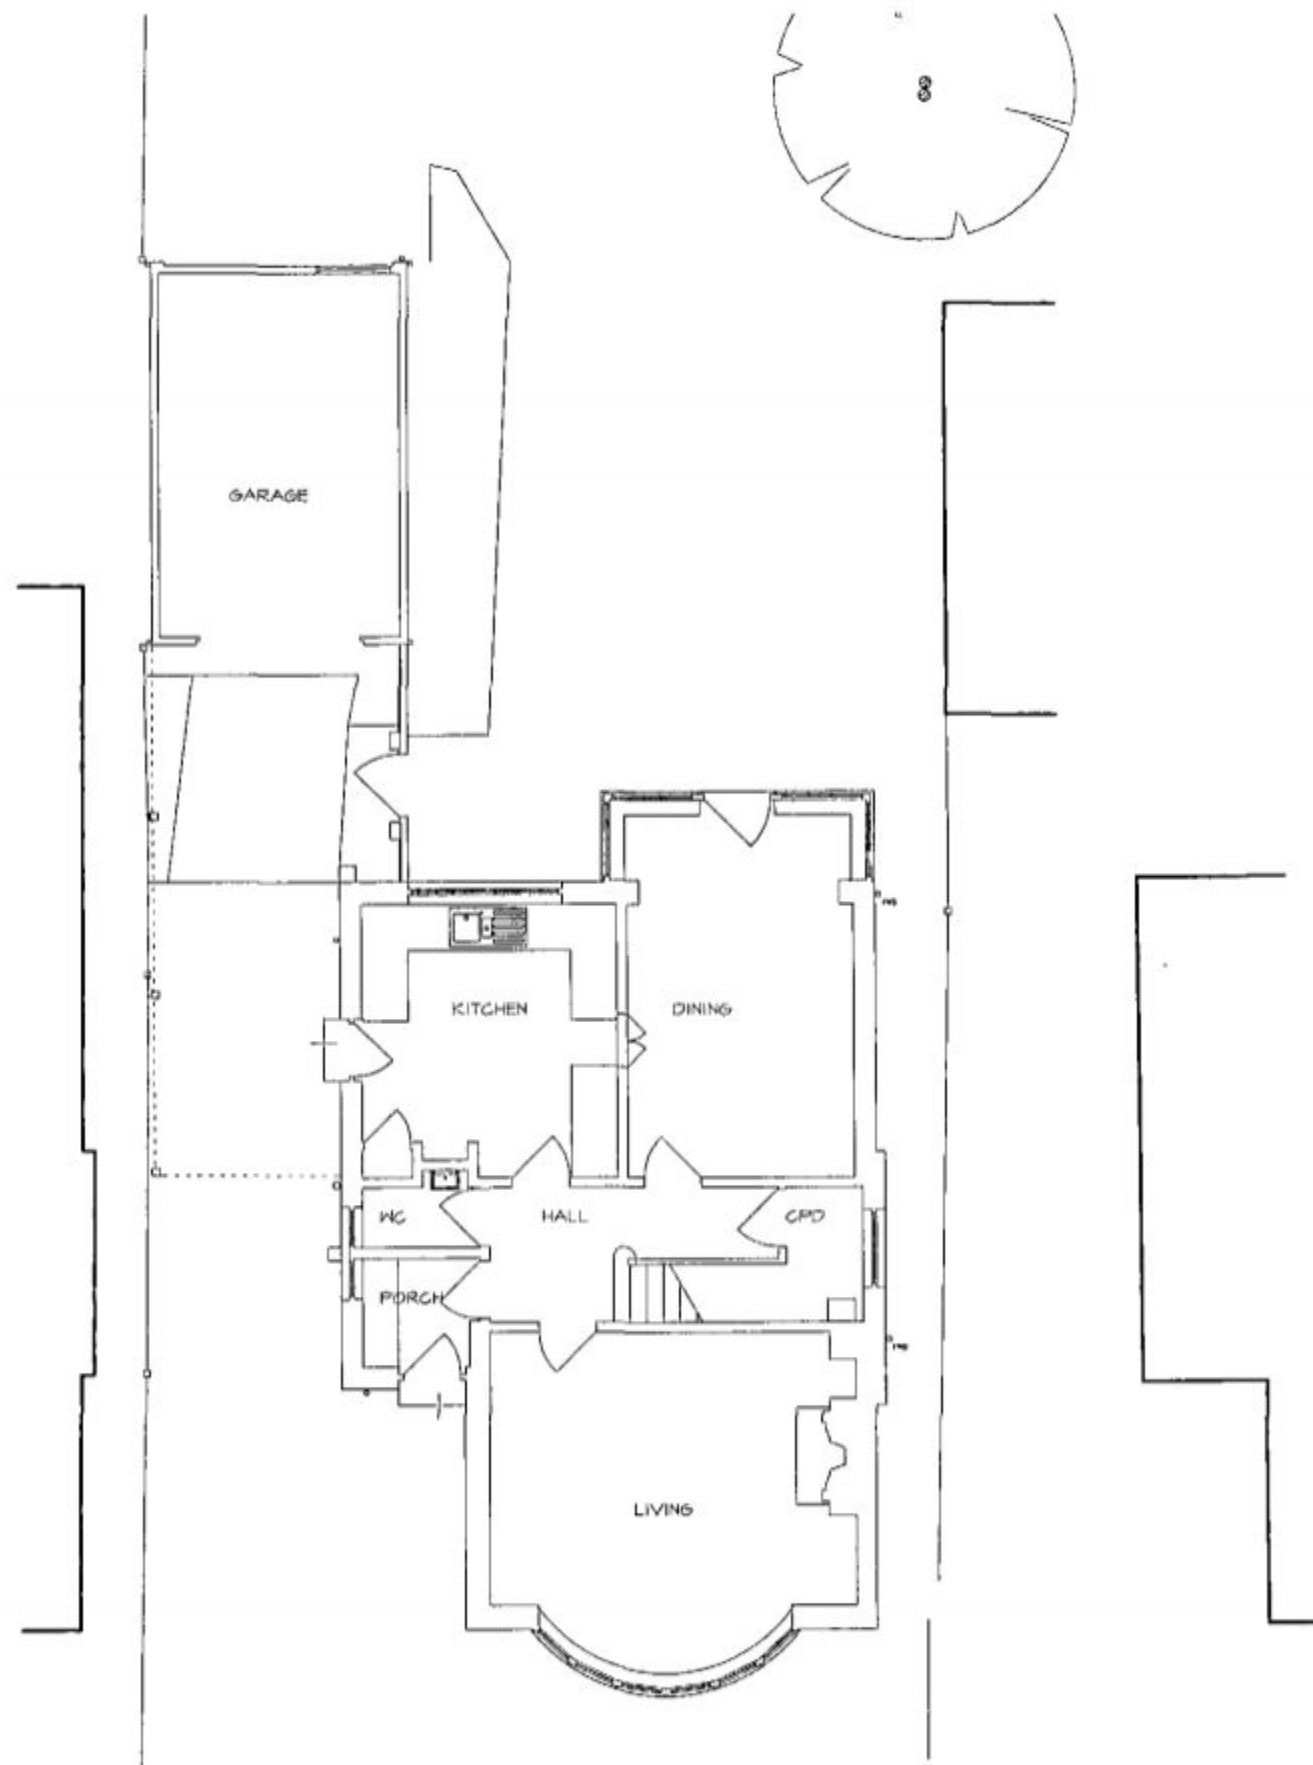

Ground

**SURVEY AS EXISTING
EXTENSIONS AND ALTERATIONS
20 WICKOR WAY, EMSWORTH. HAMPSHIRE. PO10 7RE**

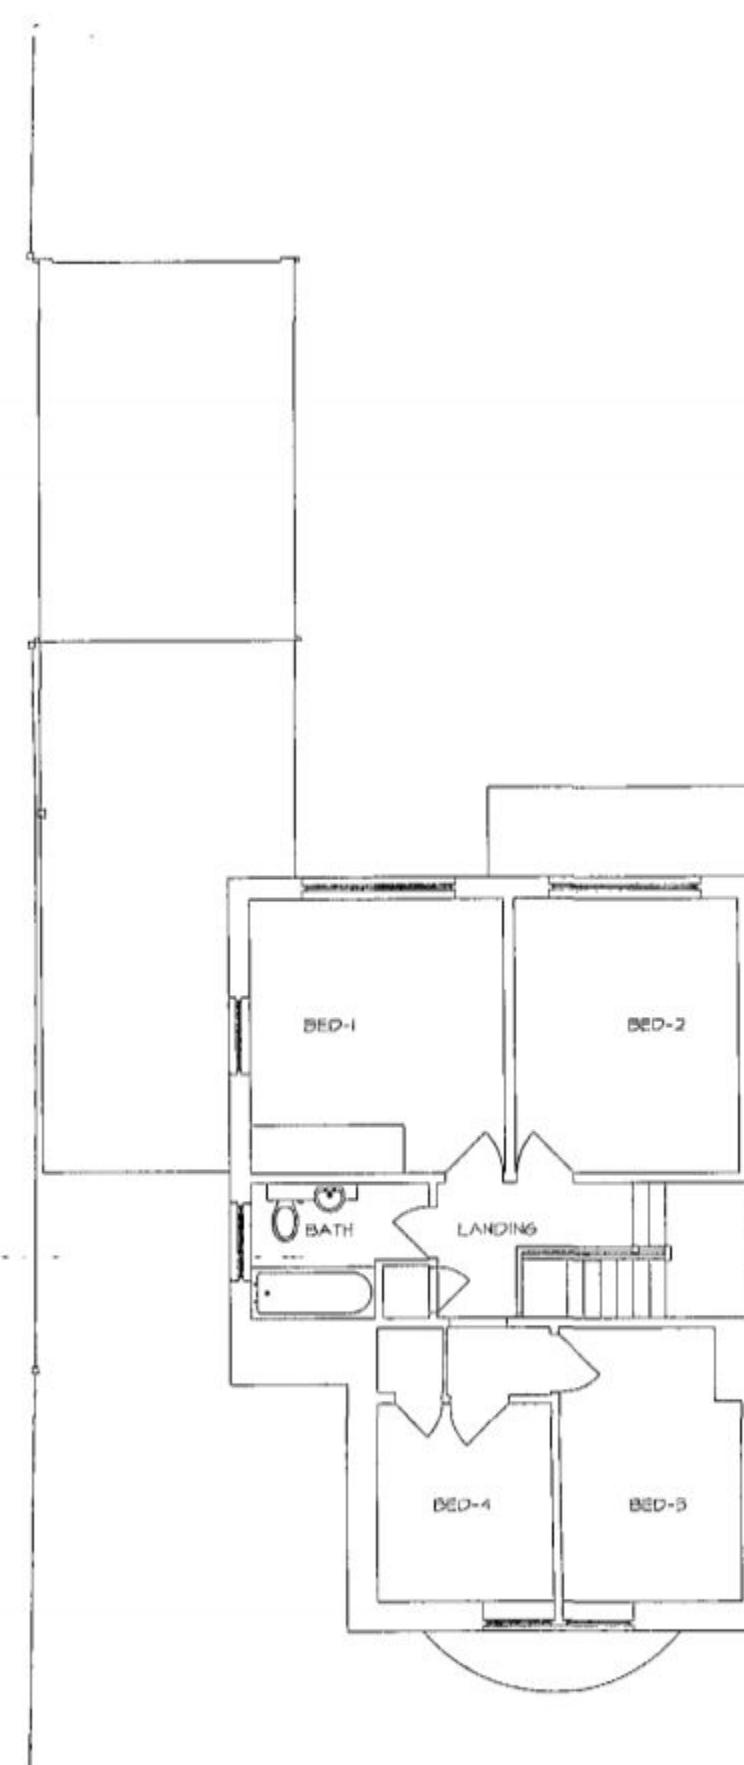

First



mf designs ltd

Chartered Architects



12 Wensley Gardens • Emsworth • Hampshire • PO10 7RA tlf 01243 377766
Director: Martin Farrer RIBA • Co Registration No.4507379 e admin@mfdesigns.org.uk

Date: Jan' 2011 Job No: 3014
Scale: 1:100 Drg No: 100