


planning

PROJECT Park Community School, Middle Park Way Havant				SHEET CONTENTS Proposed Footpath Link Application Area		
SCALE 1:1250@ A2 1:2500@ A4		DATE 17/04/13	DRAWN. ARCTMR	CHKD.	DRAWING No. Y01330-L-101	REVISION
FILE REF. CAD2/P10178 ParkSTP					Property Services	

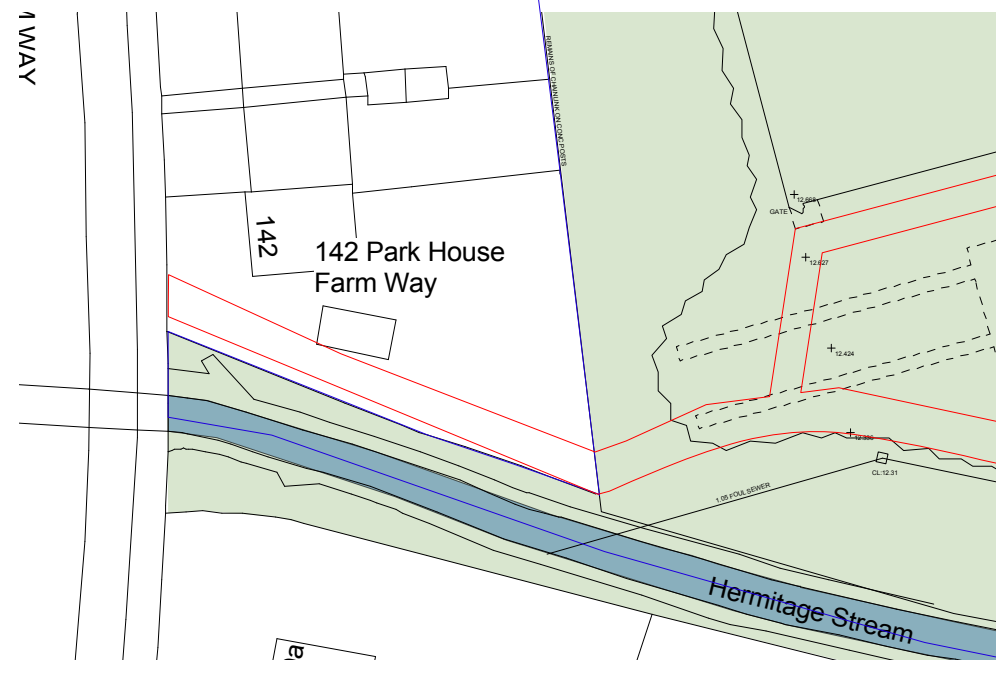