



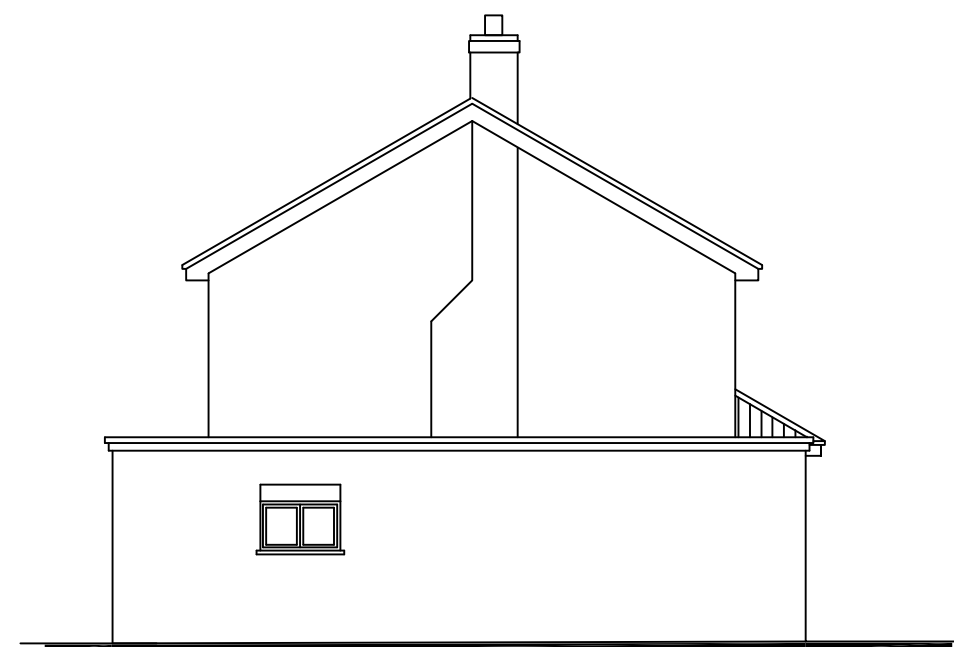


EAST

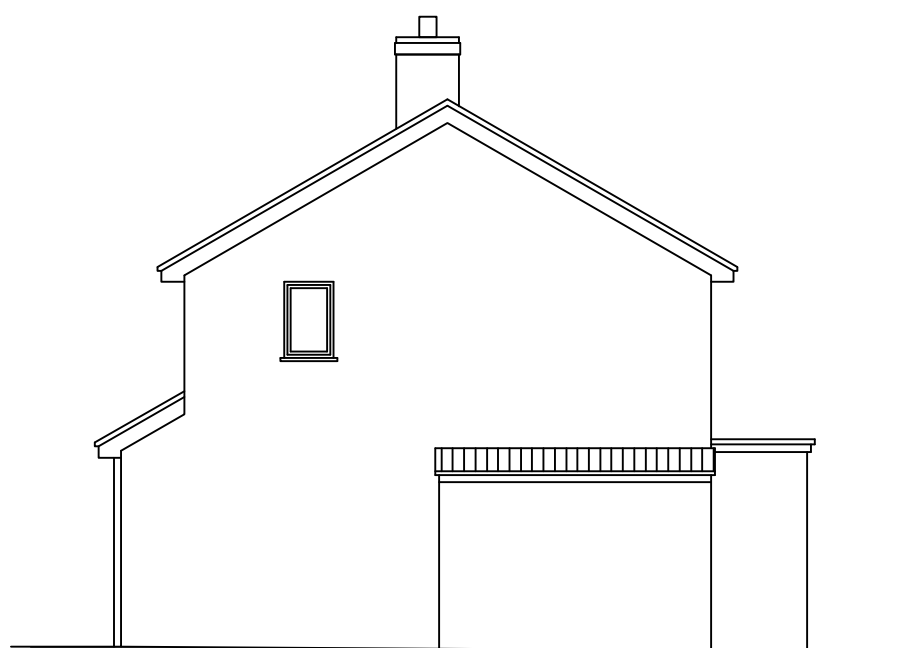

SOUTH



NORTH

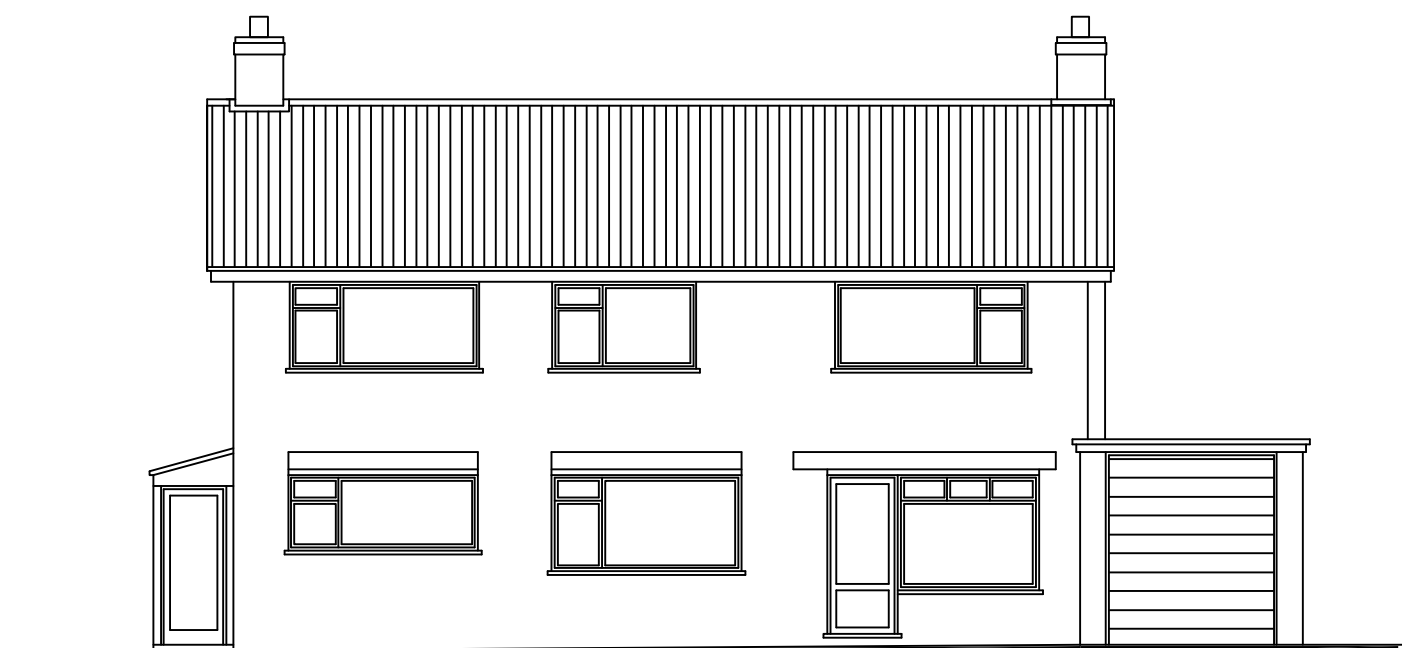

WEST

10A Esmond Close
Emsworth
PO10 7HX

Survey Elevations

Martin Critchley
Chartered Architect
7 North Street
Havant, Hampshire, PO9 1PW
023 92 474 919
critchleyarchitect@hotmail.com

Scale A1 = 1:50, A3 = 1:100
Date 25/09/13
Drawn JHL

Revisions

A.
B.
C.

1341-401 0

metres

10

20

30

40