
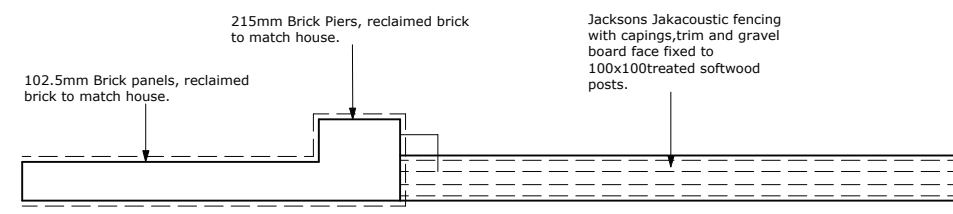



1:20 @A3

D7 Boundary
Treatment Detail
1:20

Copyright Notice
All information remains the intellectual property of the author.
Drawings are only to be copied or reproduced for planning purposes.
Please seek the authors permission before reproduction or dissemination for other purposes.

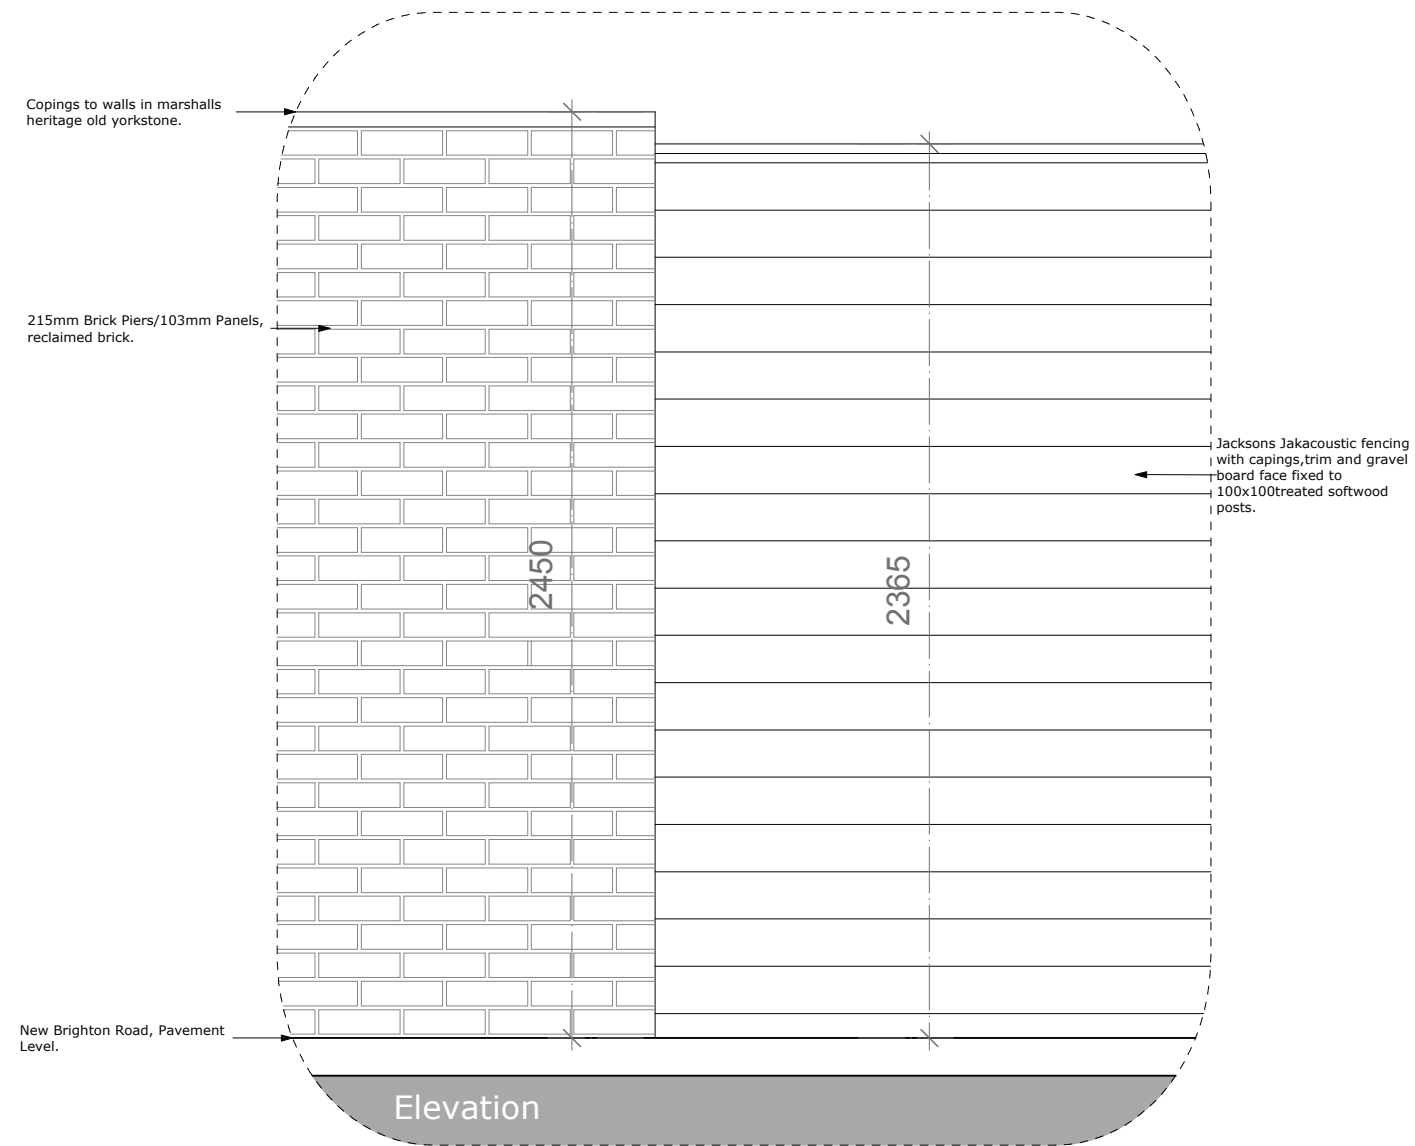

Plan

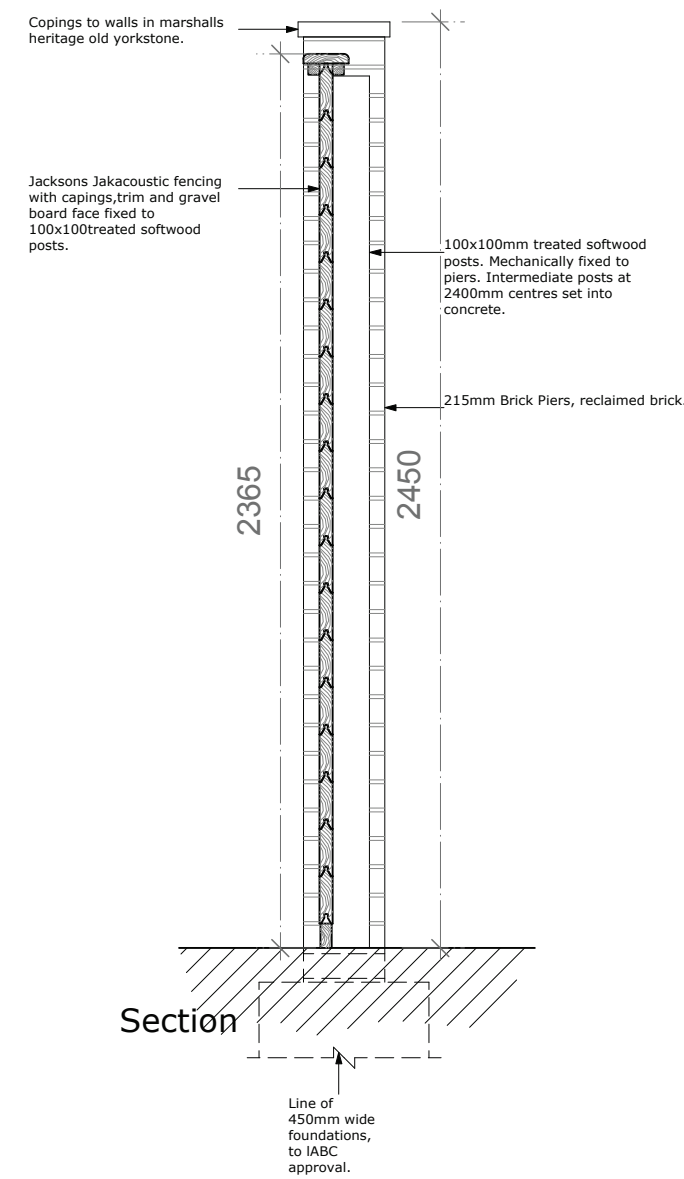

Note.
Foundations and wall stability subject to comment by structural engineer and approval by LABC

SWR

ARCHITECT

SWR Architect
5 Furze Meadow, Nyewood
Petersfield,
Hants
GU31 5JB
T. 01730 821072
E. swr.architect@gmail.com

TITLE Landscaping 85 New Brighton RoadEmsworth Cdr & Mrs Burton			
DRAWING NUMBER	REVISION	STATUS	DATE
1011/303	B	Planning	August 2013
DRAWN BY	SWR		