



SUPERSEDED

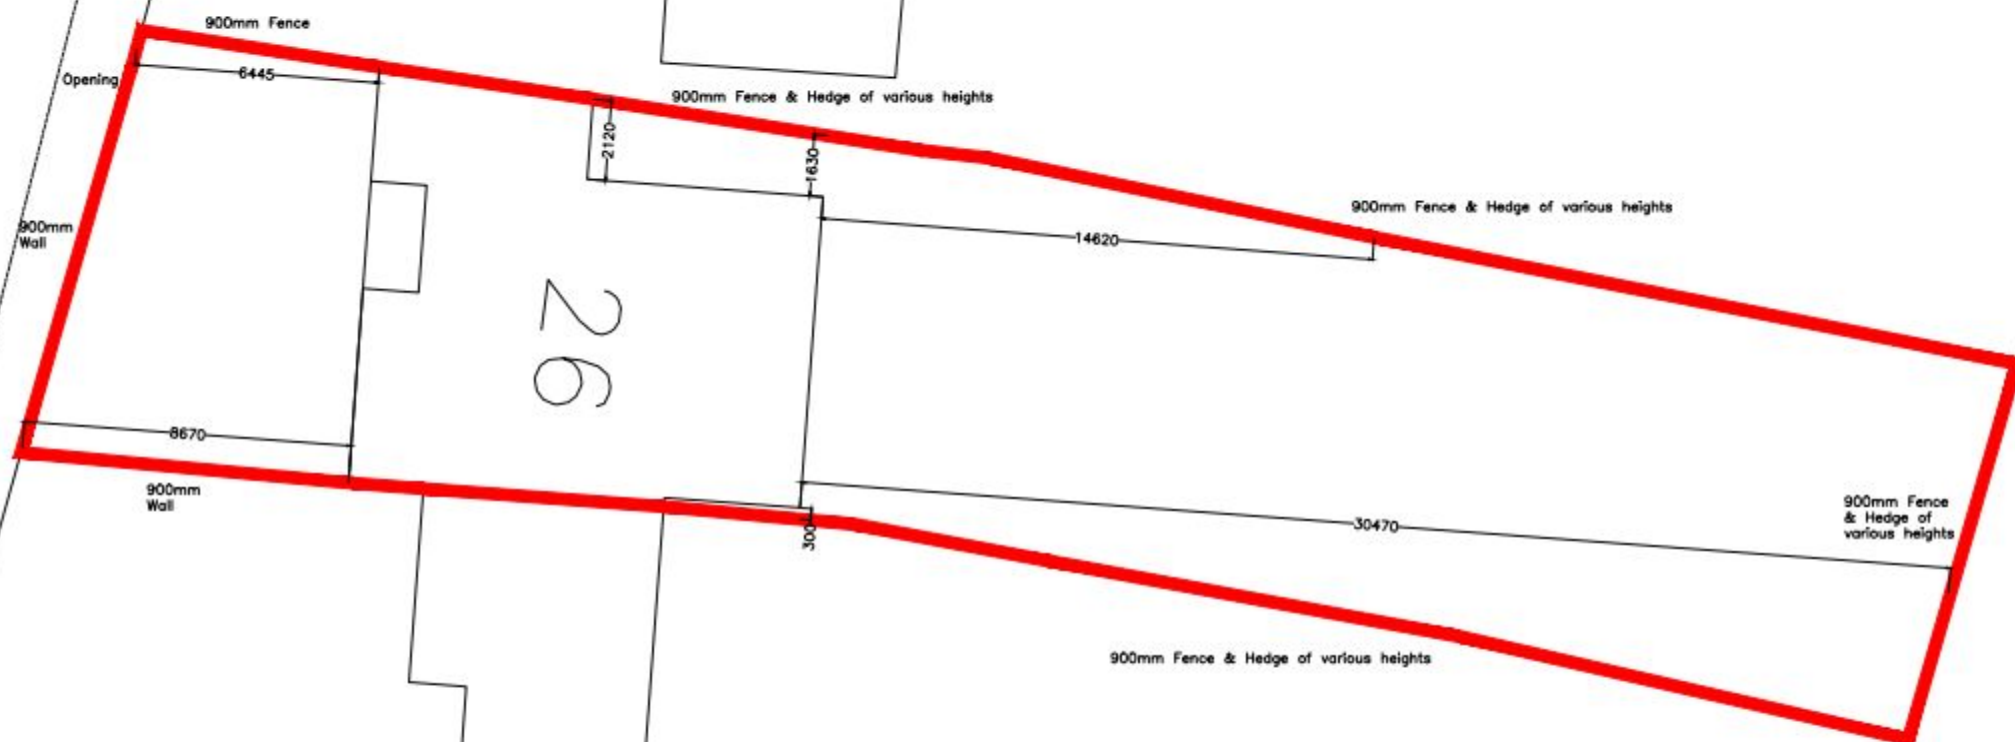

ANS LANE

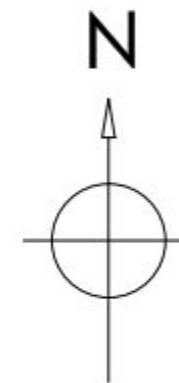

OS Licence No. 001137326

REV	DESCRIPTION	DRAWN	DATE	Drawing Ref		Drawing Title 26 Castleman's Lane Hayling Island Hampshire PO11 0PZ
-	Initial design	GBS	12.02.14	CAMIDAY 06		
A	Revisions to scheme - WC reinstated, ensuite created, skylight to extended lounge & door between extensions	GBS	24.02.14	Scale of A1	Scale of A3	
B	Further revisions to scheme - ensuite created enlarged to accommodate a WC and downstairs WC moved to hallway	GBS	24.02.14	N/A	1:200	
C	Changes to roof and rear	GBS	10.03.14	Date	12 Feb 2014	
				Drawn by	GBS	

Copyright is reserved by GBS Designs and is issued on the condition that it is not copied or disclosed by or to any unauthorised persons without prior consent in writing from GBS Designs.

All structural elements to be specified by a suitably qualified structural engineer.

