


SCALE 1 : 50


REV:NOTES:-

Where building to the boundaries the adjacent owner is to be informed under the terms of the Party Wall Act 1996 and its provisions followed. Where building over boundaries the adjacent owner is to be served notice under section 65 of the Town & Country Planning Act 1990.

© This drawing and the works depicted are the copyright of ASB PROPERTY CONSULTANTS LTD and may not be reproduced or amended except by written permission of ASB PROPERTY CONSULTANTS LTD.

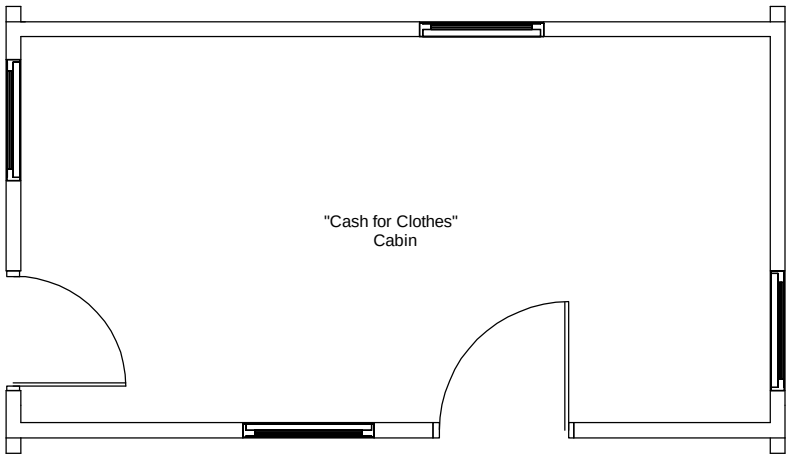

EXISTING LAYOUT
Scale 1:100

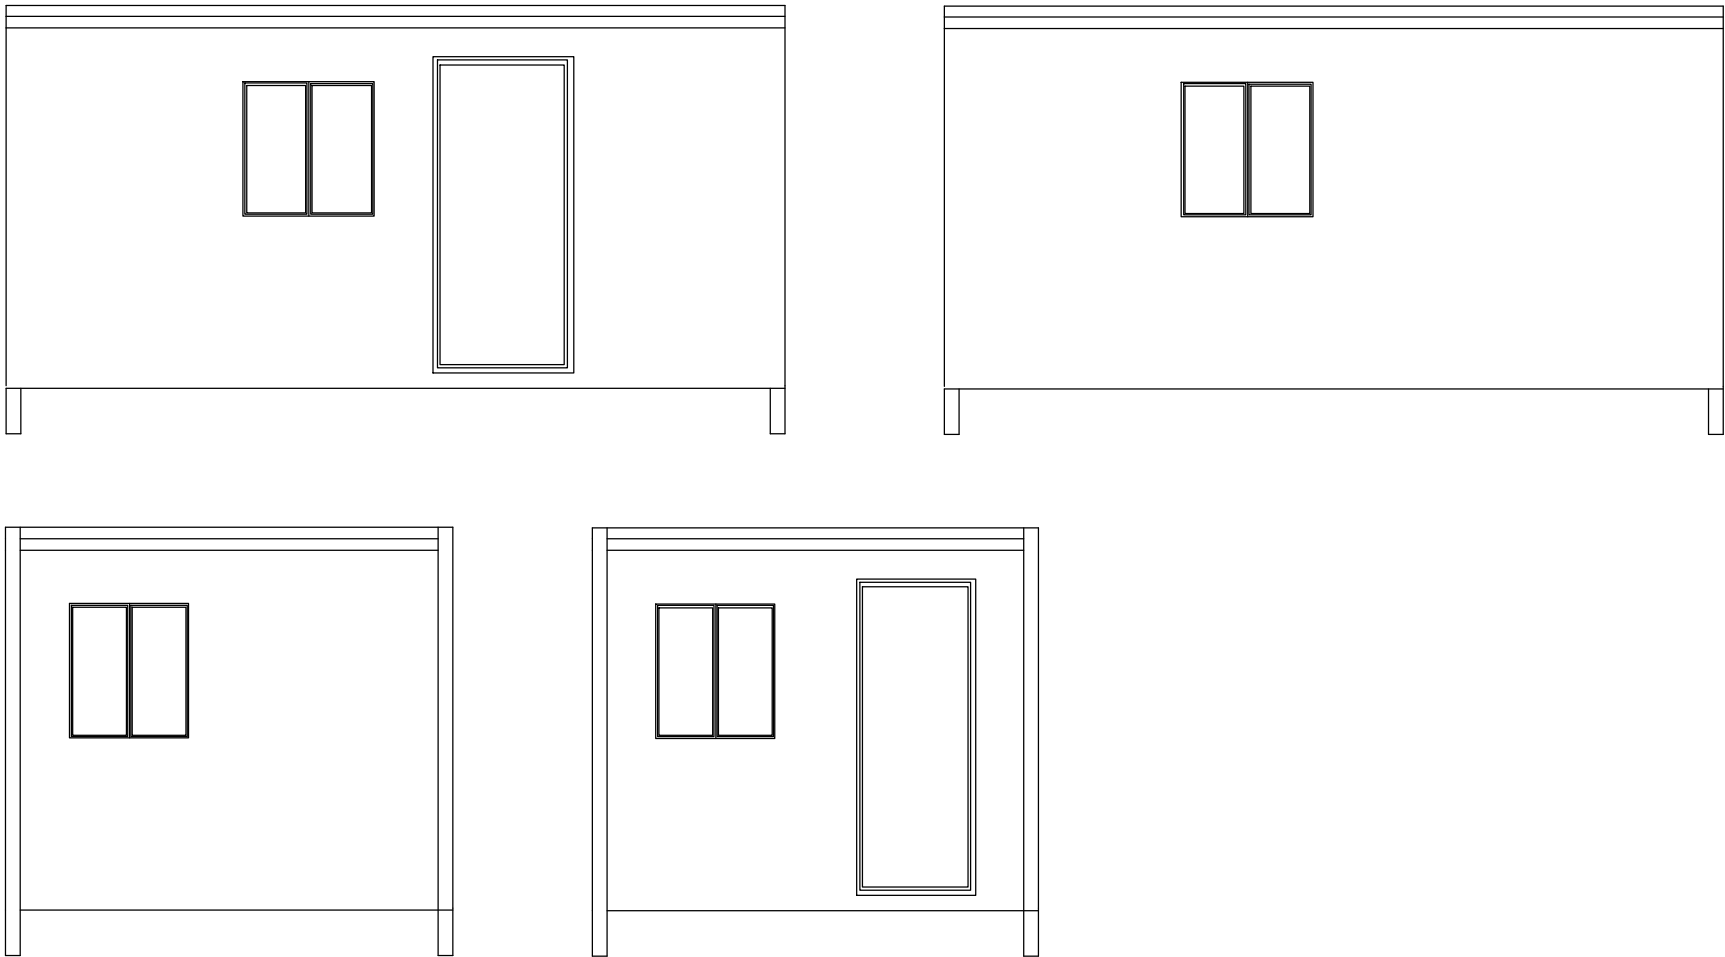


EXISTING FRONT / REAR & SIDE ELEVATIONS
Scale 1:100

Application: FPA –Retention of Porta Cabin			
Client:	Anglo Recycling Company Ltd	Date:	01 st Nov 2013
Site:	Wellington Retail Park, Waterlooville PO7 7FG	Drawn By:	Gurps Benning
Scale:	Refer to Drawing @ A3	Dwg.No:	ASB127 - 01

ASB PROPERTY CONSULTANTS LTD
Planning consultants and Surveyors

Exchange House 494
Midsummer Boulevard
Central Milton Keynes Tel : 0121 502 3339 / 07854 351 934
MK9 2EA Email : asb@gtdesignzlimited.com

Copyright © 2013 ASB PROPERTY CONSULTANTS LTD
(All rights reserved)

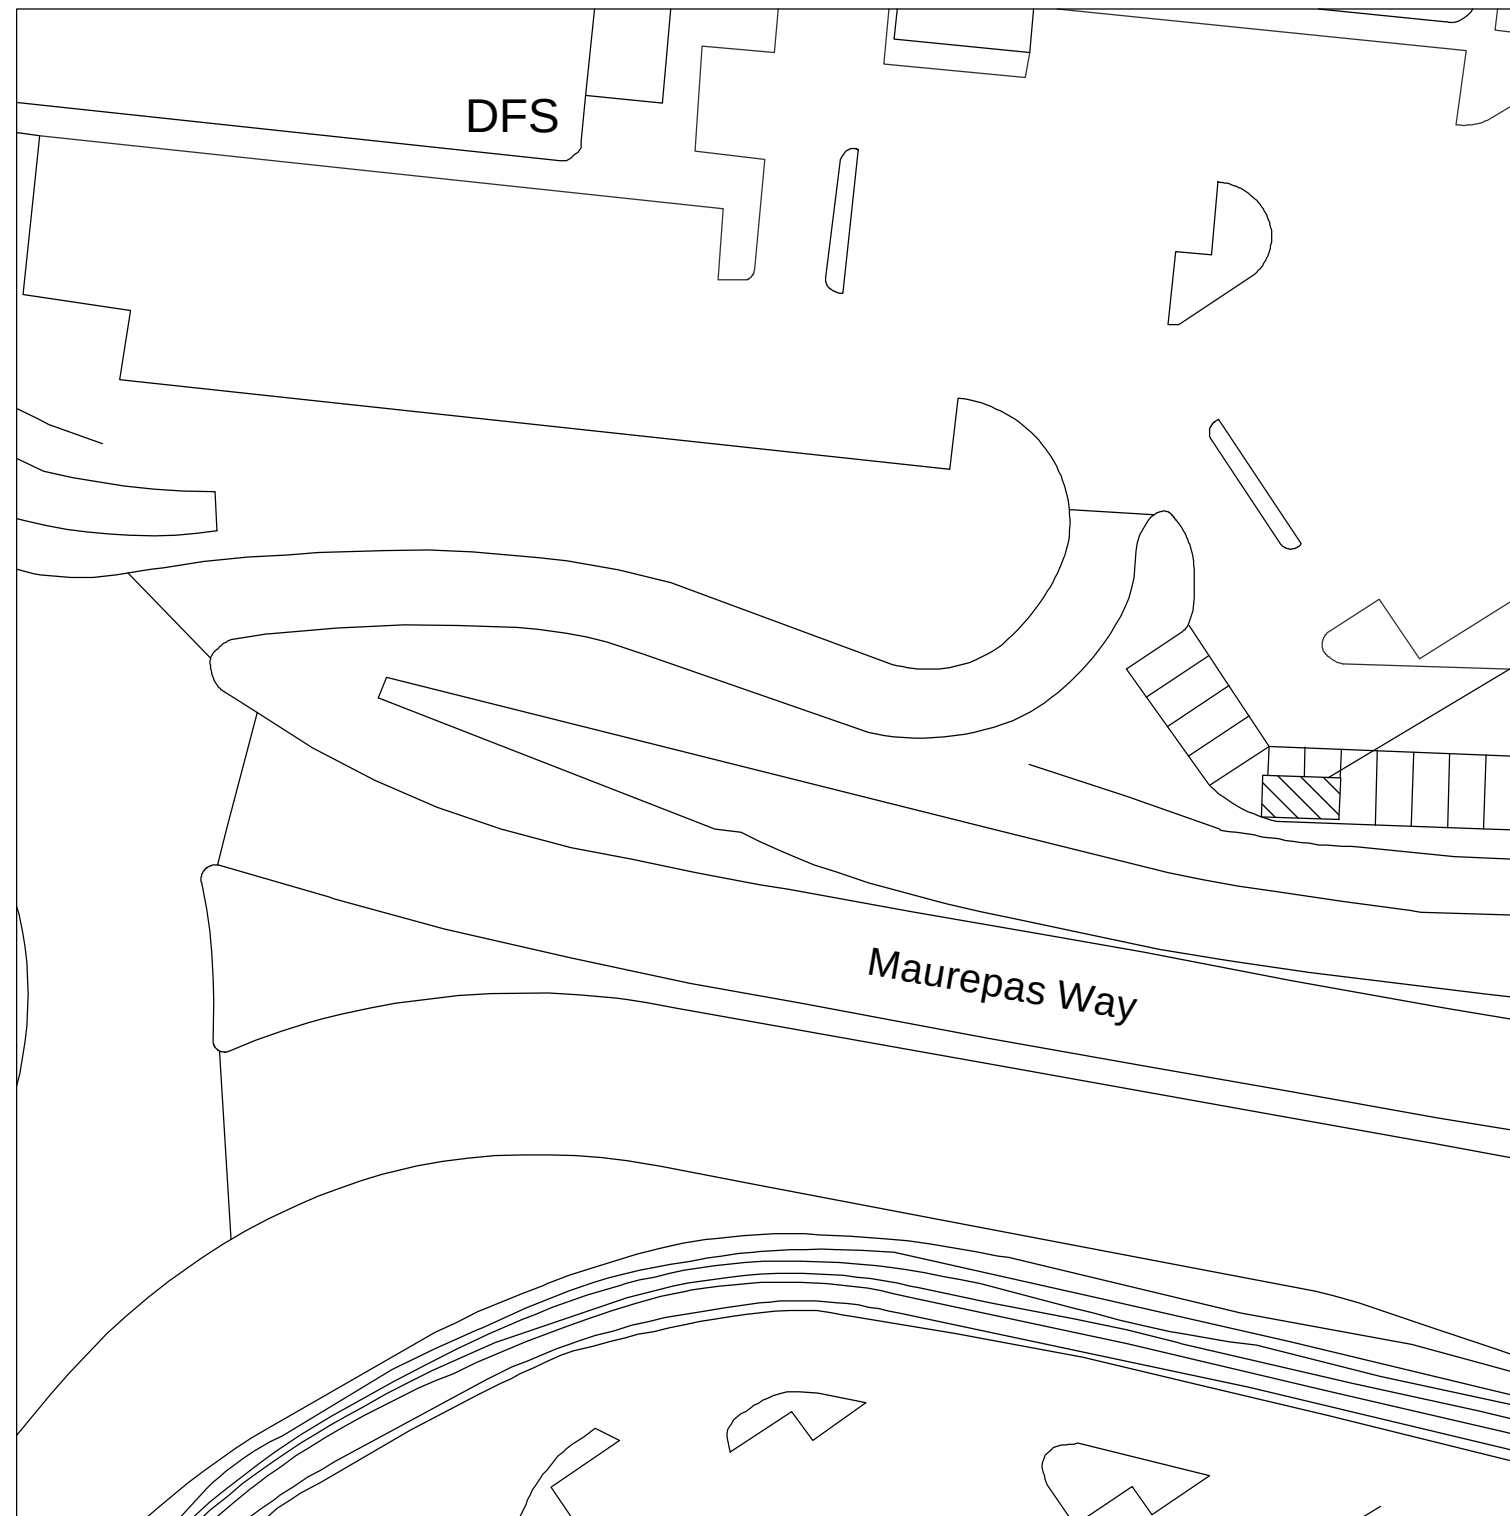

BLOCK PLAN
SCALE 1:500

Application:
FPA -Retention of Porta Cabin

Client:	Anglo Recycling Company Ltd	Date:	01 st Nov 2013
Site:	Wellington Retail Park, Waterfooville PO7 7FG	Drawn By:	Gurps Benning
Scale:	Refer to Drawing @ A3	Dwg.No:	ASB127 - 02

ASB PROPERTY CONSULTANTS LTD
Planning consultants and Surveyors

Exchange House 494
Midsummer Boulevard
Central Milton Keynes Tel : 0121 502 3339 / 07854 351 934
MK9 2EA Email : asb@gtdesignzlimited.com

Copyright © 2013 ASB PROPERTY CONSULTANTS LTD
(All rights reserved)