




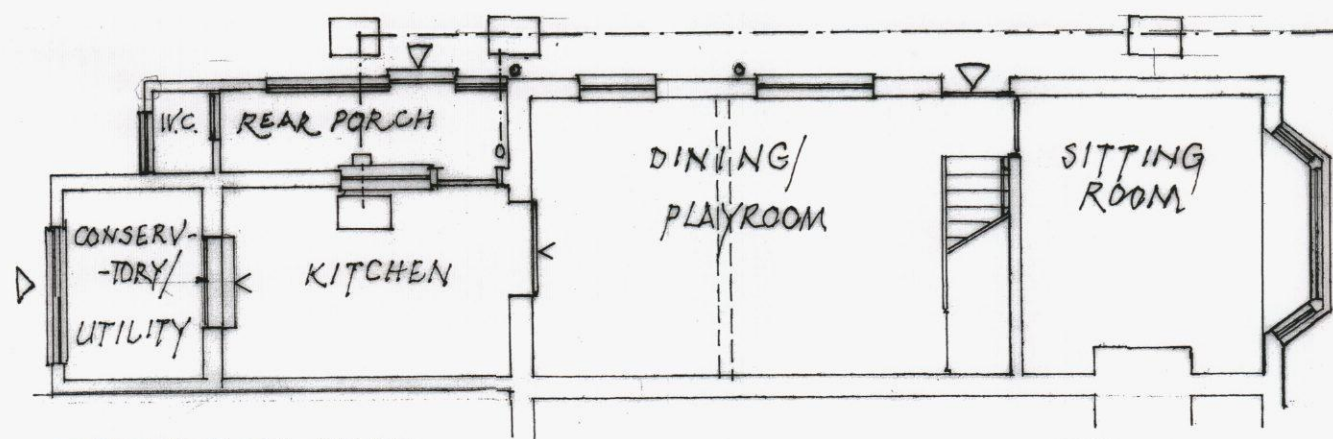

EXISTING GROUND FLOOR PLAN

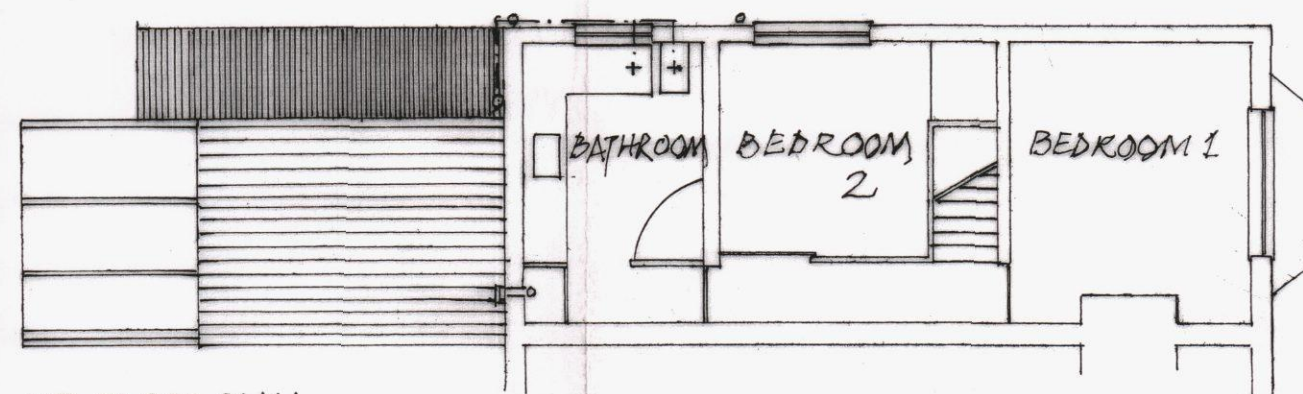


1ST FLOOR PLAN

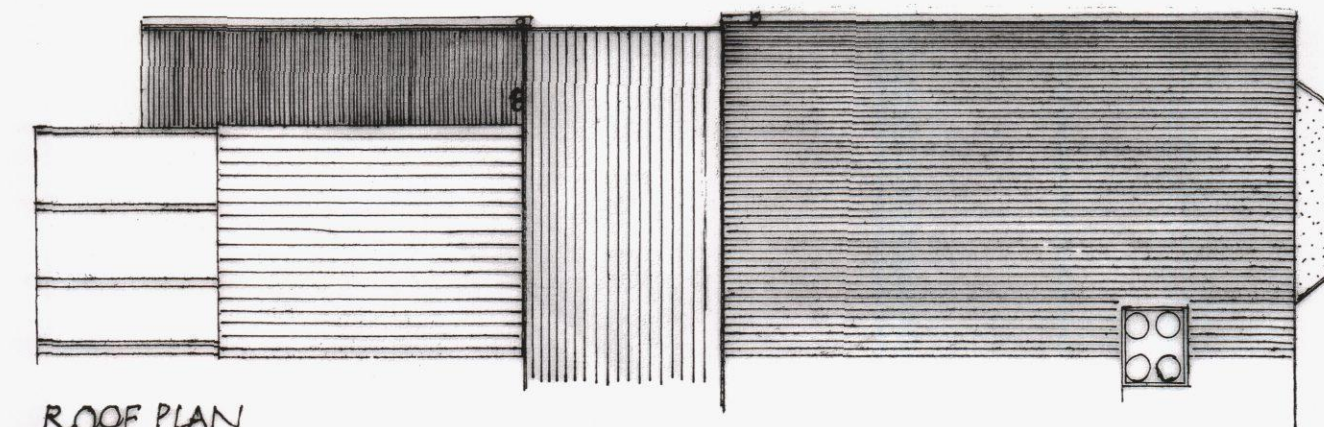


ROOF PLAN




EXISTING EAST ELEVATION (REV A)

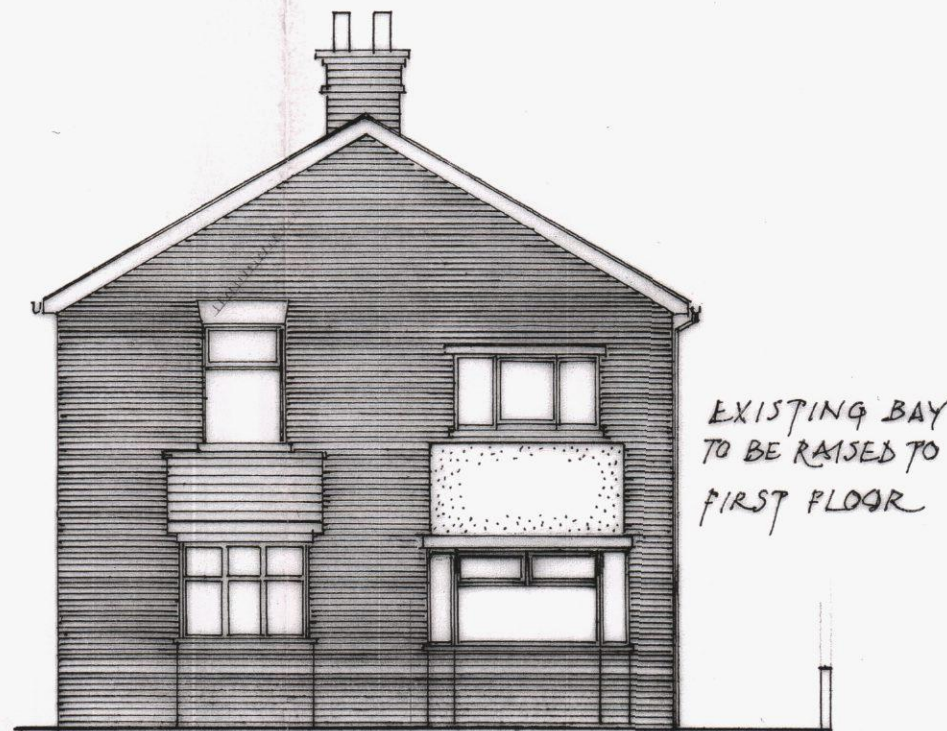

SOUTH ELEVATION

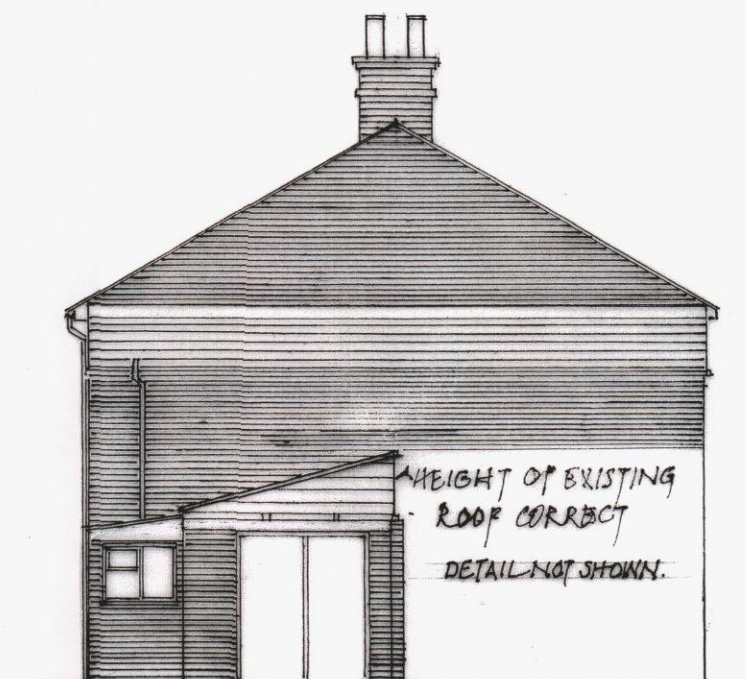


NORTH ELEVATION

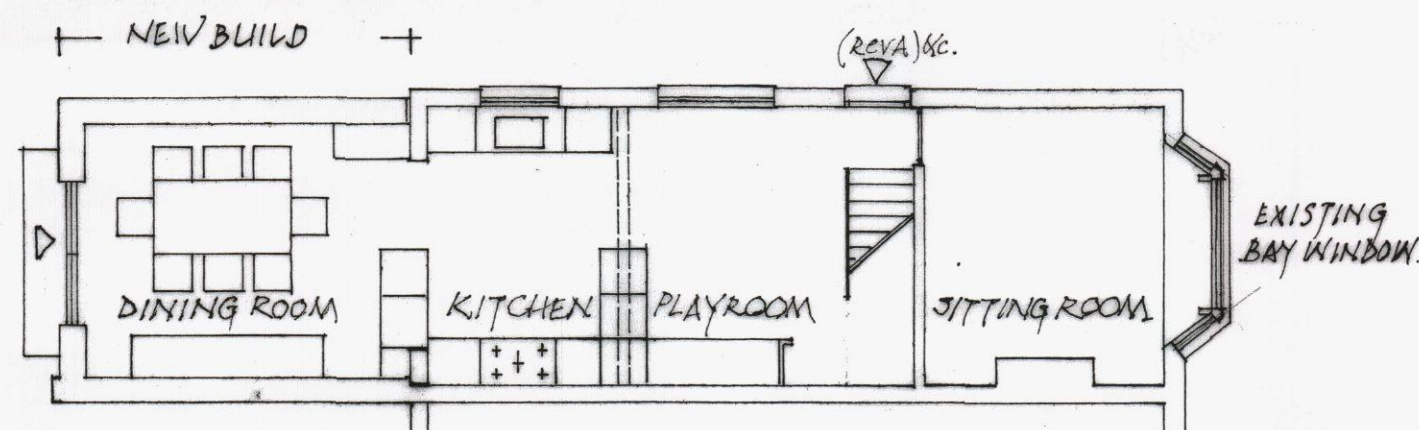


PROPOSED GROUND FLOOR PLAN




FIRST FLOOR PLAN

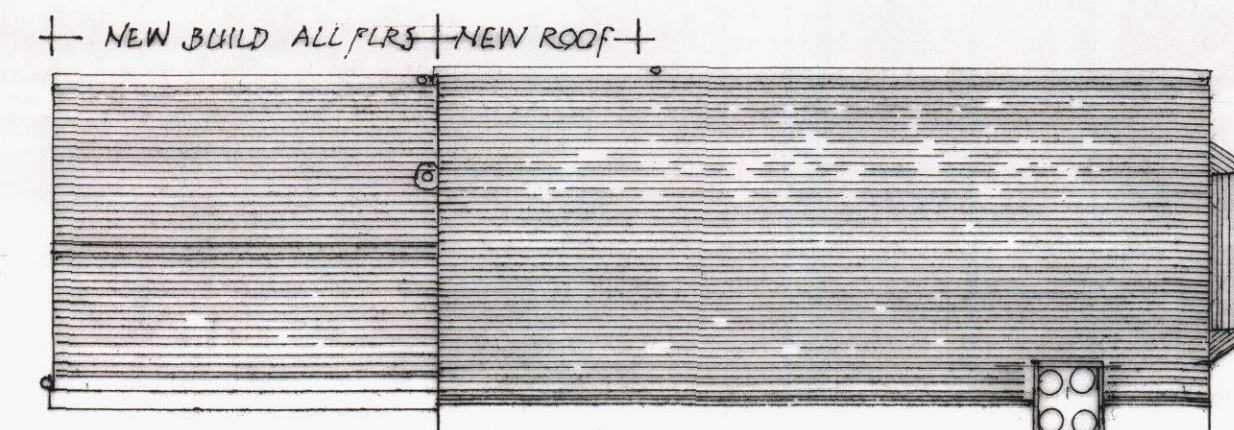

ROOF PLAN

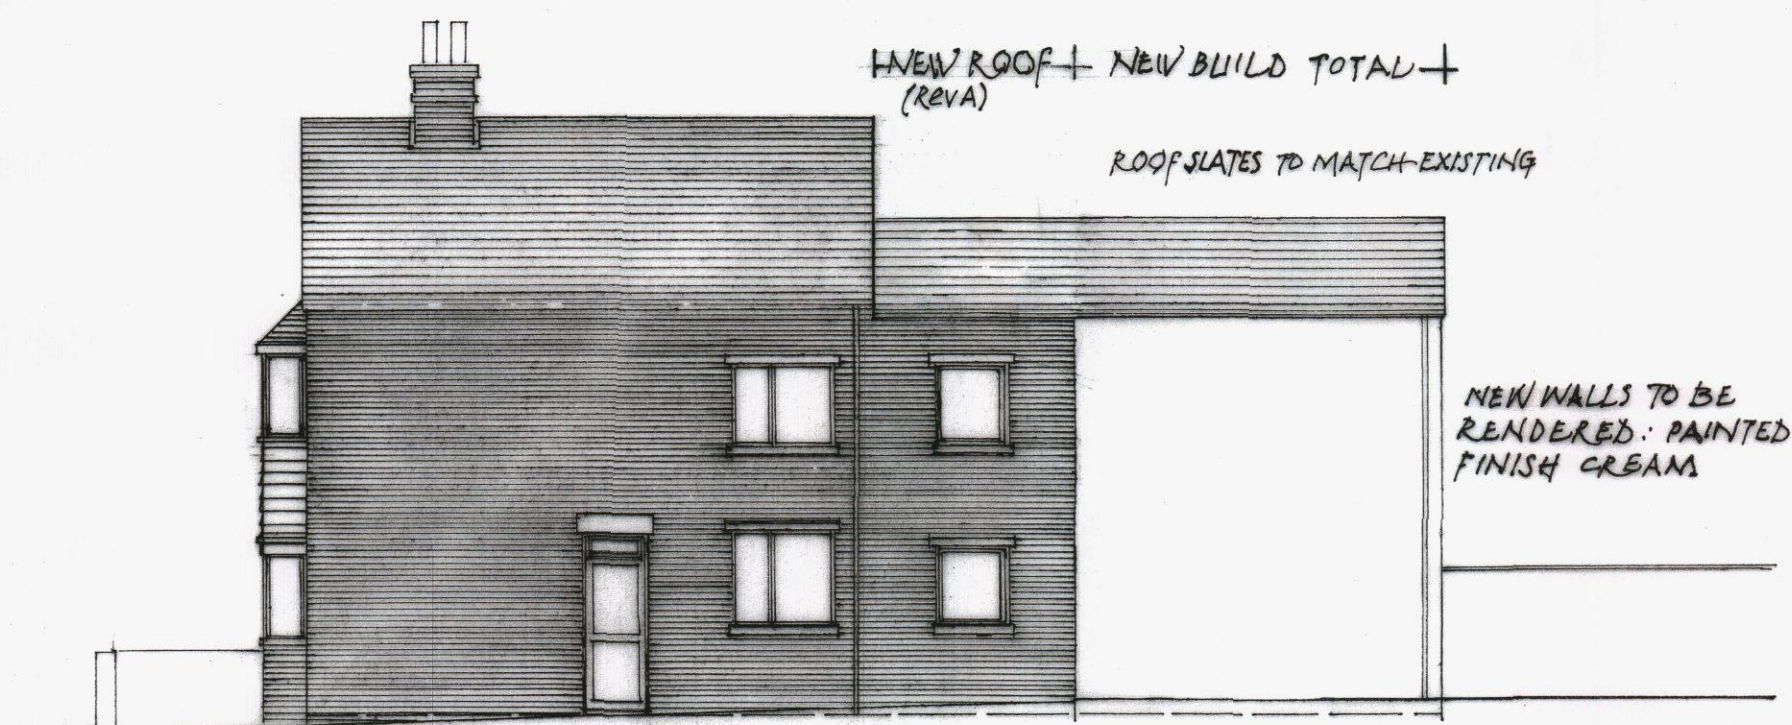

PROPOSED EAST ELEVATION: DOOR & WINDOWS EXISTING TO REMAIN (REV A)

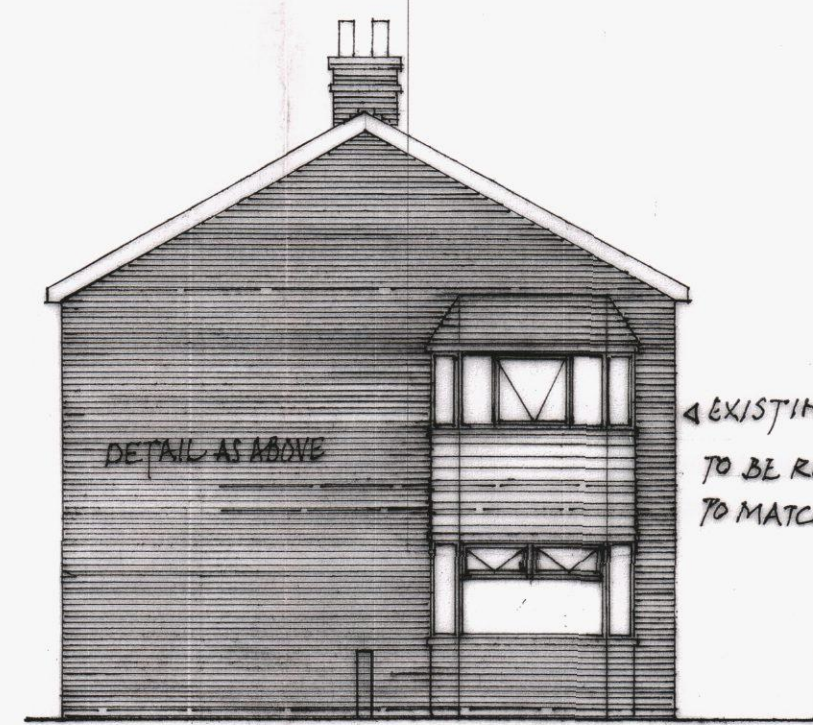

SOUTH ELEVATION



NORTH ELEVATION

HAVANT BOROUGH COUNCIL
21 OCT 2013
RECEIVED

ON BEHALF OF MR & MRS MARK TAYLOR
2 KNOX ROAD
HAVANT HAMPSHIRE PO9 1NP

BY TREVOR NEWMAN MACINTOSH
160 STUBBINGTON LANE
PAREHAM HAMPSHIRE PO14 2NQ
01329 661611

2 KNOX ROAD PLANS AND ELEVATIONS
EXISTING & PROPOSED

REVA: 10-10-13: ROOM NAMES LABELLED.
"WEST" ELEVATION CHANGED TO
"EAST" ELEVATION.
ENTRANCE ARROWS ADDED
NEW ROOF OVER EXISTING AMENDED

MT 001: 1:100
9 x 13: PLANNING
REV A