
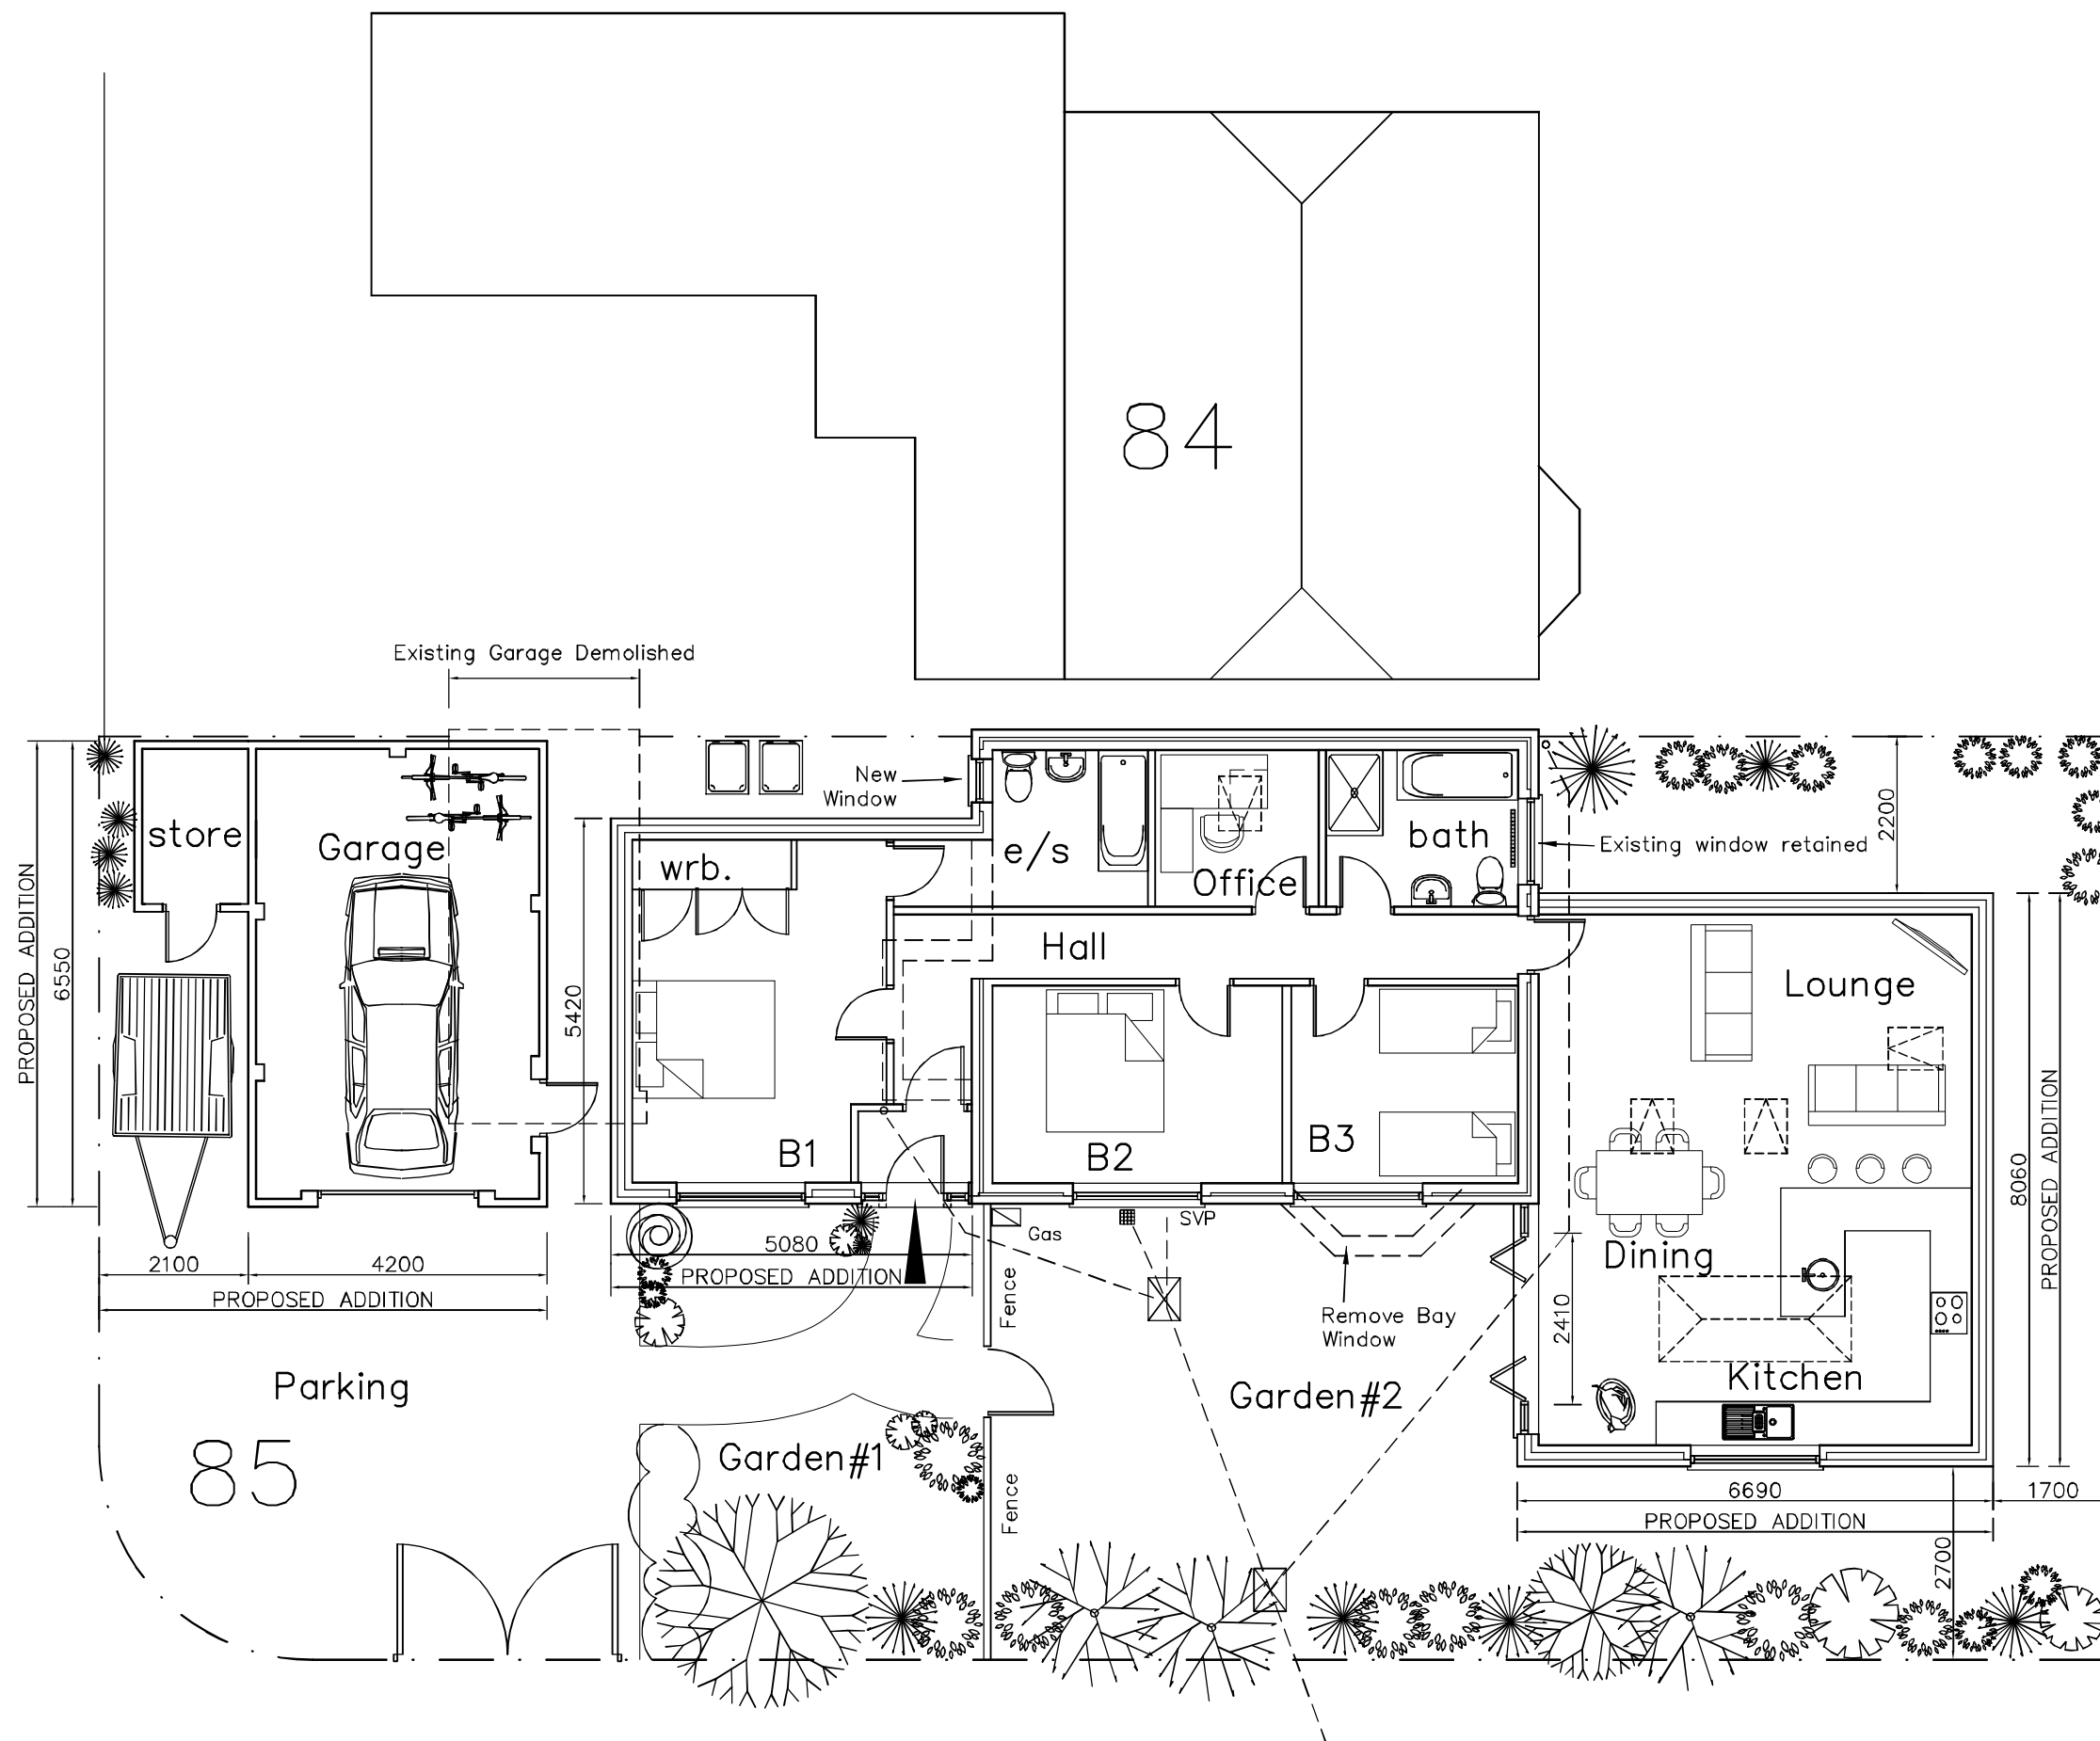


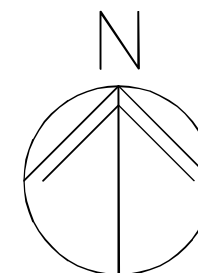

85 Elm Close
Hayling Is.
PO11 9AU

PROPOSAL PLAN

Martin Critchley
Chartered Architect
7 North Street
Havant, Hampshire, PO9 1PW
023 92 474 919
critchleyarchitect@hotmail.com

Scale A3 = 1:100
Drawn MHC/JHL
Date 03/10/13

Revisions

A.
B.
C.

1333-311⁰

metres

10

20

30