



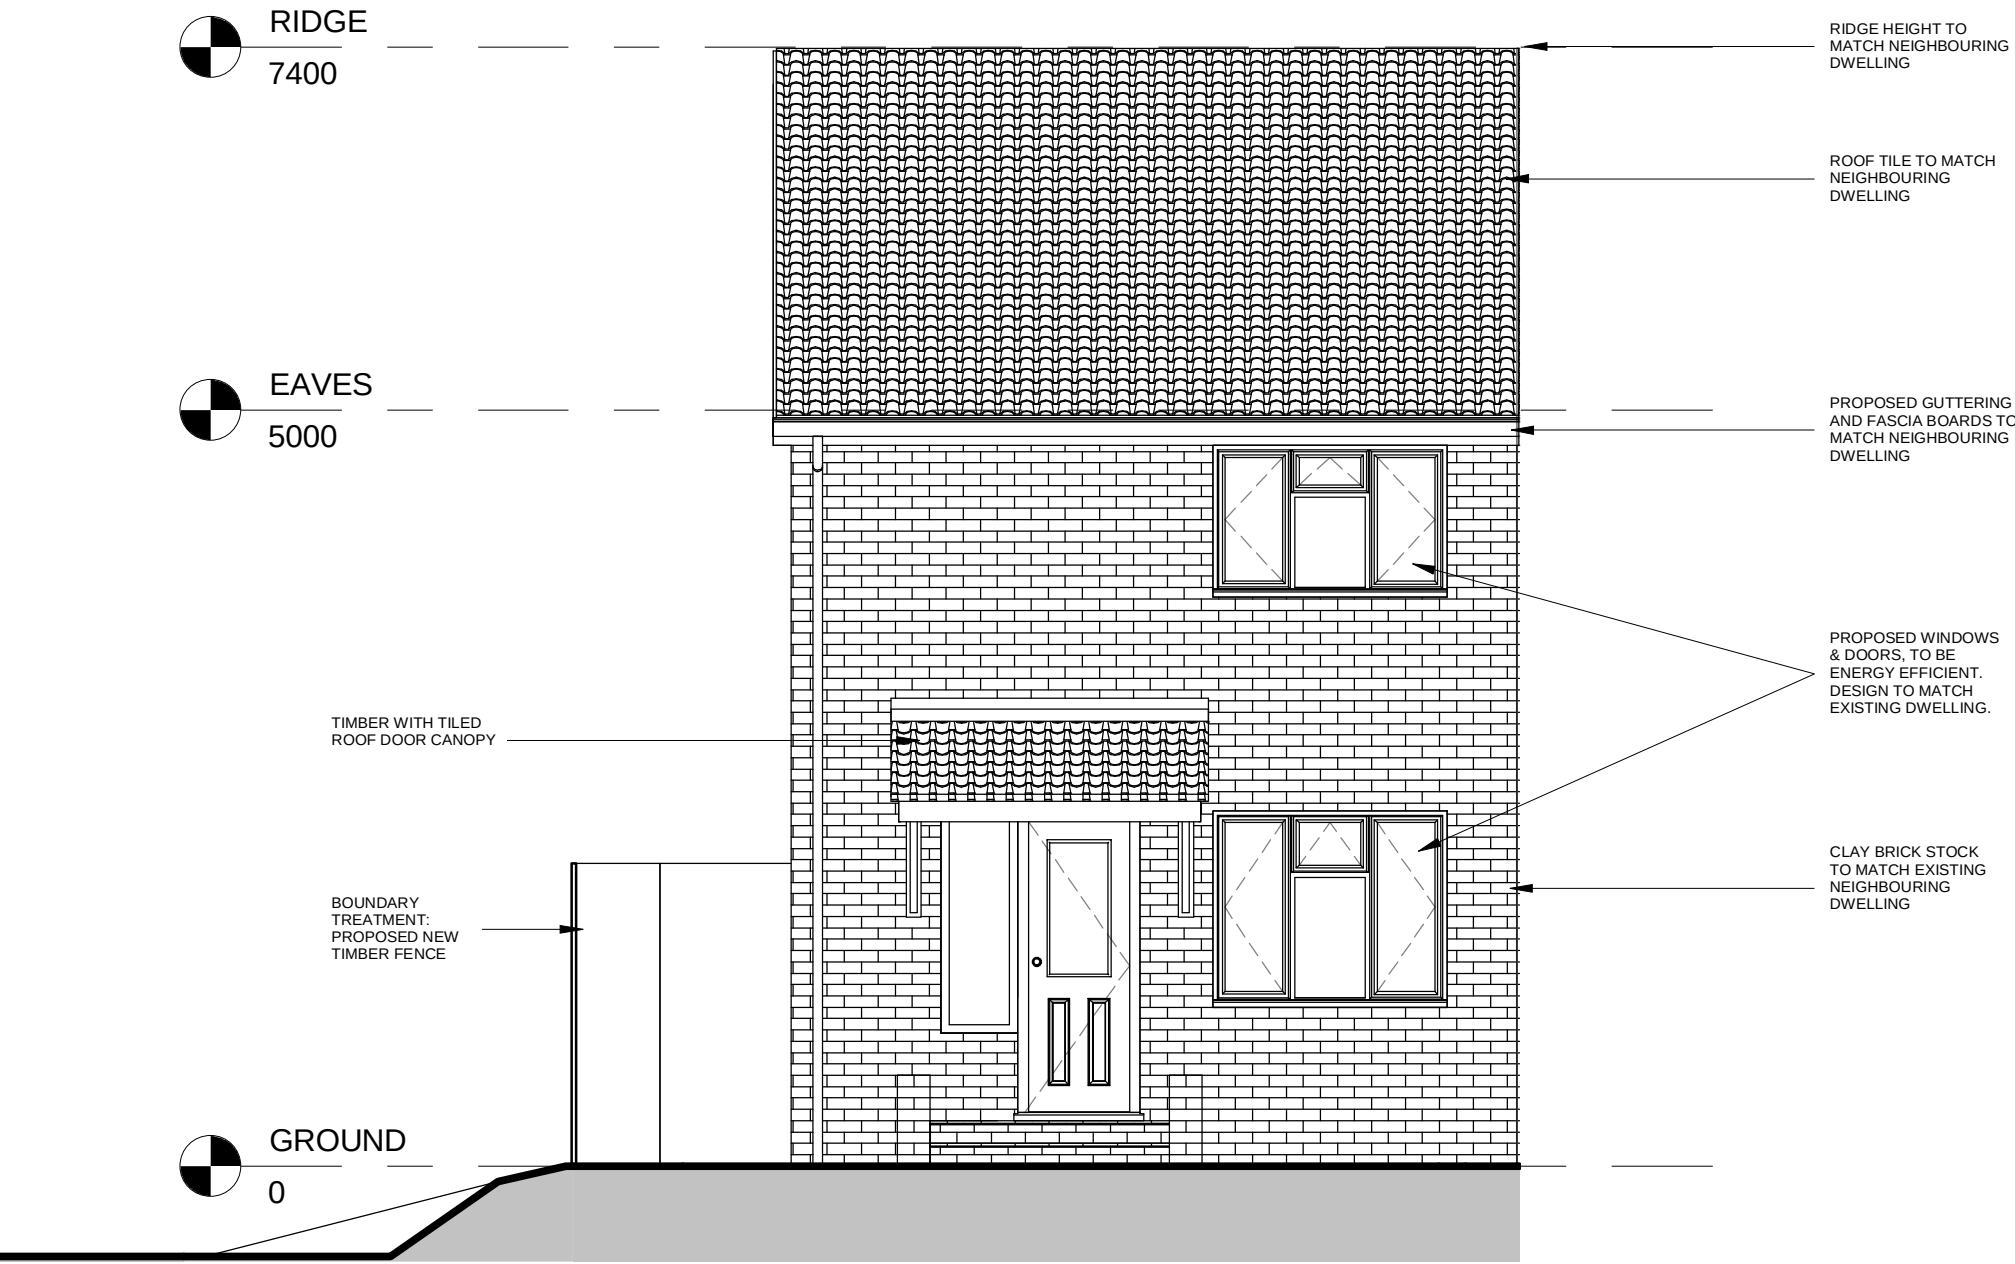

DETAILED ELEVATION NORTH

1 : 50

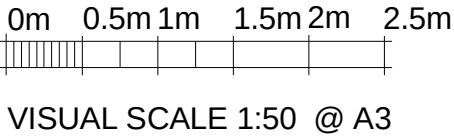

The Planning Service
Office, 135 North Lane
Clanfield, Waterlooville
Hampshire PO8 0RL

T: 023 92 597364
F: 0845 519 1103
E: info@theplanningservice.co.uk

All dimensions to be checked on site and not to be scaled from drawings.
The contractor to ensure the works are inspected and completed to the satisfaction of the Local Authority.
These drawings have been produced for planning approval purposes only and should not be used for any other purpose. Compliance with building regulations is not to be assumed.
© These plans remain the copyright of the Planning Service and must not be copied or reproduced in any way without written permission, with the exception of Local Authorities for planning purposes.

MRS CHRIS DOE

96 STOCKHEATH WAY
HAVANT, PO9 2DT

PROPOSED DETAILED ELEVATION NORTH

Project number	148.1 (OP3)	P003	Scale 100% @ A3	1 : 50
Date	01/09/2014			
Drawn by	JJ			
Status	PLANNING			