


PROJECT TITLE:

Specsavers - Havant

Store Location:
Specsavers Opticians
34 West St
Havant
Hampshire
PO9 1PG

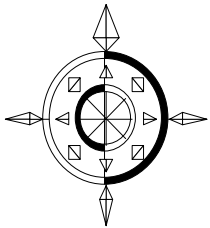


Revision History:

REV	RB	RC	RD
DATE	21.08.14	22.08.14	13.10.14
INITIALS	KM	SB	KM
Checked By	JK	JK	XX

UNAPPROVED

Colours shown are purely
representative, please match
to colour references only !

NOTE:
All dimensions are in millimetres
u.s.o. and are approximate only.

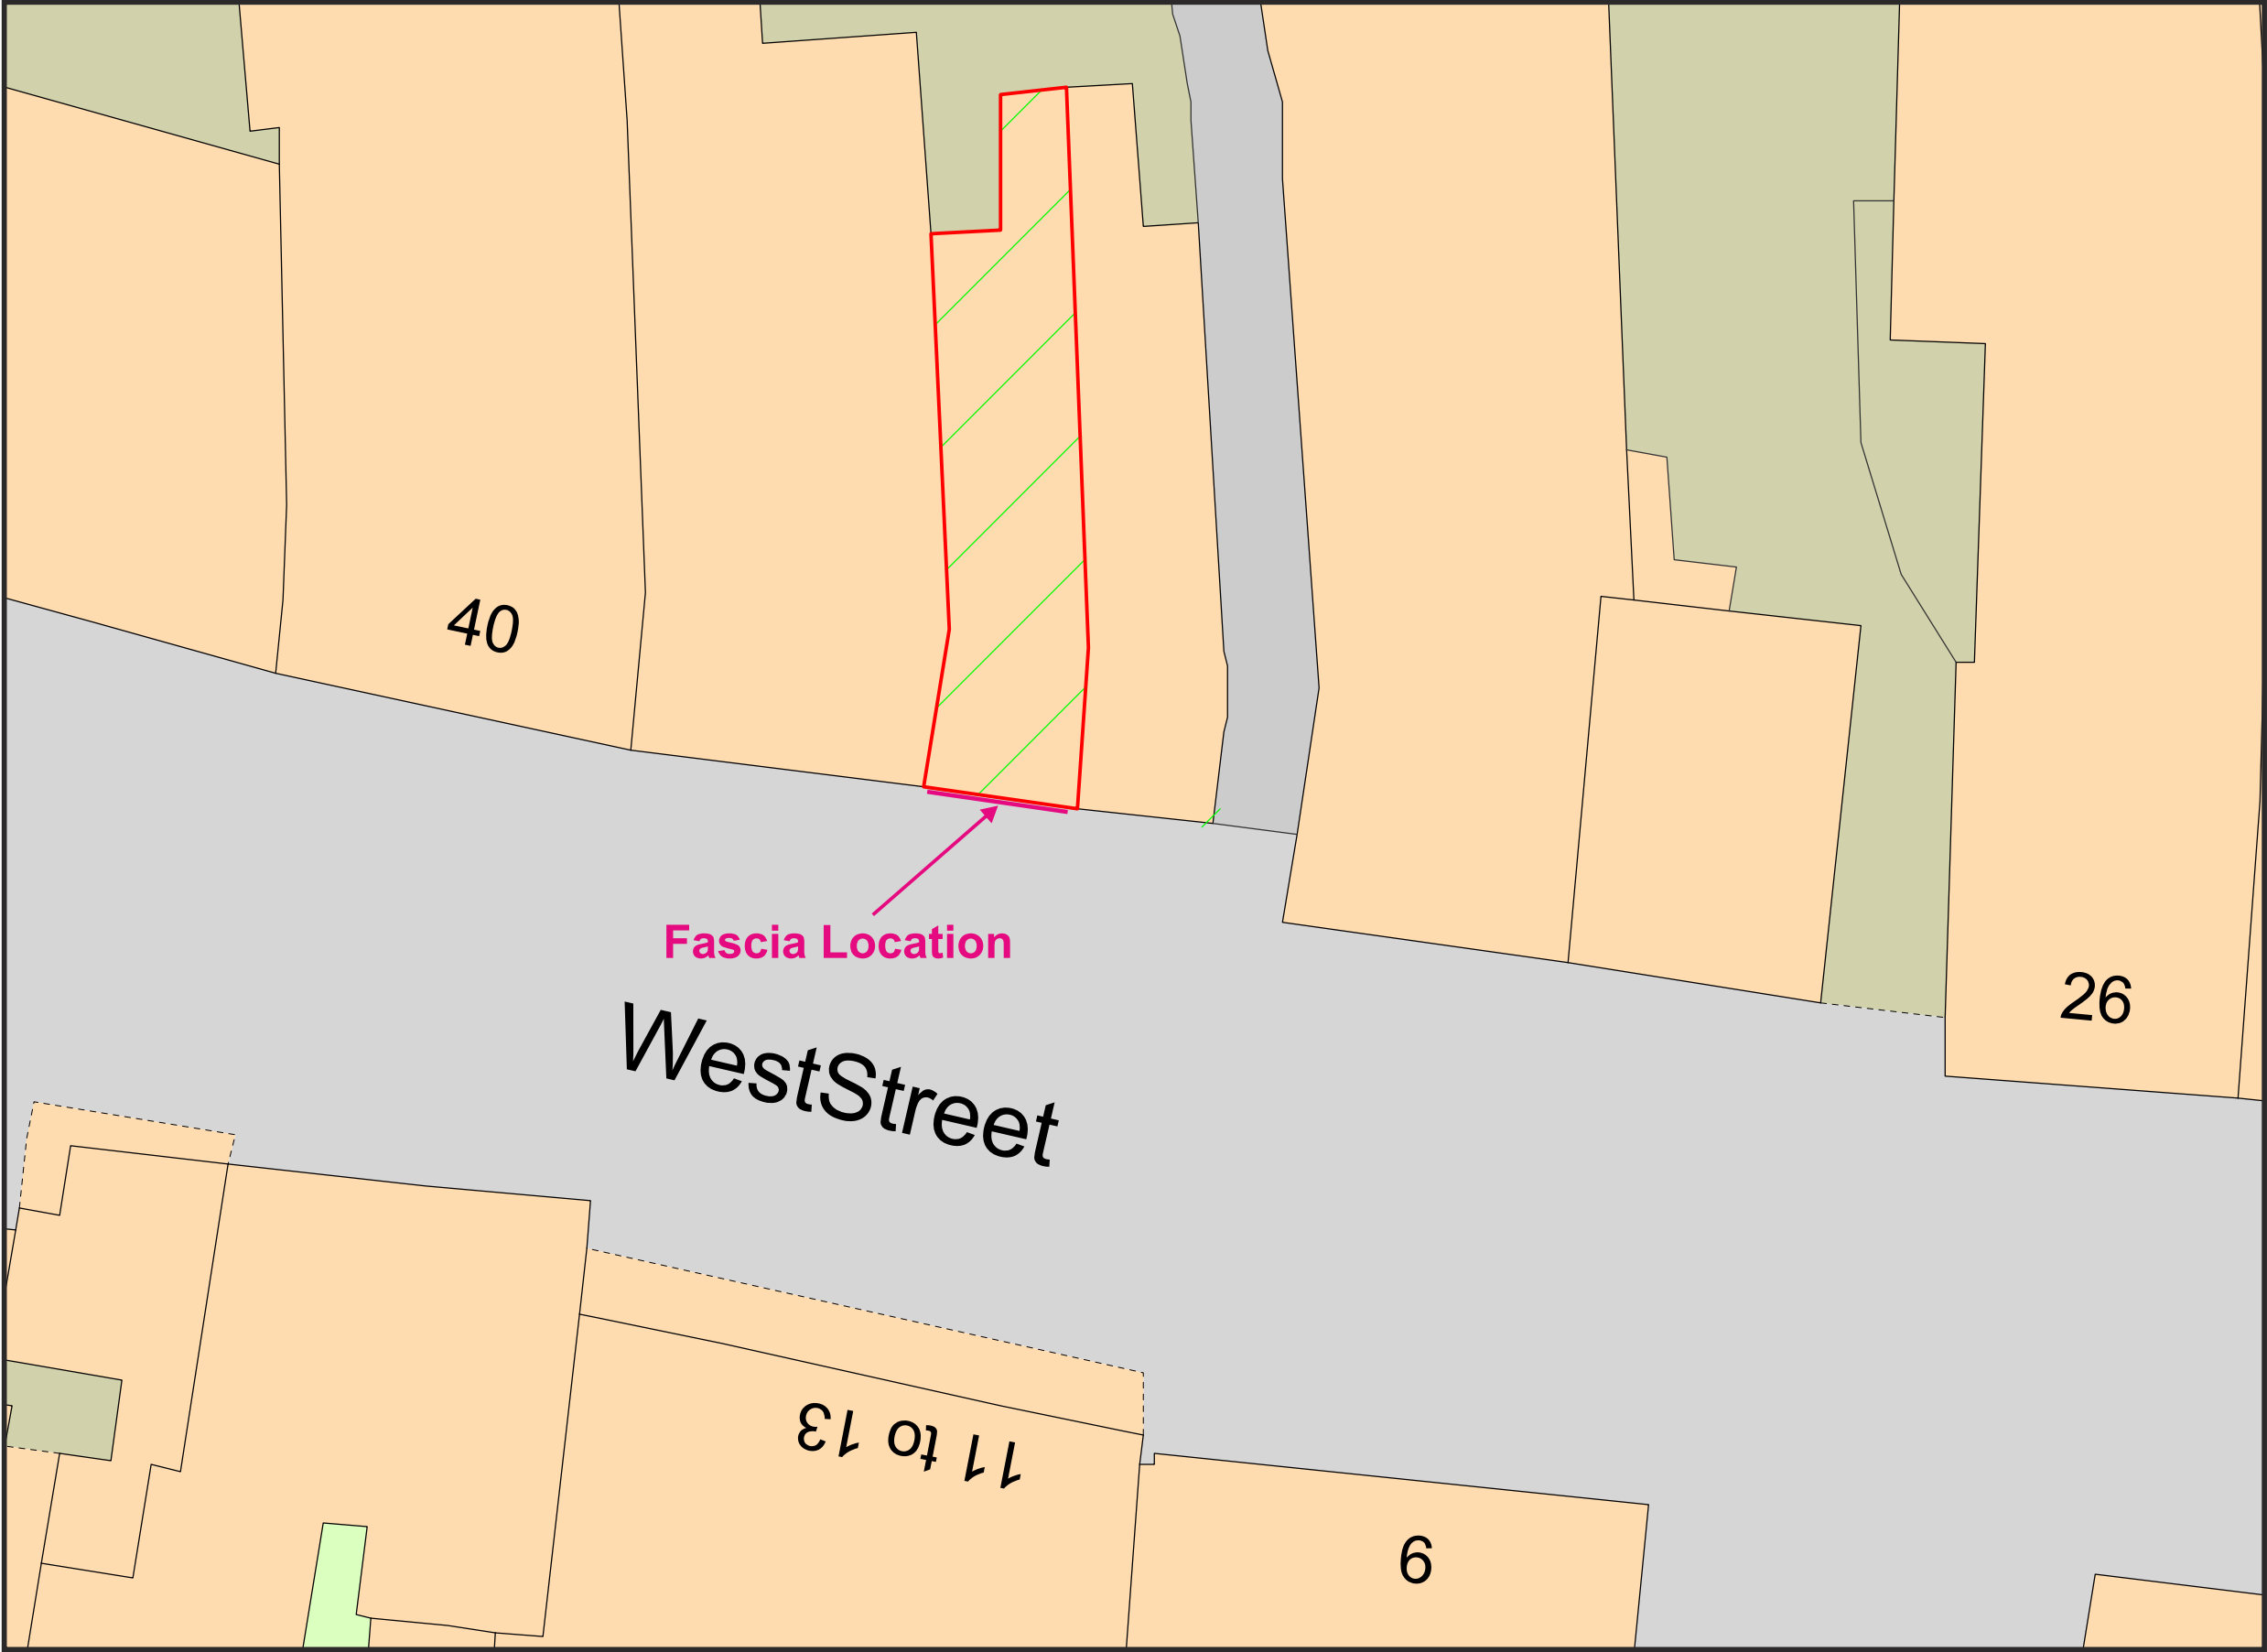

Scale: 1:200@A3