


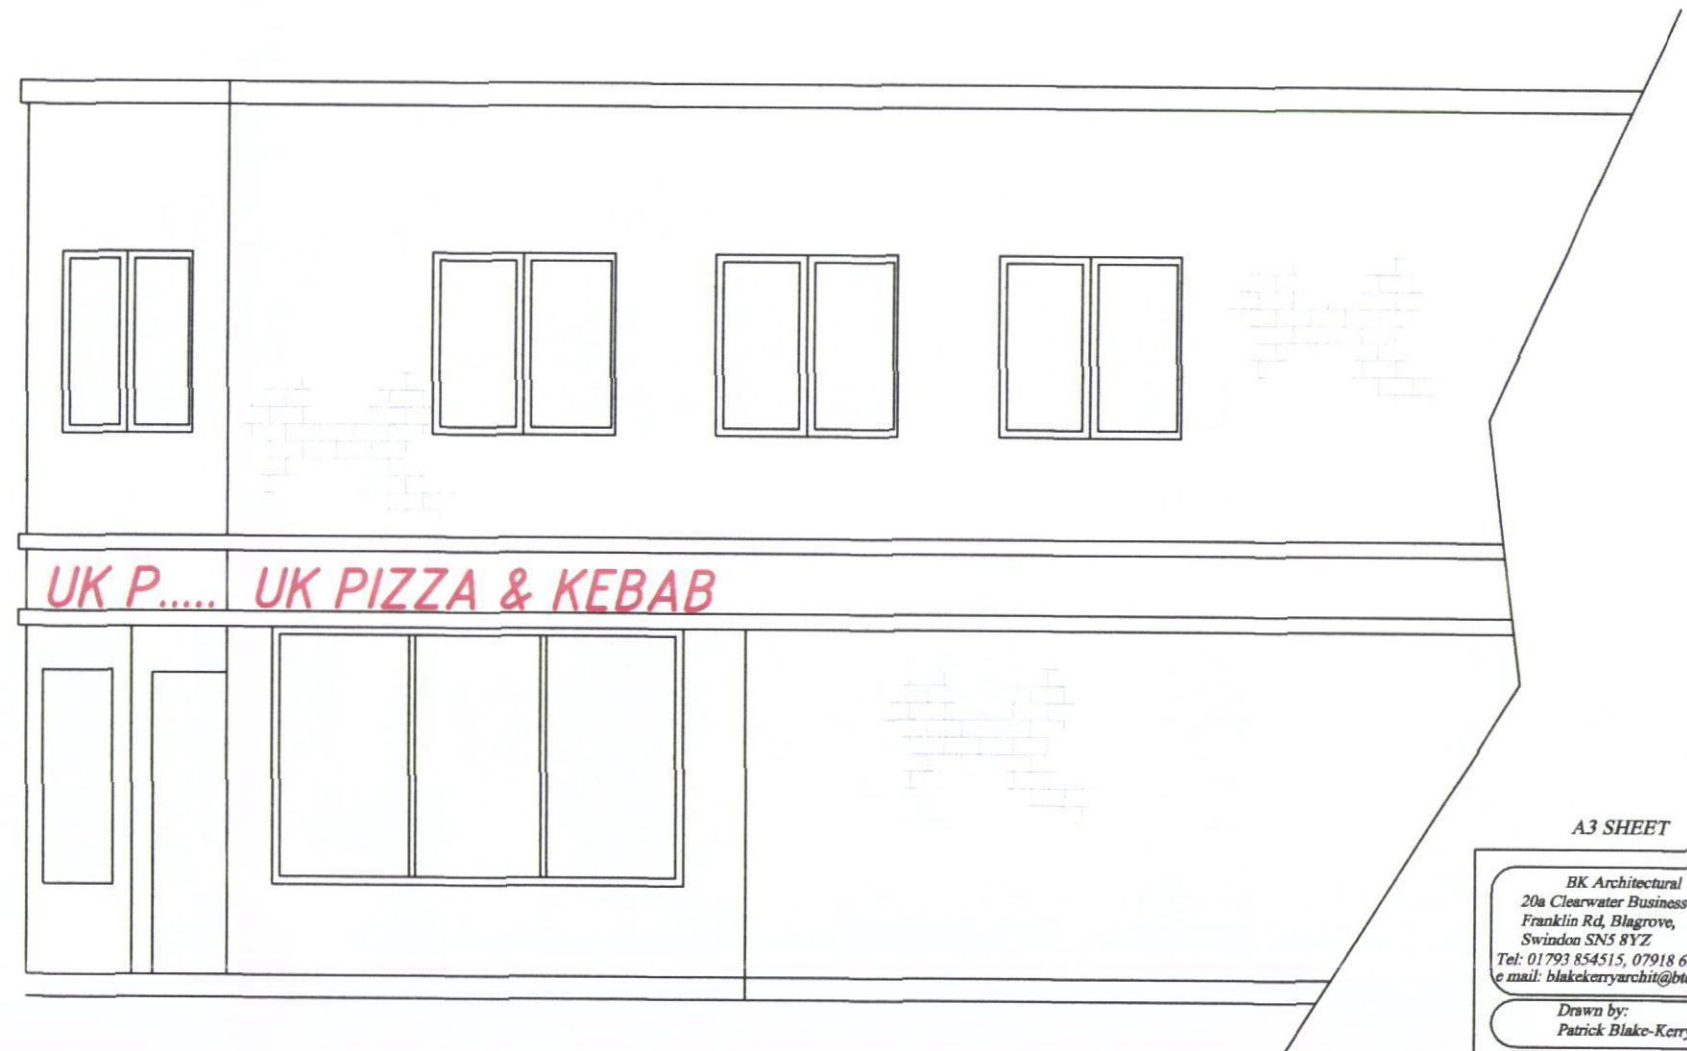

EXISTING ELEVATIONS
(UNCHANGED)

HAVANT BOROUGH
COUNCIL
13 OCT 2014
RECEIVED

Scale: 1:50 0 1 2 3 4 5 Metres

A3 SHEET

BK Architectural
20a Clearwater Business Centre
Franklin Rd, Blagrove,
Swindon SN5 8YZ
Tel: 01793 854515, 07918 617992
e mail: blakekerryarchit@btconnect.com

Drawn by:
Patrick Blake-Kerry

Project Address
38 PARK PARADE
LEIGH PARK
HAVANT

ELEVATIONS

Scale:
1:50

© 2014
This drawing remains the copyright
of Patrick Blake-Kerry. Reproduction
without permission is expressly forbidden