


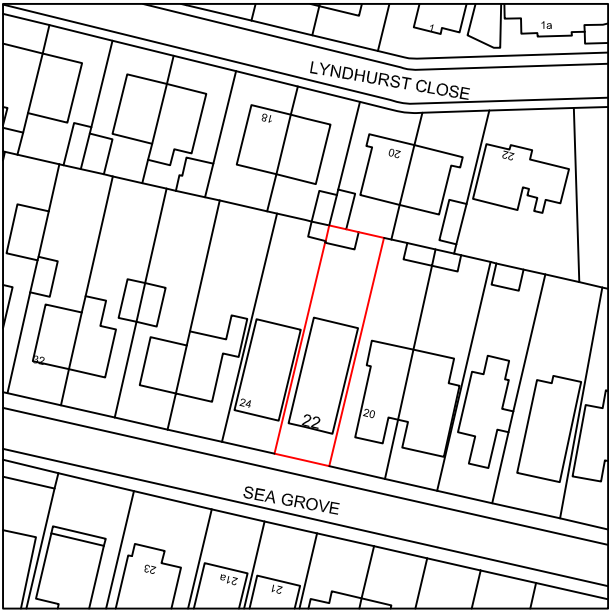

Your Home Plans Ltd
Drop Anchor, Drift Lane,
Bosham, West Sussex, PO18 8PP
Tel: 01243 572414
june@yourhomeplans.co.uk

**22 SEA GROVE
HAYLING ISLAND
HAMPSHIRE
PO11 9EU**

Location Map

Project Number: 22SEA-14	Drawing No:
Date: 15TH AUGUST 2014	01
Drawn By: Your Home Plans Ltd	
Checked By: JEG	Scale: 1:1250 A4