




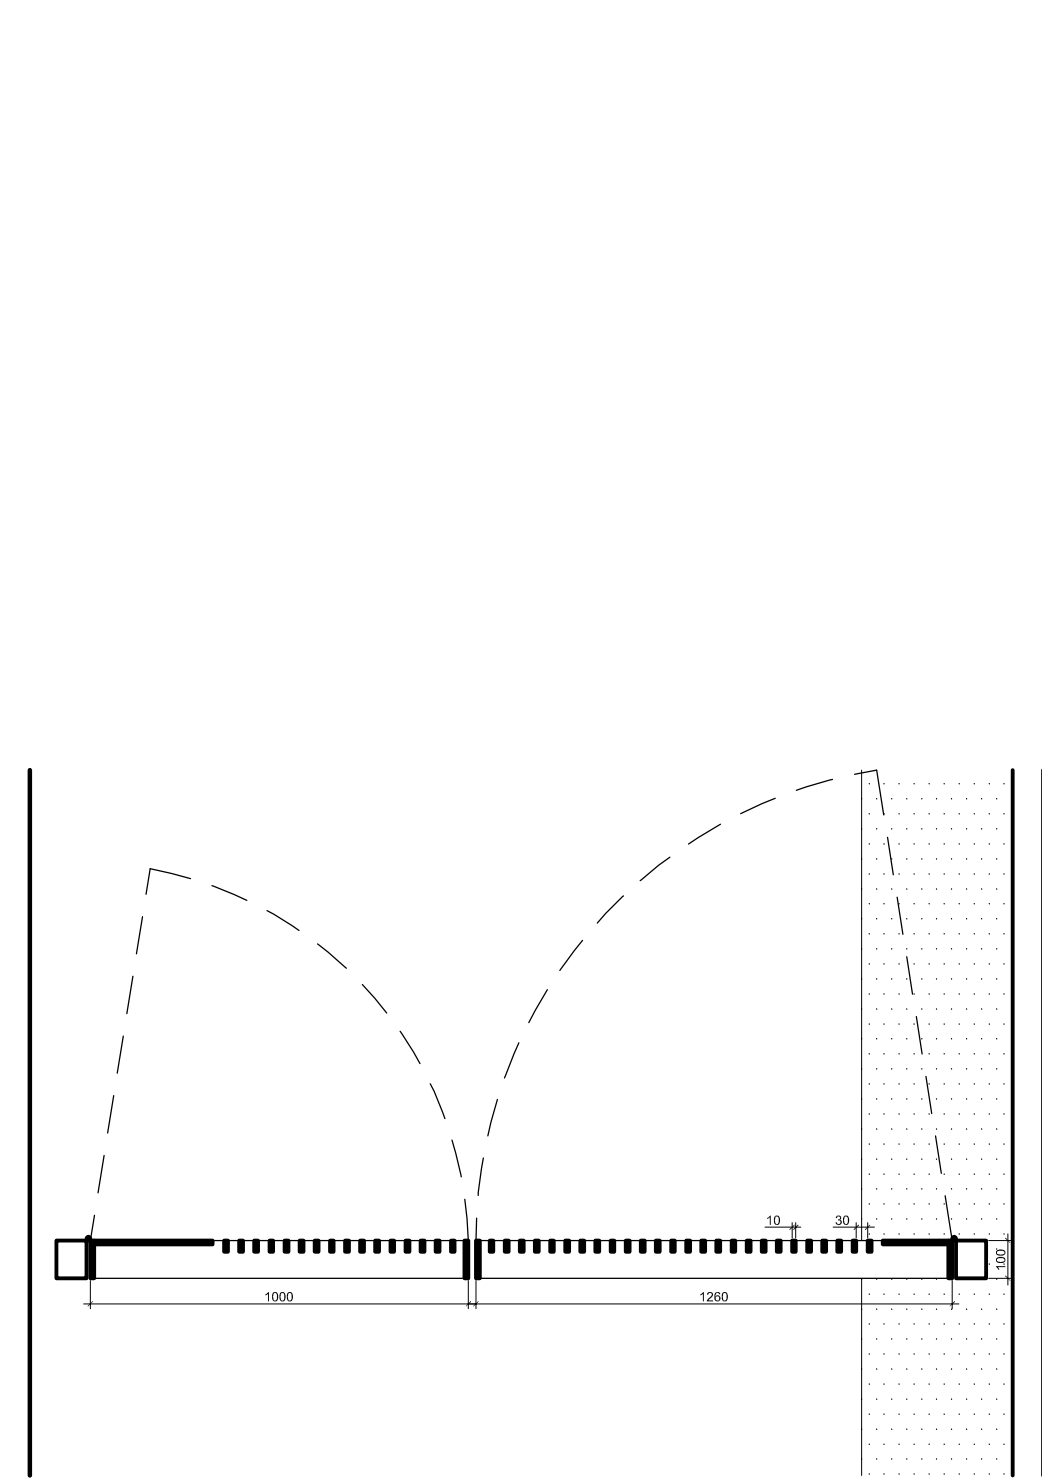

01/3006
Plan of Side Passage Gate
at 1500mm Height (1:10)

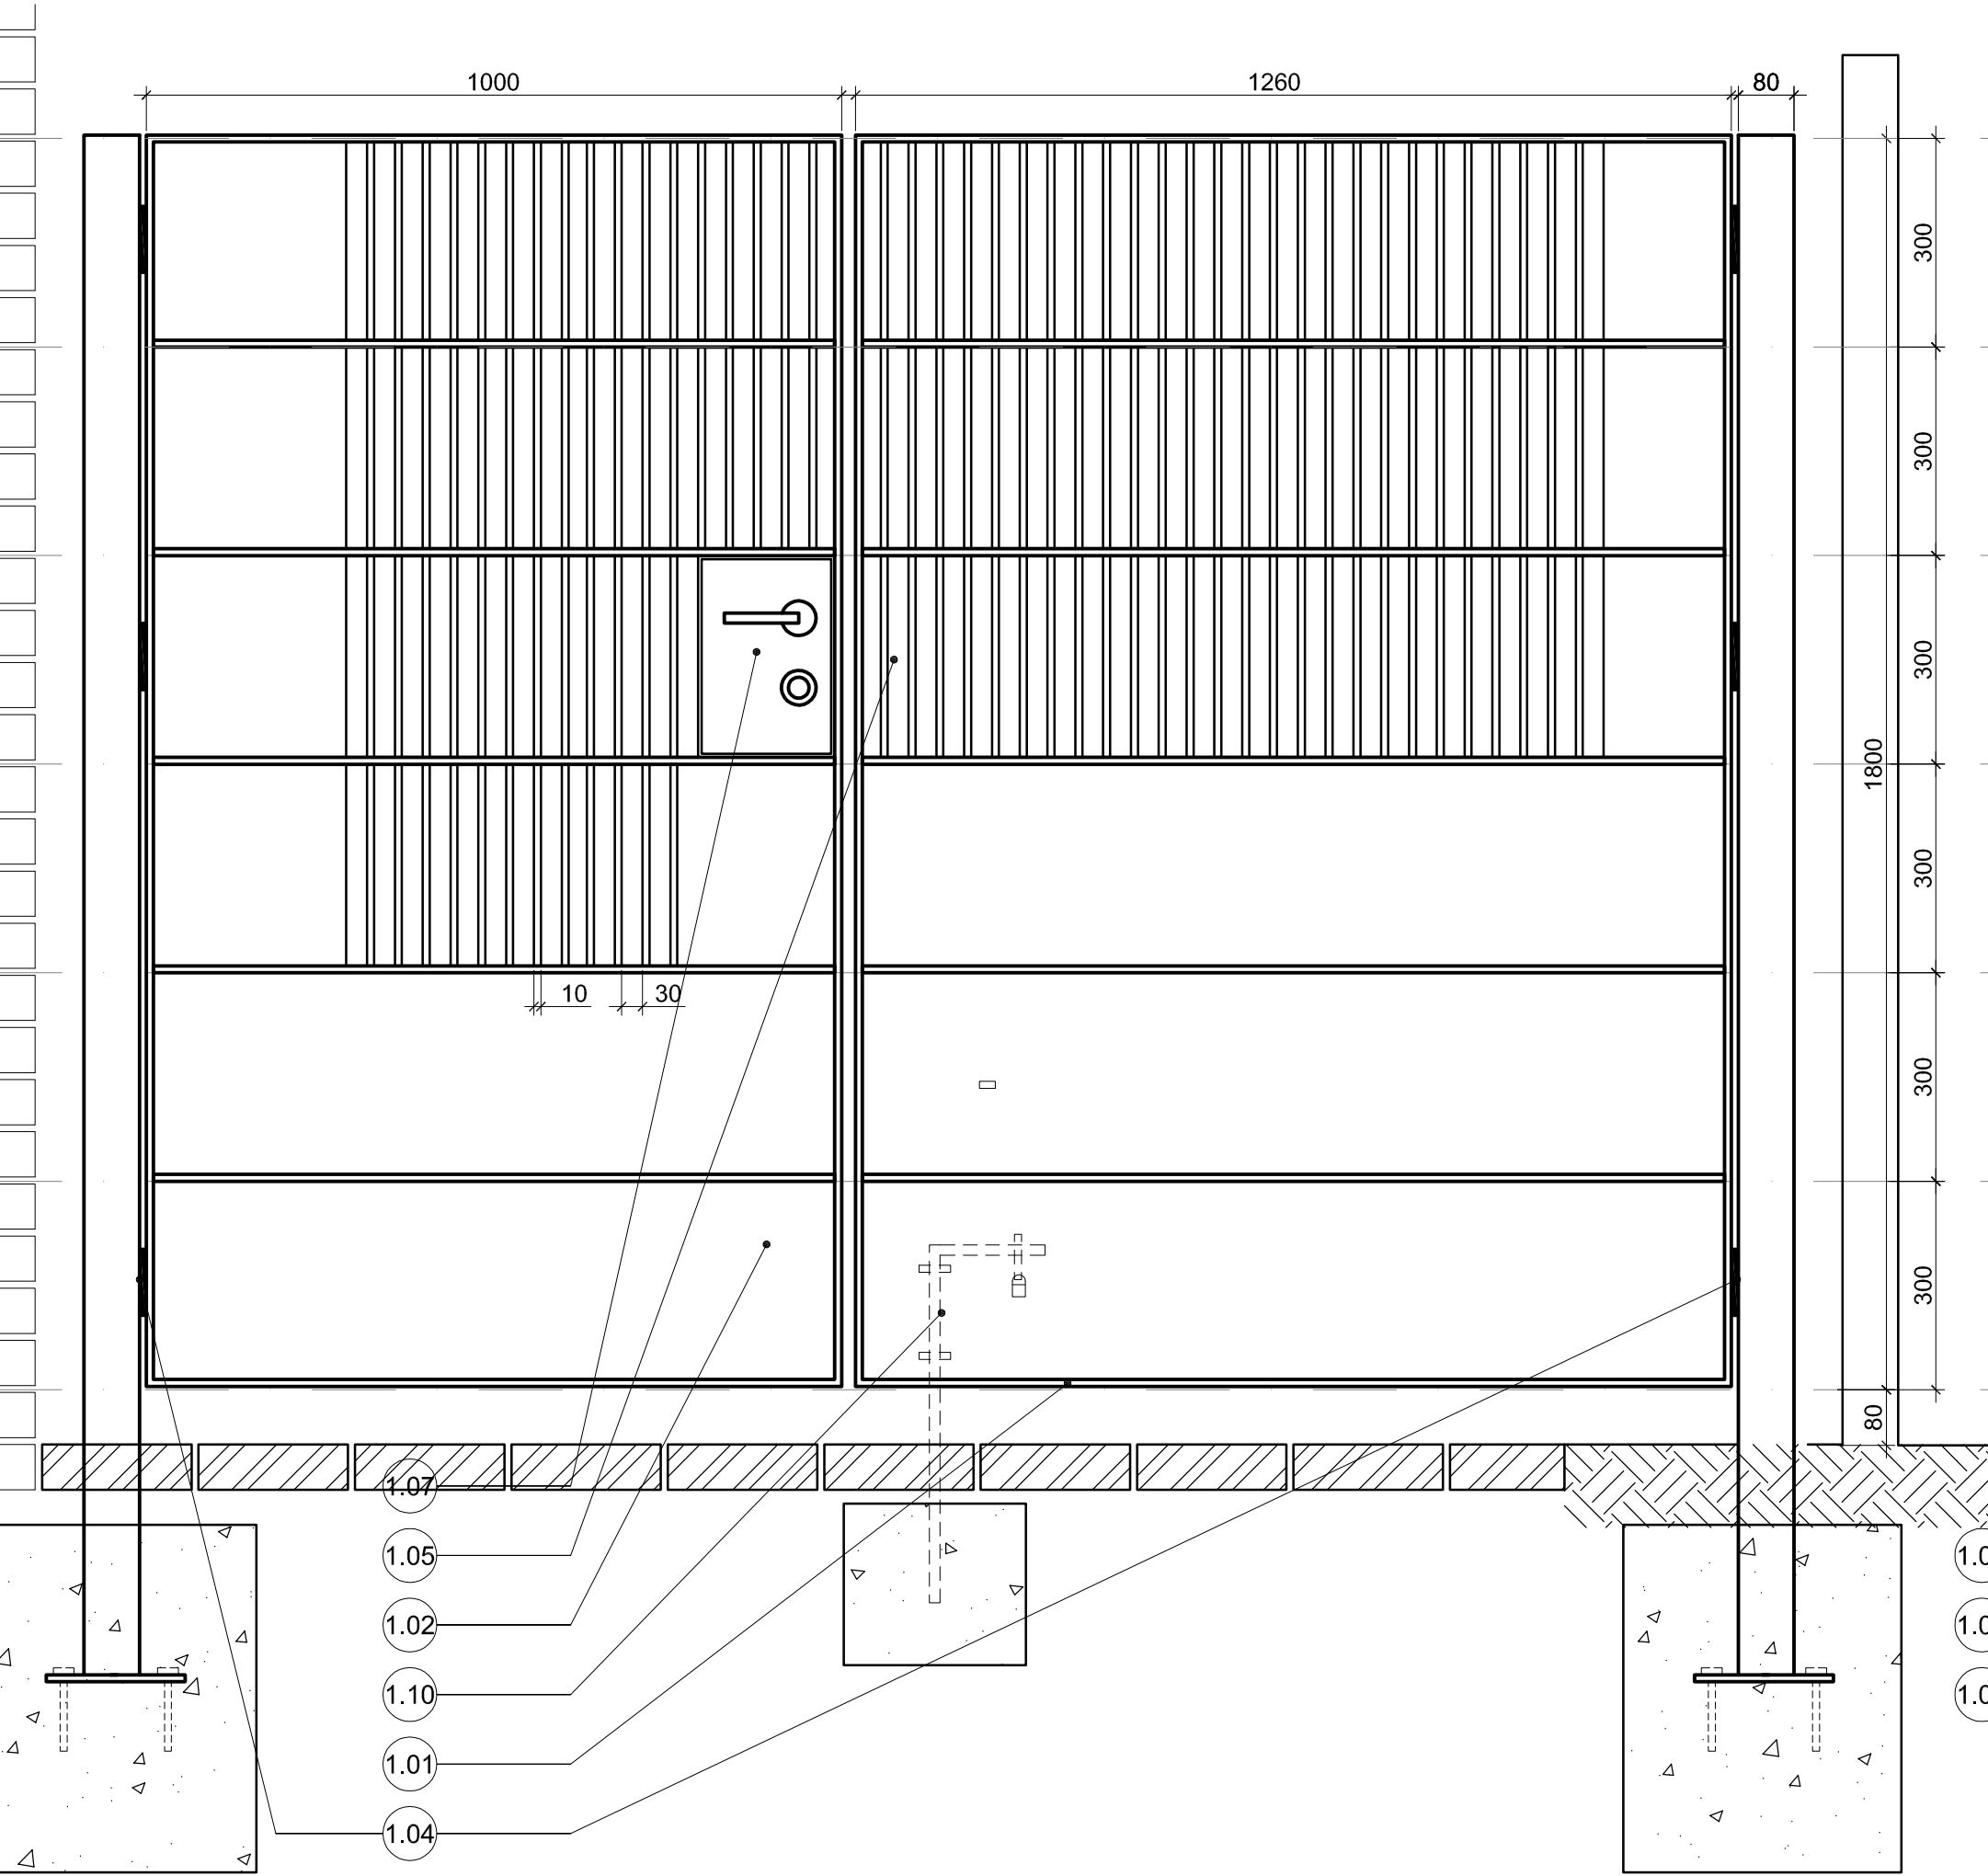


02/3006
Elevation of Side Passage Gate (1:10)

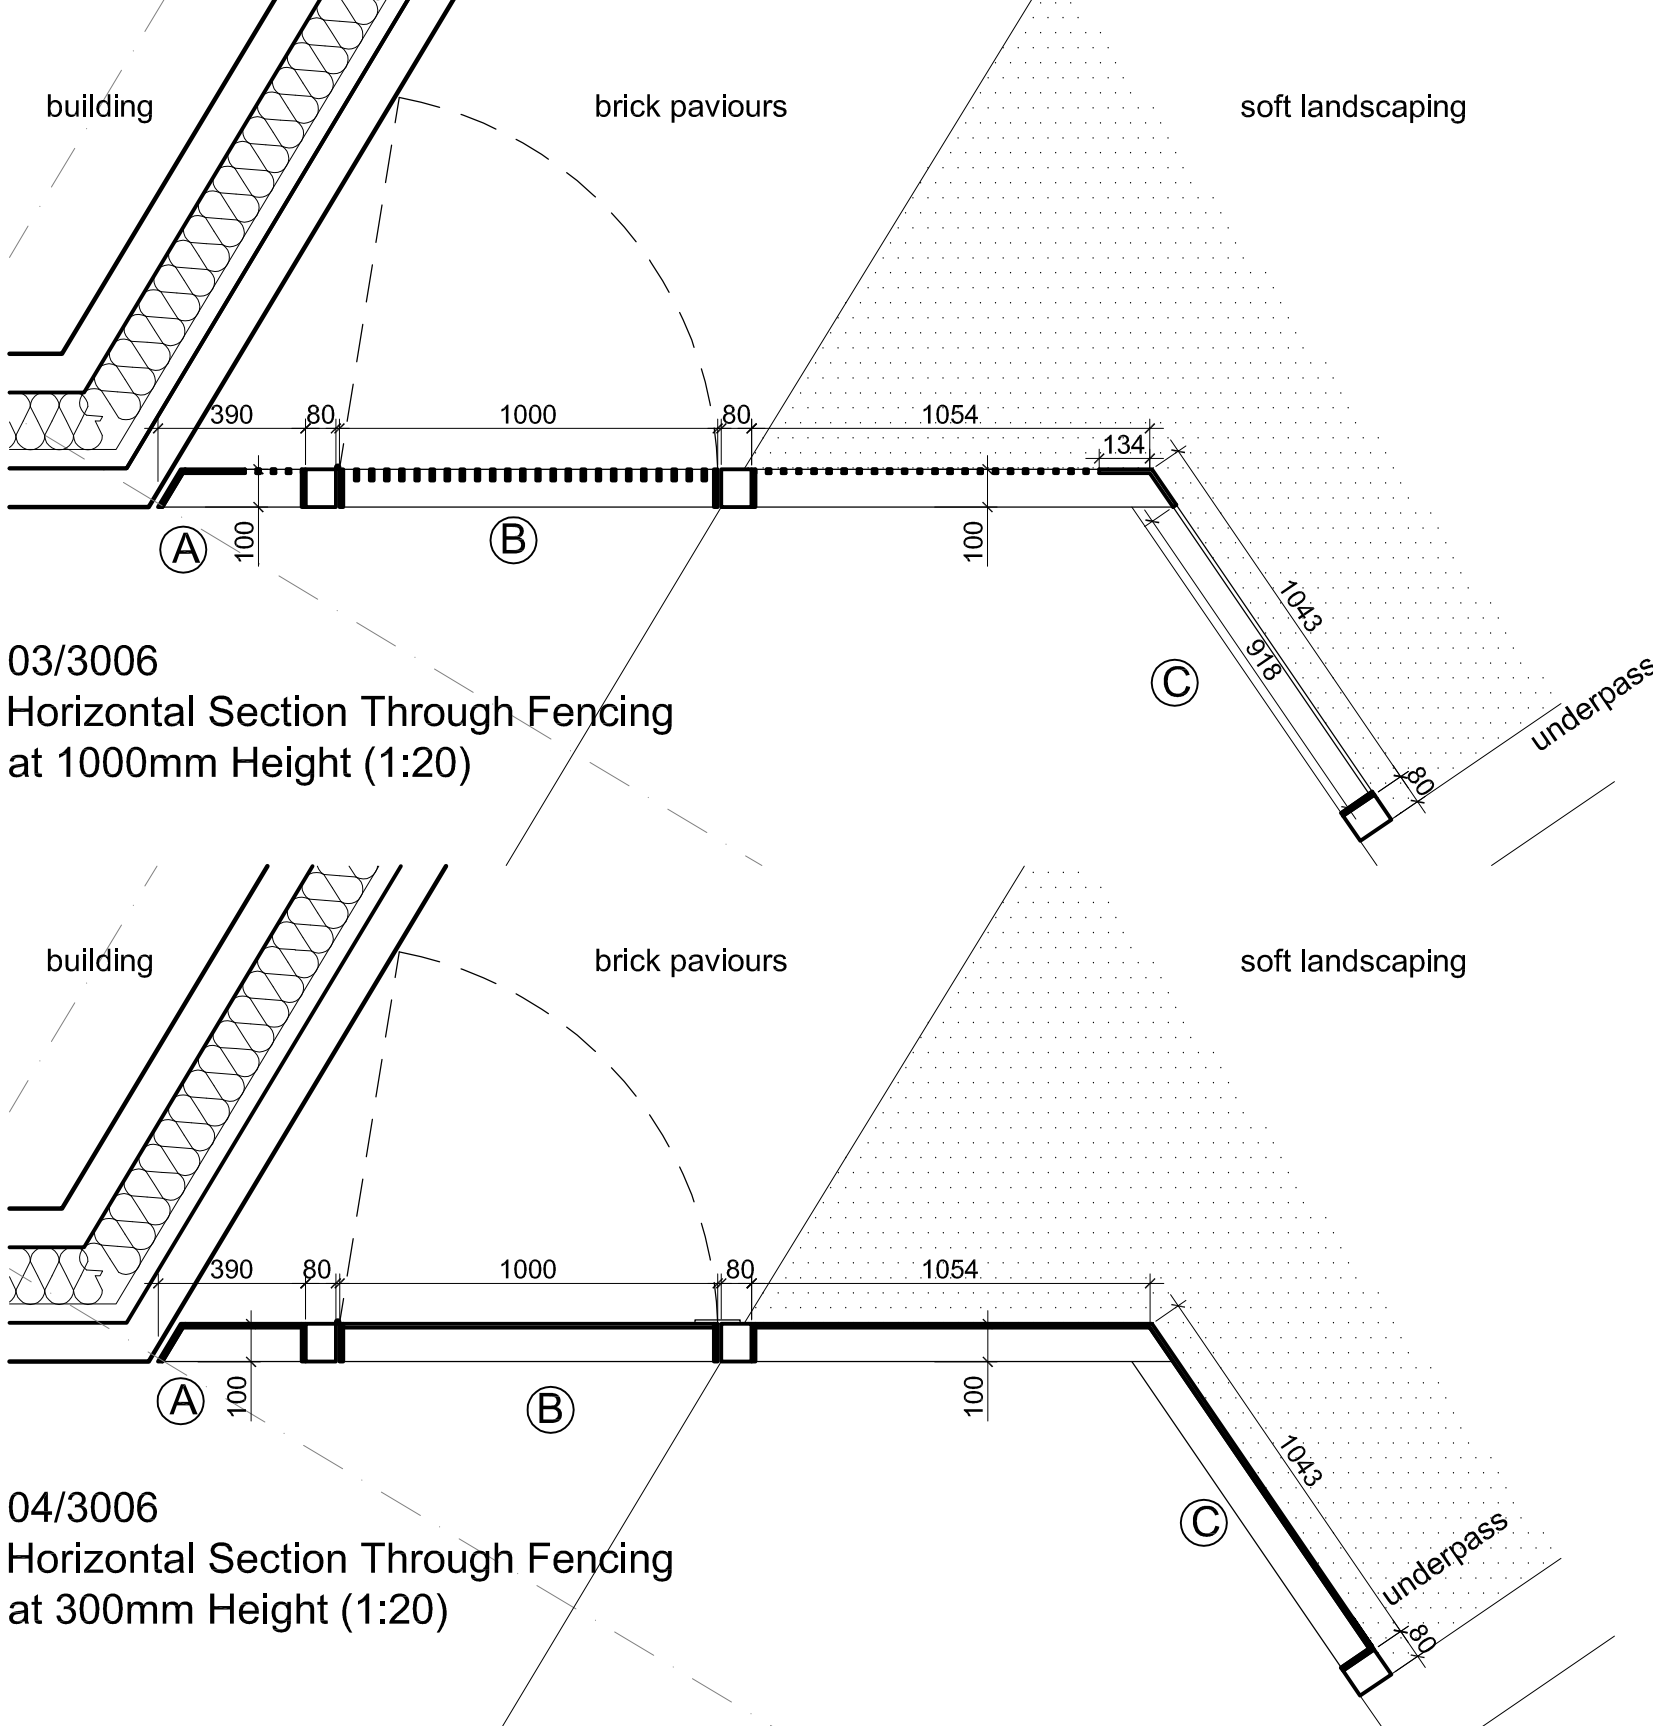

03/3006
Horizontal Section Through Fencing
at 1000mm Height (1:20)

04/3006
Horizontal Section Through Fencing
at 300mm Height (1:20)

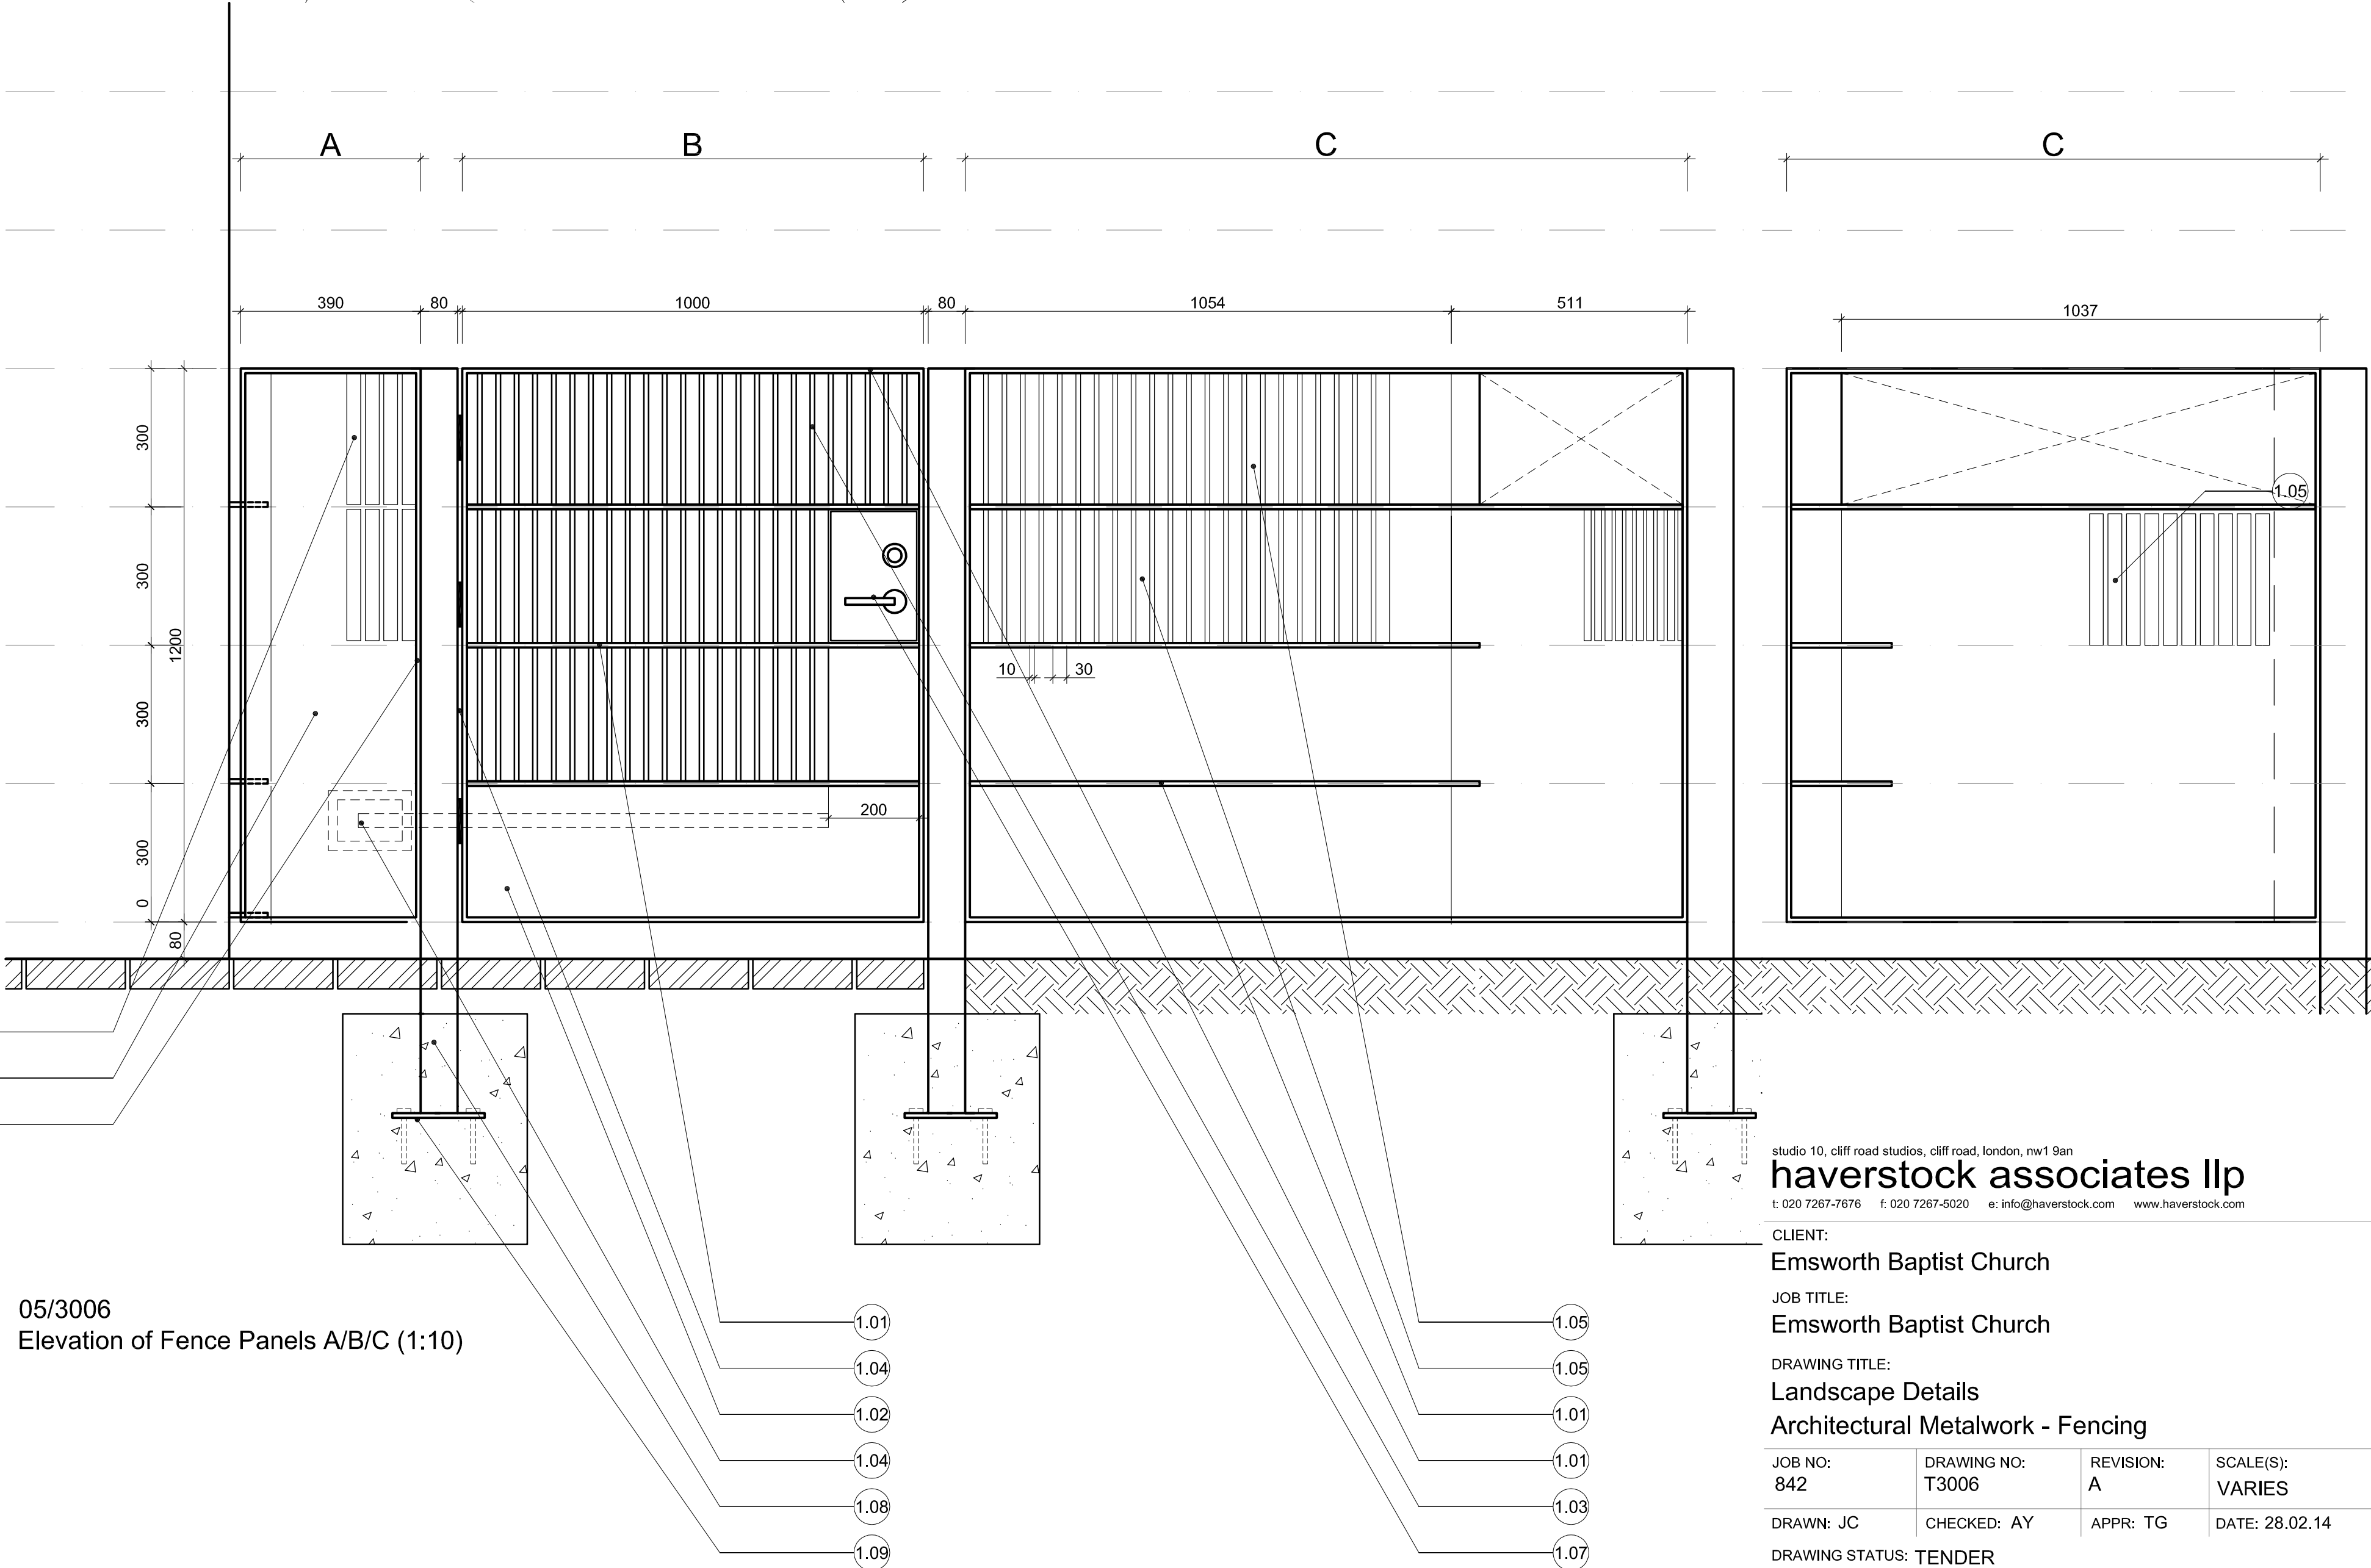

05/3006
Elevation of Fence Panels A/B/C (1:10)



View from north-west



View from west

REV	DATE	BY	CHK	APPR	DESCRIPTION
-	10.01.13	JC	AY	TG	Tender Issue
A	28.02.14	JC	AY	TG	Major Revisions

KEY:

Fencing Details

- 1.01 10 x 100mm Mild Steel Flat welded to form frame
- 1.02 10mm Mild Steel Sheet welded into frame 1.01
- 1.03 10 x 30mm Mild Steel Flats welded into frame at 40mm c/c
- 1.04 3 Pairs Hinges to Gate including adjustable hydraulic gate closer, Slam plate, Deadbolt and Rubber Stop.
- 1.05 30mm wide cutout in Sheet Steel 1.02 to lengths shown
- 1.06 100x100mm cutout in Sheet Steel 1.02
- 1.07 Stainless Steel Handle and External Eurocylinder Lock
- 1.08 80 x 100mm SHS to form Post
- 1.09 200 x 200mm Mild Steel Plate in RC Footing to S.E. reqs.
- 1.10 Galvanised Steel Drop Bolt inc. recessed Spligot and Lock

NOTE:

All metal surfaces to be hot dip galvanised to BS EN ISO 1461:2009. Surfaces to be subsequently primed with a suitable primer and to receive 3 coats of paint finish to all surfaces, colours TBC.

Please refer to 842 - T3007 for details of existing and retained metal fencing.

studio 10, cliff road studios, cliff road, london, nw1 9an
haverstock associates llp
t: 020 7267-7676 f: 020 7267-5020 e: info@haverstock.com www.haverstock.com

CLIENT:
Emsworth Baptist Church

JOB TITLE:
Emsworth Baptist Church

DRAWING TITLE:
Landscape Details
Architectural Metalwork - Fencing

JOB NO:	DRAWING NO:	REVISION:	SCALE(S):
842	T3006	A	VARIES
DRAWN: JC	CHECKED: AY	APPR: TG	DATE: 28.02.14

DRAWING STATUS: TENDER
DO NOT SCALE FROM THIS DRAWING: CHECK ALL DIMENSIONS ON SITE BEFORE ORDERING