



Department of Planning and
Development
Havant Borough Council
Public Service Plaza
Civic Centre Road
Havant
Hampshire
PO9 2AX

Developer Services
Southern Water
Southern House
Sparrowgrove
Otterbourne
Hampshire
SO21 2SW

Tel: 0330 303 0119

Email: developerservices@southernwater.co.uk

Your Ref

APP/13/01094

Our Ref

PLAN-004690

Date

26/11/2013

Dear Sir

Proposal: Single storey side and front extension following demolition of existing porch, garage and study.

Site: 6 Selsey Close, Hayling Island, PO11 9SX.

APP/13/01094

Thank you for your letter of 12/11/2013

Please find attached a plan of the sewer records showing the approximate position of a foul sewer within the site. The exact position of the foul sewers must be determined on site by the applicant before the layout of the proposed development is finalised.

Please note:

- No development or new tree planting should be located within 3 metres either side of the centreline of the public sewer.
- No new soakaways should be located within 5m of a public sewer.
- All existing infrastructure should be protected during the course of construction works.

Furthermore, due to changes in legislation that came in to force on 1st October 2011 regarding the future ownership of sewers it is possible that a sewer now deemed to be public could be crossing the above property. Therefore, should any sewer be found during construction works, an investigation of the sewer will be required to ascertain its condition, the number of properties served, and potential means of access before any further works commence on site.


SOUTHERN WATER

HAVANT BOROUGH COUNCIL

29 NOV 2013

RECEIVED

SU

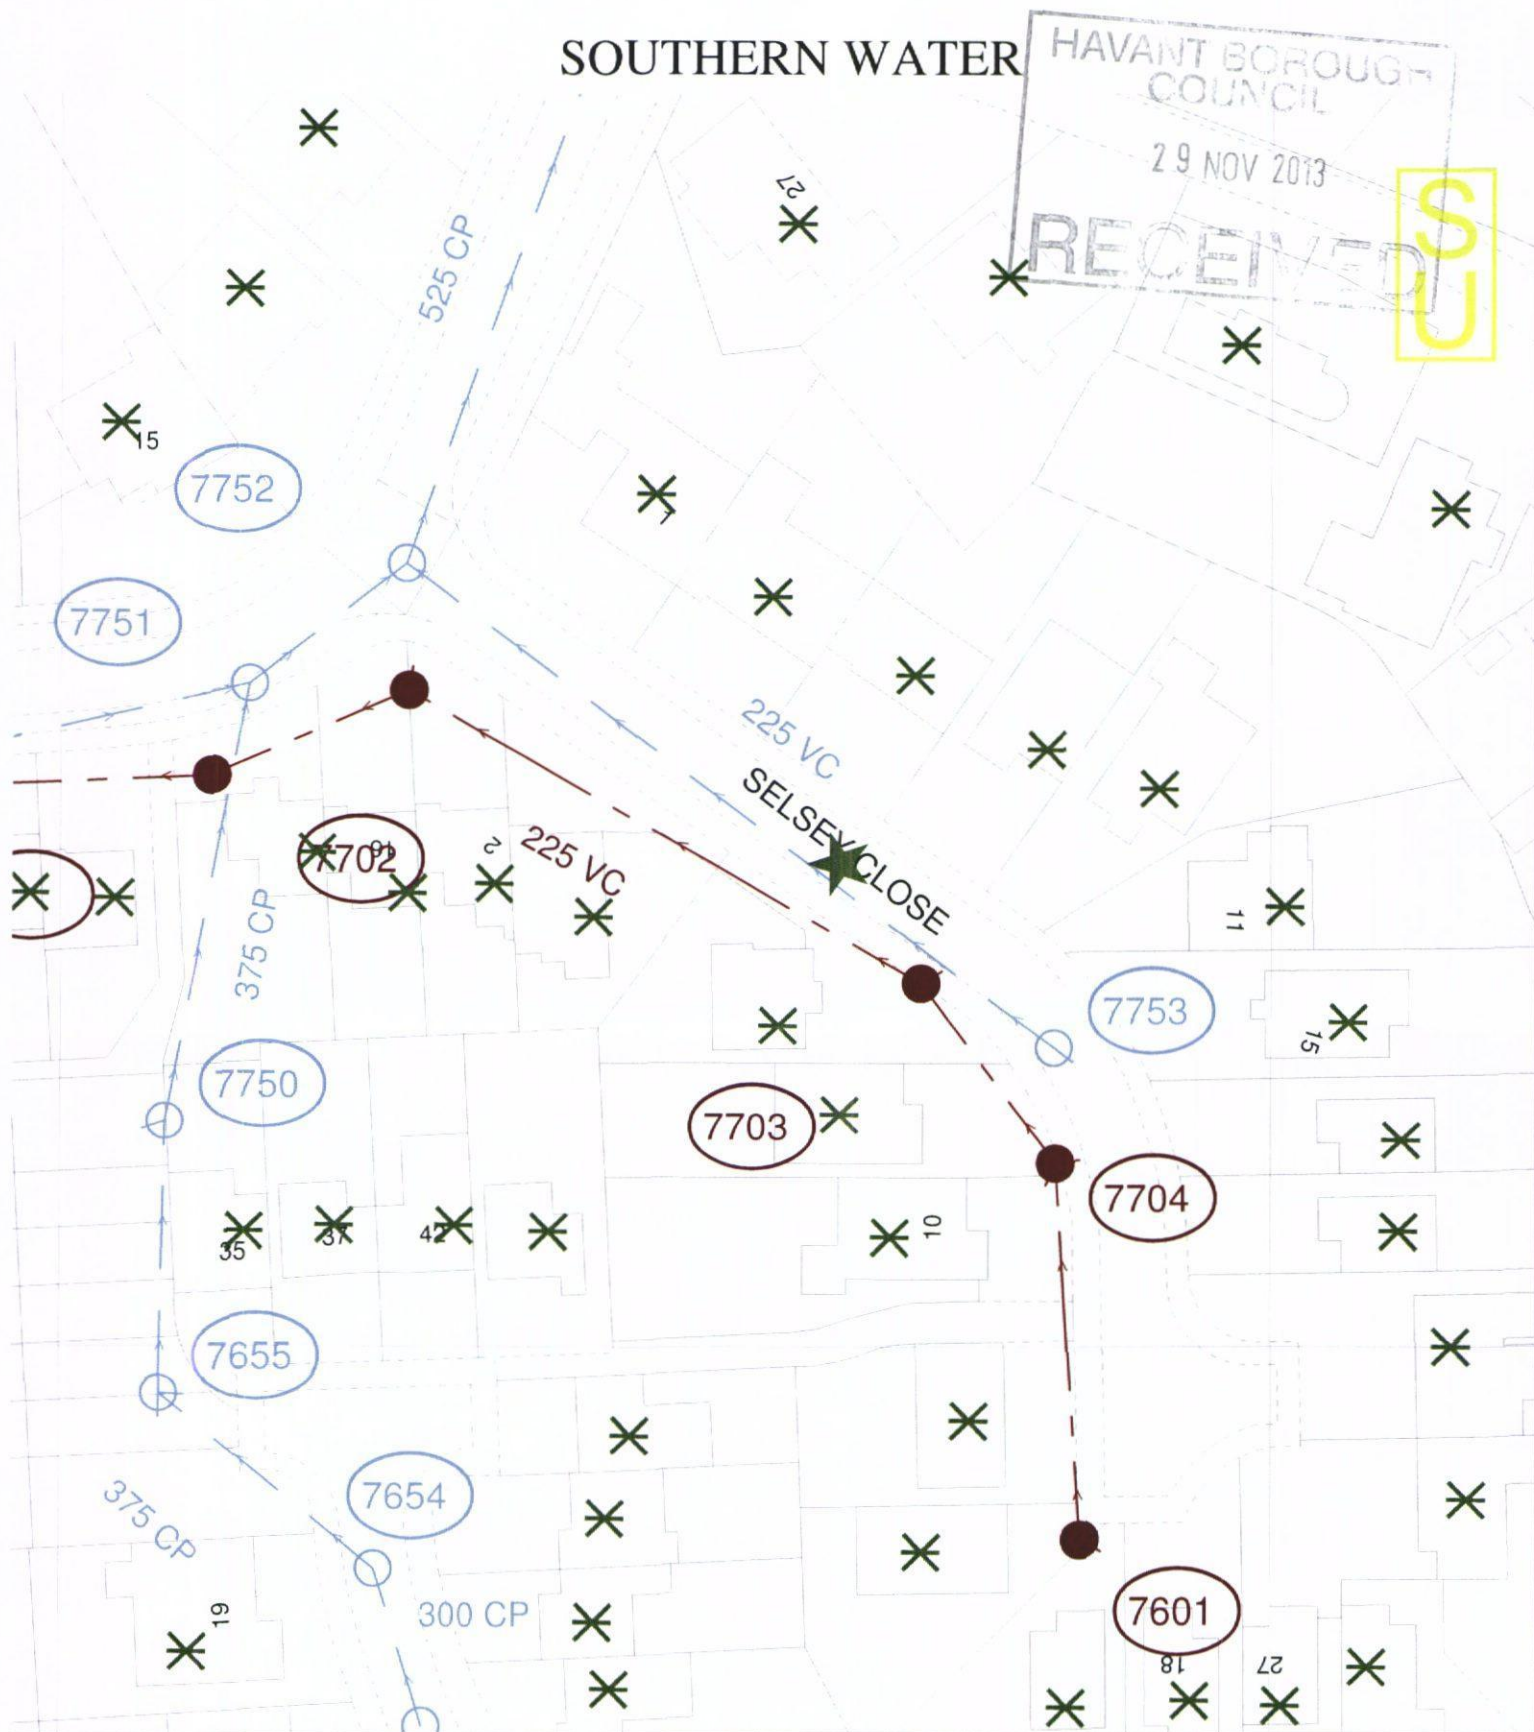

The positions of pipes shown on this plan are believed to be correct, but Southern Water Services Ltd. accept no responsibility in the event of inaccuracy. The actual positions should be determined on site.

Based upon Ordnance Survey Digital Data with the permission of the controller of H.M.S.O. Crown Copyright Reserved Licence No. WU 298530

O.S. REF: SZ7498NE

Scale: 1:600

Screen Print

WARNING: BAC pipes are constructed of Bonded Asbestos Cement

WARNING: Unknown (UNK) materials may include Bonded Asbestos Cement

 Southern Water

Printed By: Ponnann

Date: 26-11-2013

Southern Water MapGuide Browser

Requested By:

