


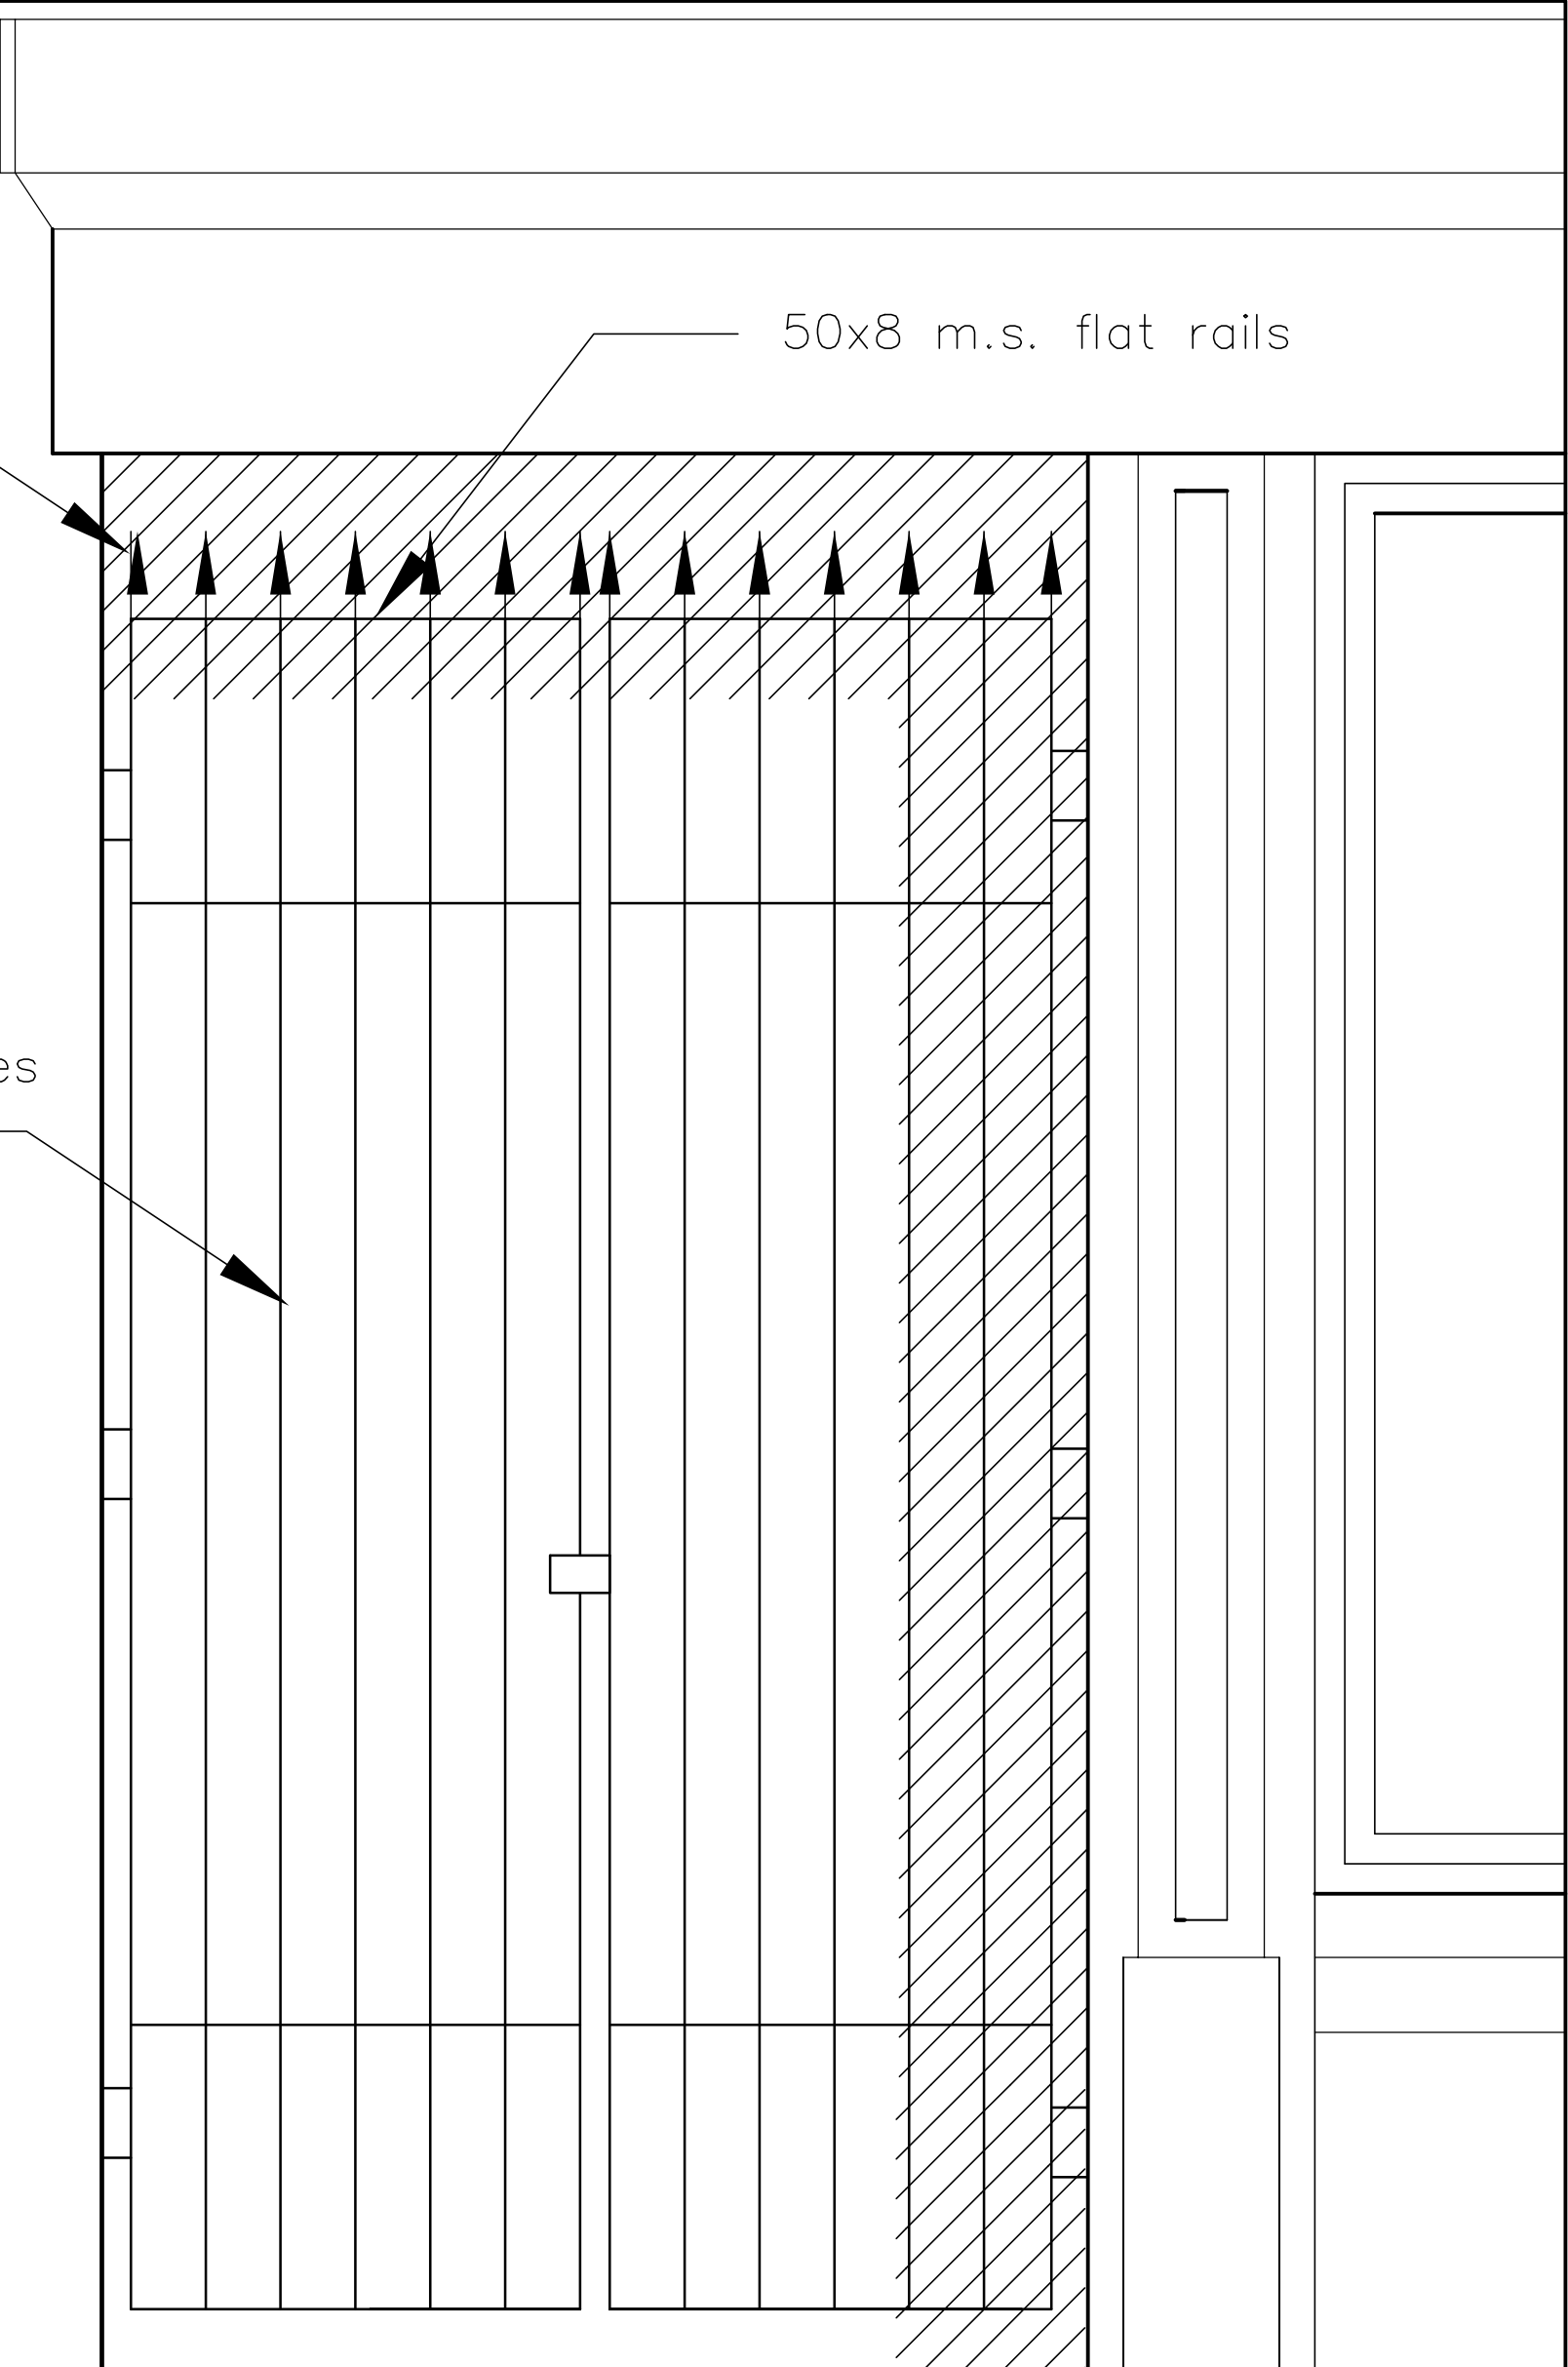

1.0 METRE

Davies Pharmacy
12 West Street
Havant
Security Gates

Martin Critchley
Chartered Architect
7 North Street
Havant, Hampshire, PO9 1PW
023 92 474 919
critchleyarchitect@hotmail.com

Scale A3 = 1 : 10
Drawn ELR
Date 26/10/13
Revisions
A.
B.
C.
D.

1317-605 0