

**The Planning Service**  
Office, 135 North Lane  
Clanfield, Waterlooville  
Hampshire PO8 0RL  
  
T: 023 92 597364  
F: 0845 519 1103  
E: [info@theplanningservice.co.uk](mailto:info@theplanningservice.co.uk)

All dimensions to be checked on site and not to be scaled from drawings.

The contractor to ensure the works are inspected and completed to the satisfaction of the Local Authority.

These drawings have been produced for planning approval purposes only and should not be used for any other purpose.

Compliance with building regulations is not to be assumed.  
© These plans remain the copyright of the Planning Service and must not be copied or reproduced in any way without written permission, with the exception of Local Authorities for planning purposes.



**Mr Steven Guest**  
  
**29 Forest Close**  
**Cowplain PO8 8JE**

**PROPOSED PARKING FOR EXISTING DWELLING**

|                |            |
|----------------|------------|
| Project number | 146        |
| Date           | 17/07/2014 |
| Drawn by       | JJ         |
| Project Status | Planning   |

**P012**


Scale 1 : 100

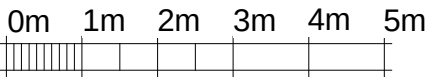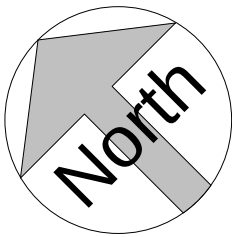

VISUAL SCALE 1:100 @ A3

X3 OFF ROAD VEHICLE PARKING SPACES WILL BE PROVIDED FOR THE EXISTING DWELLING 29 FOREST CLOSE (MARKED IN BLUE) AS WELL AS OFFERING SPACE FOR X2 CYCLE STORAGE WITHIN THE AREA OF THE REAR GARDEN.

FOREST CLOSE IS A NON-CLASSIFIED ROAD.

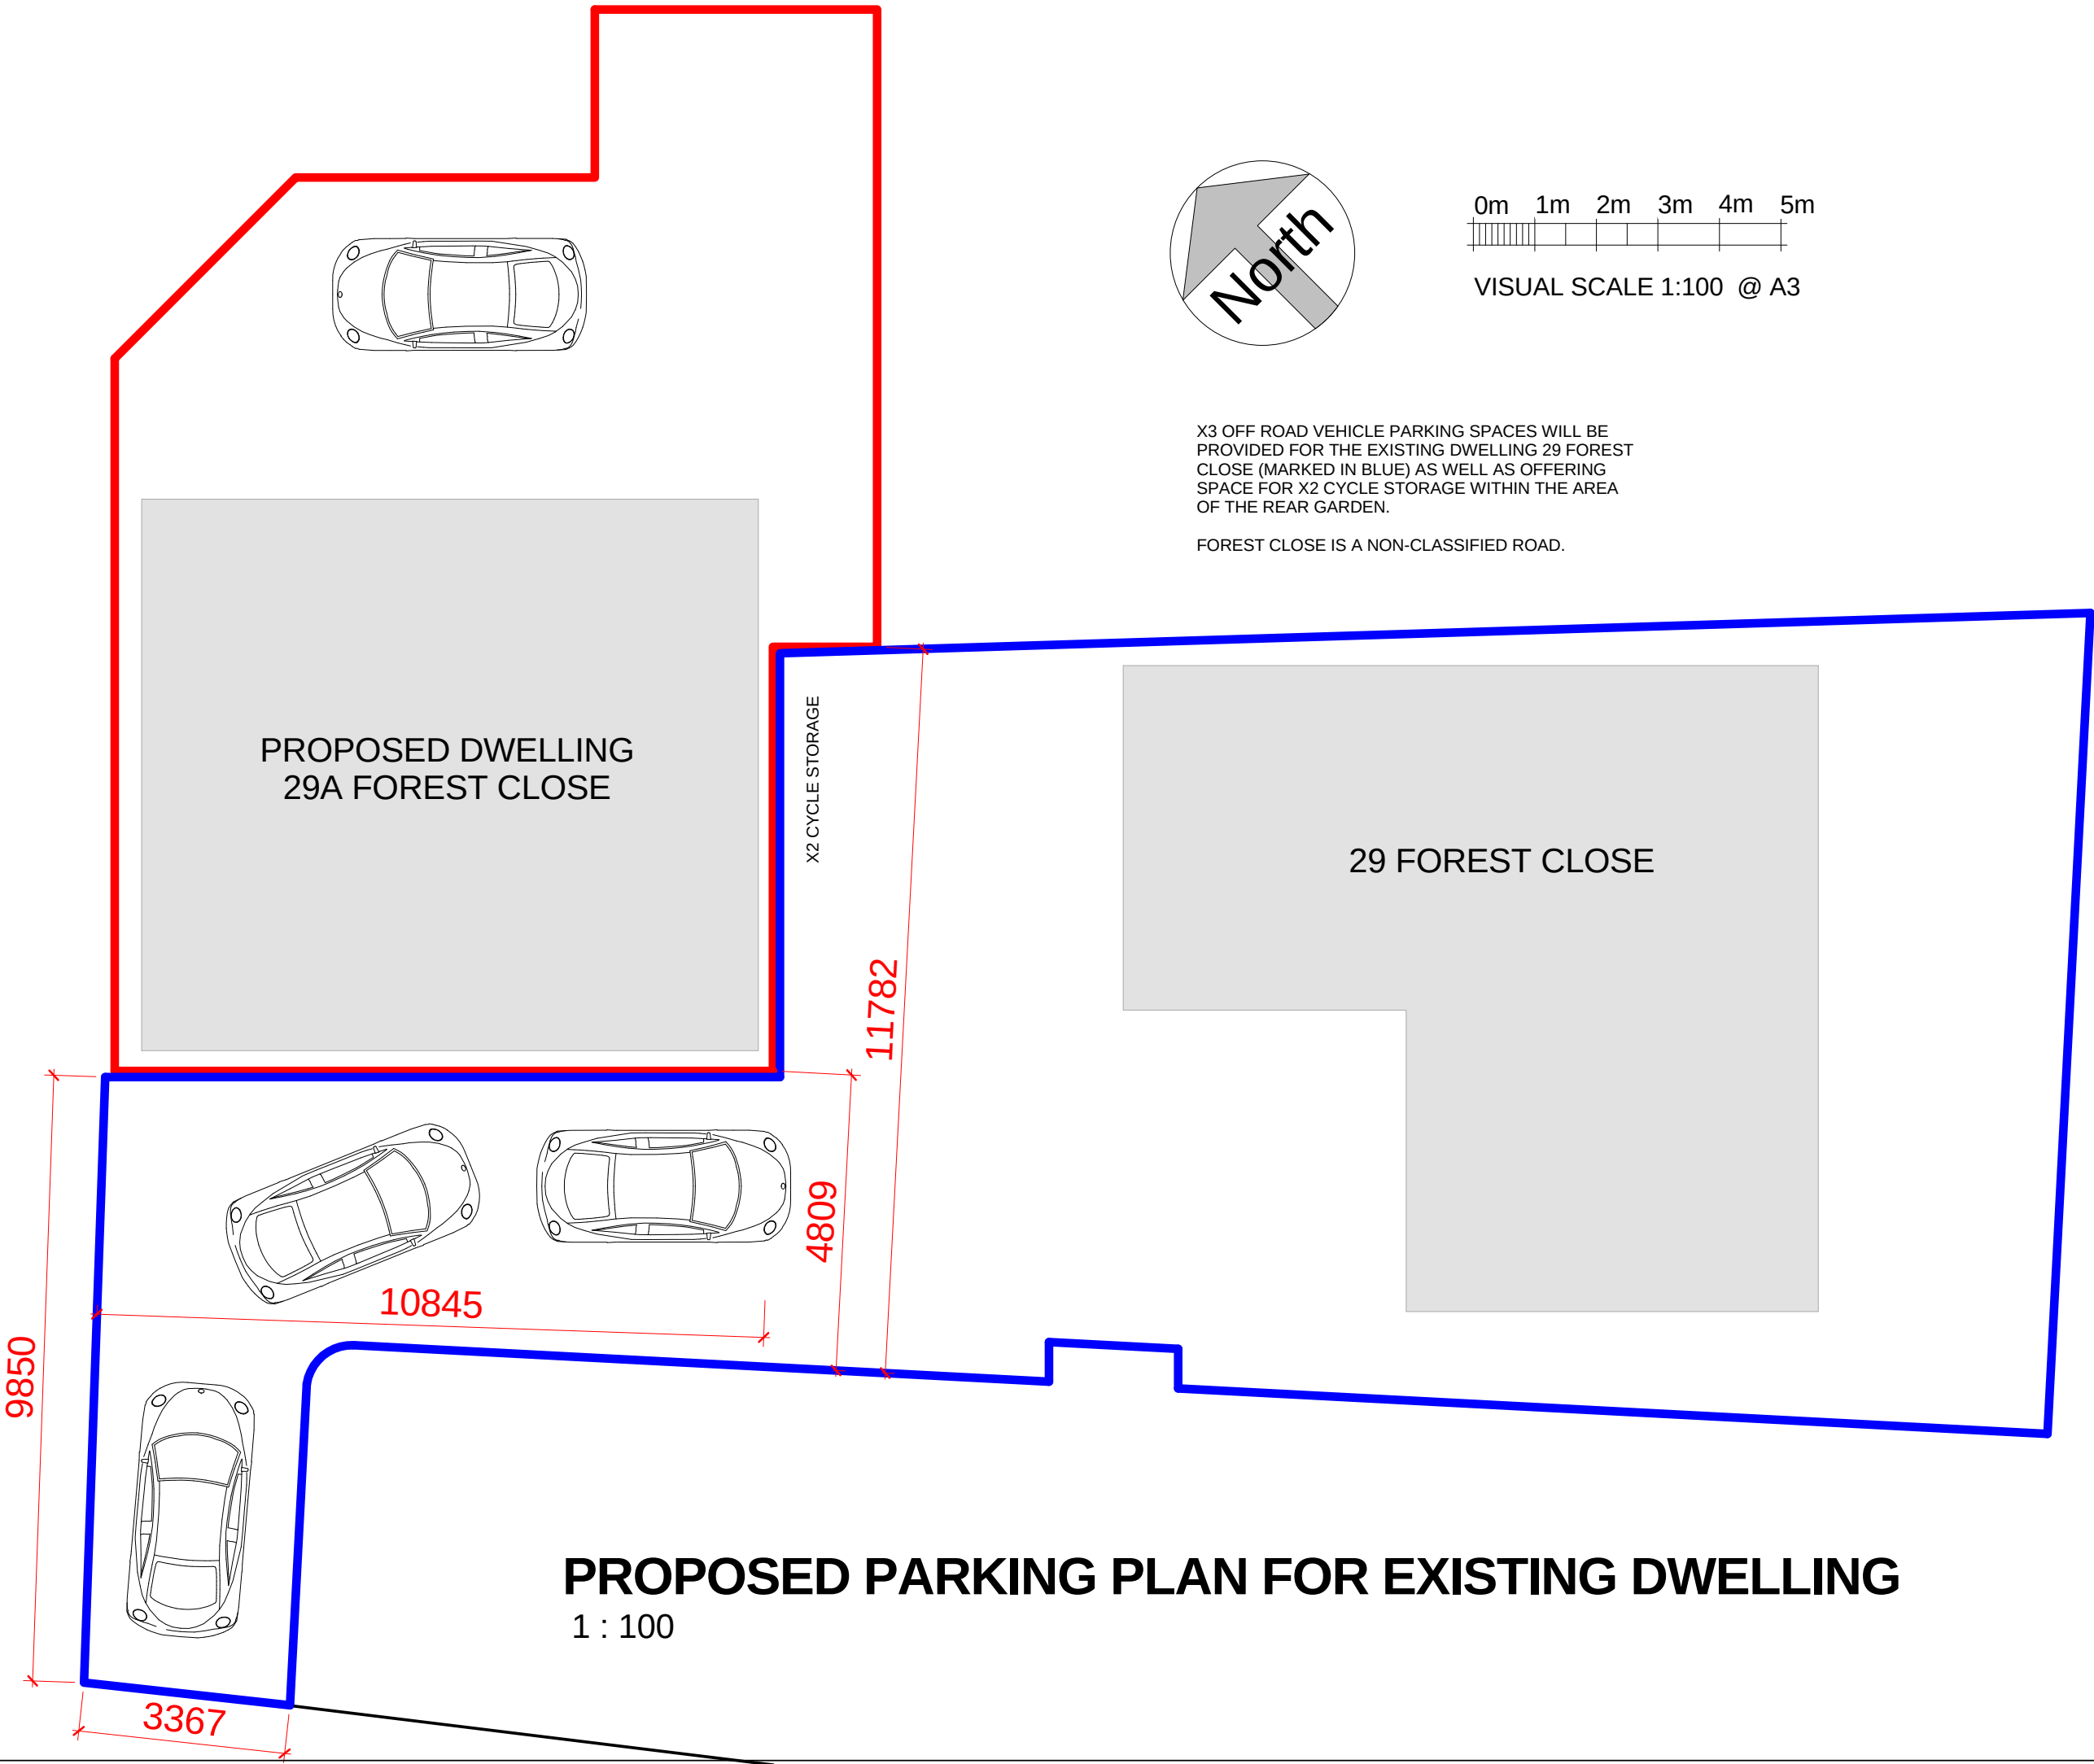

**PROPOSED PARKING PLAN FOR EXISTING DWELLING**  
1 : 100