


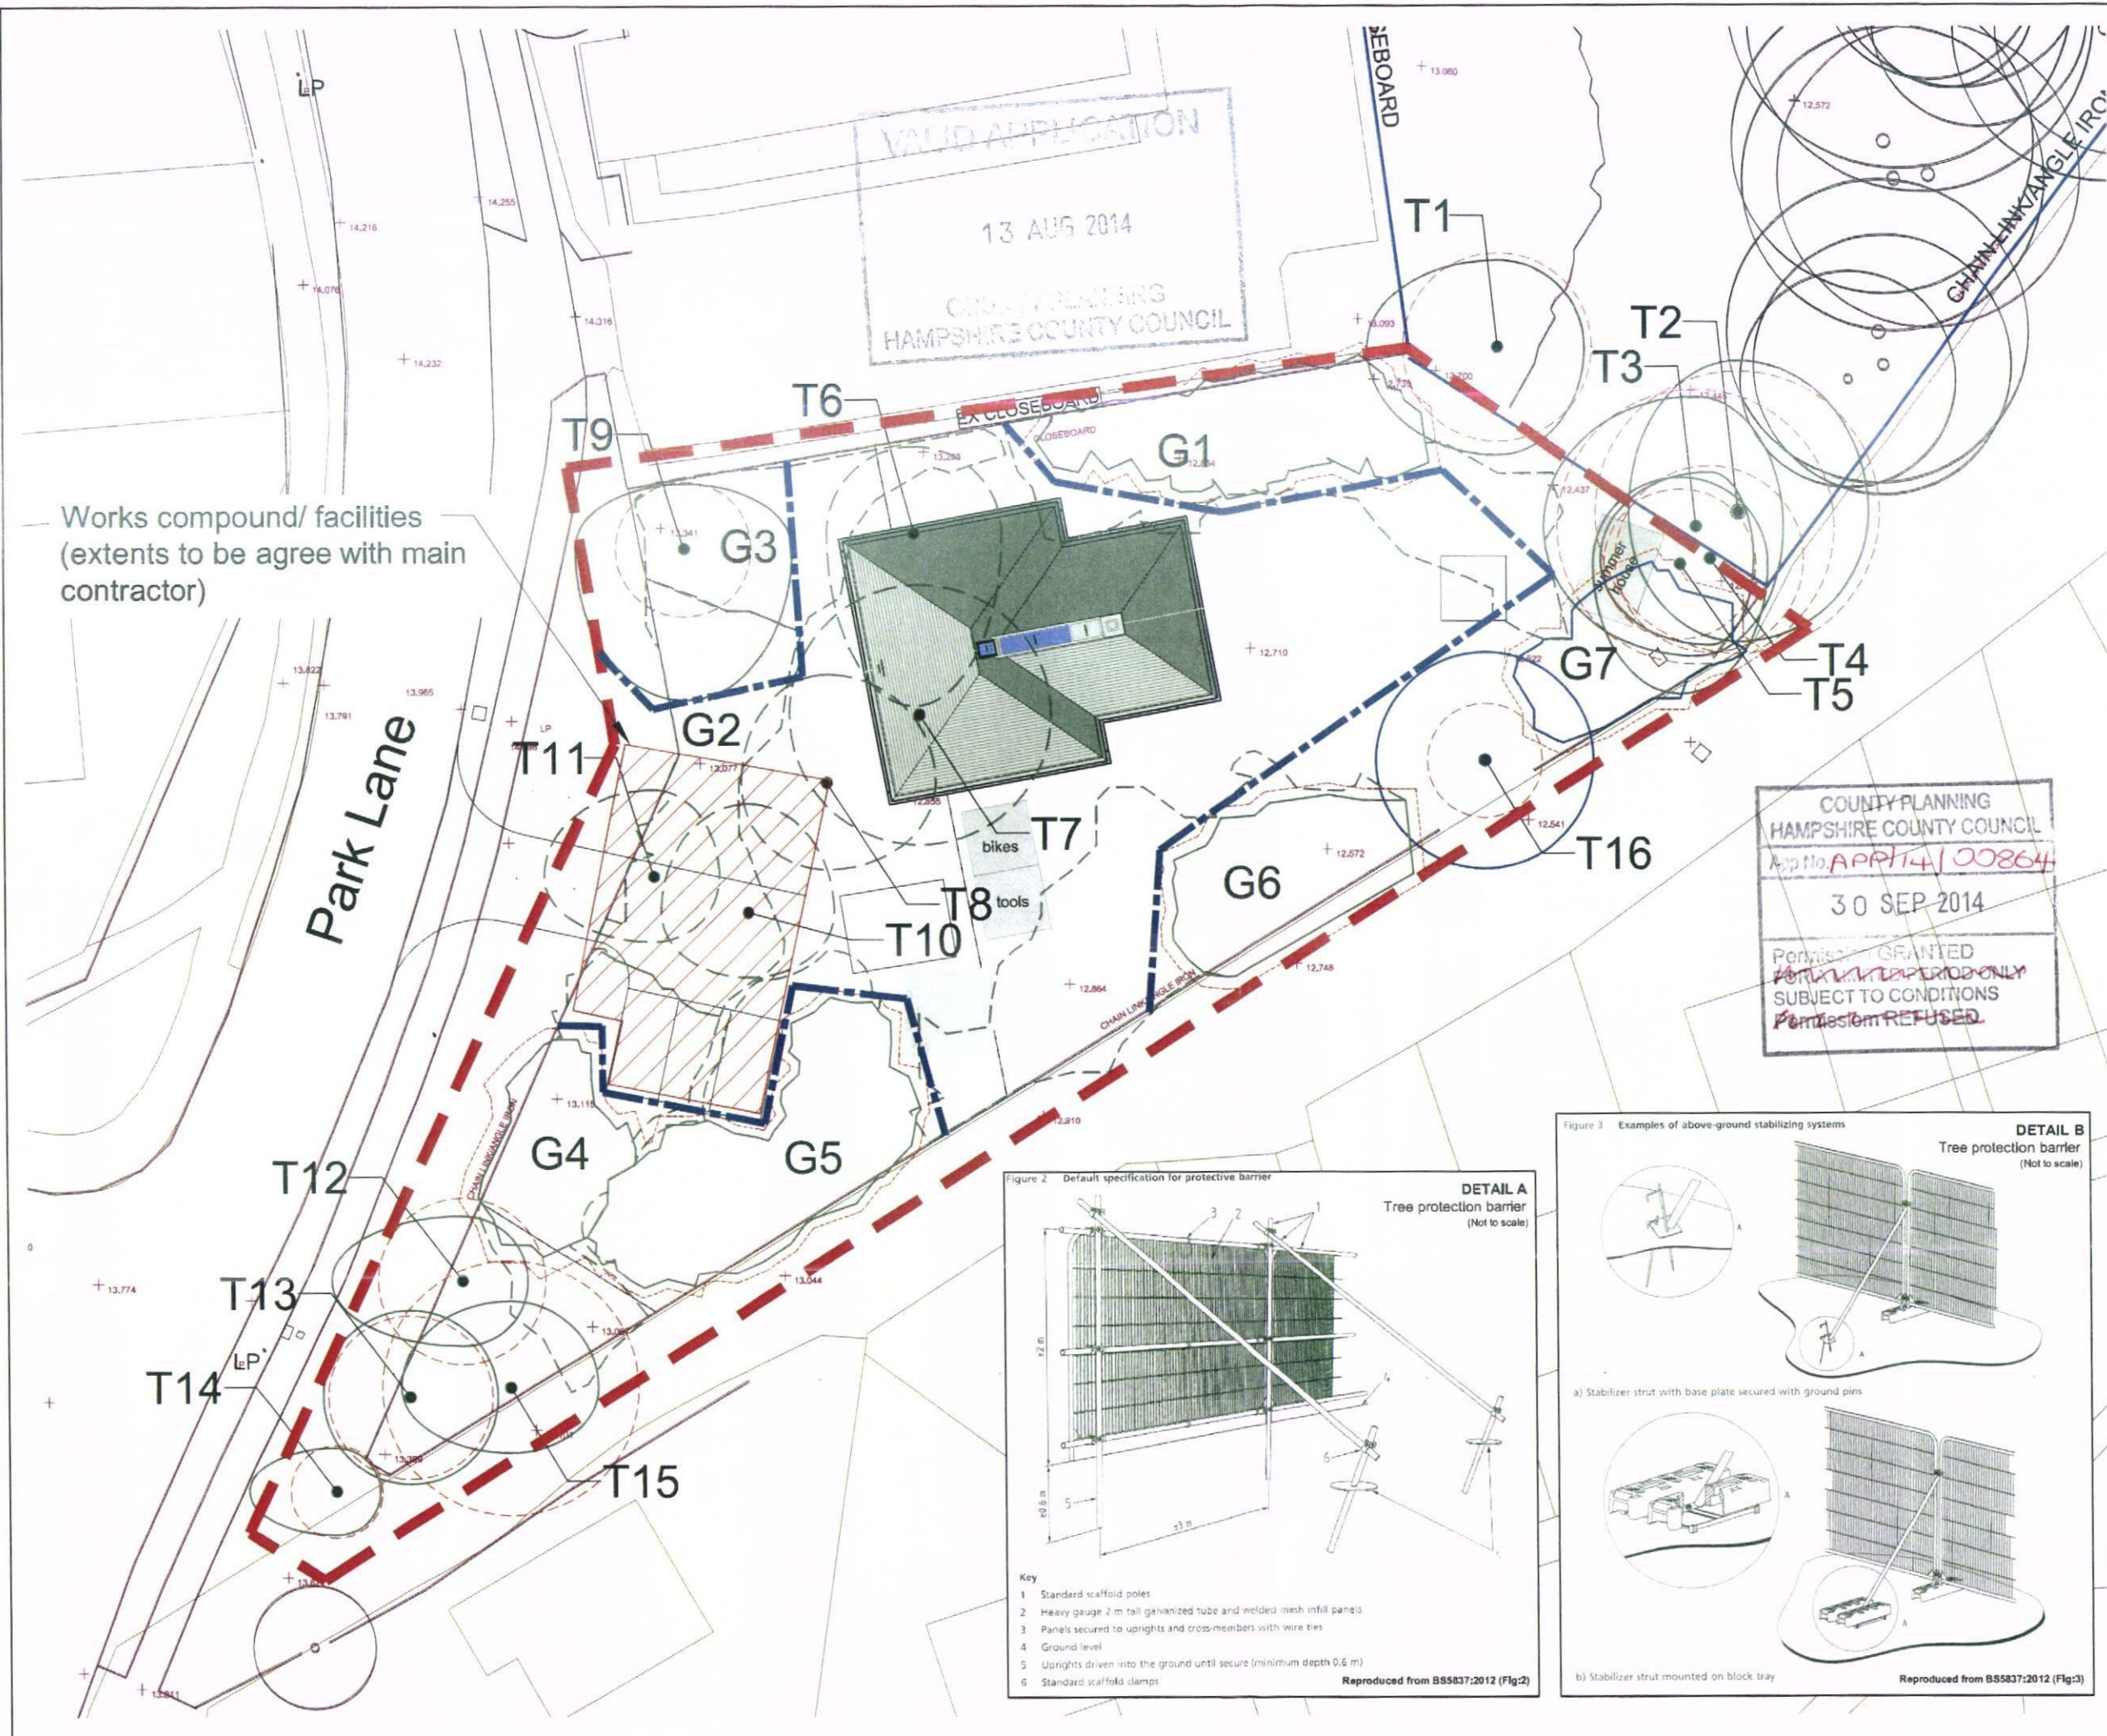

© 2012 RPS Group

Notes

1. This drawing has been prepared in accordance with the scope of RPS's appointment with its client and is subject to the terms and conditions of the appointment. RPS accepts no liability for any use of this document other than by its client and only for the purposes for which it was prepared and provided.

2. If received electronically it is the recipient's responsibility to print to correct scale. Only written dimensions should be used.

- Survey boundary.
- Tree with numbered reference. Canopy spread and BS5837:2012 tree quality category as shown below.
- Tree (in off-site or estimated location) with numbered reference. Canopy spread and BS5837:2012 tree quality category.
- Vegetation group with numbered reference. Canopy extents and BS5837:2012 tree quality category as shown below.
- Hedge with numbered reference. Width and BS5837:2012 tree quality category as shown below.
- BS 5837:2012 Tree Quality Categories - Table 1
- Category A - High quality
 - Category B - Moderate quality
 - Category C - Low quality
 - Category U - Unsuitable for retention
- Tree to be removed with numbered reference. Canopy spread and BS5837:2012 tree quality category.
- Vegetation group or hedge to be removed with numbered reference. Canopy spread and BS5837:2012 tree quality category.
- Temporary protective fencing in accordance with Section 6.2 - BS5837:2012. See inset details for example barriers.

NOTES:

- Refer to RPS Tree Survey Report & Schedule for further details.
- Survey based on a visual inspection from the ground and is not intended as a full arboricultural inspection.
- Plan produced in accordance with recommendations set out in BS 5837:2012 - 'Trees in Relation to design, demolition and construction'.
- Due to the legal protection afforded to breeding birds vegetation removal should not take place during the bird nesting period: generally between mid-March to mid-June inclusive.
- Survey based upon topographic survey provided by Hampshire County Council.
- Protection of public emergency access routes shall be maintained at all times.
- All protective fencing to be completed and approved by LPA/CA prior to commencement of any works.
- All works to conform with requirements of:
 - BS 3998:2010 - Tree Vistas
 - BS 5837:2012 - Trees in relation to design, demolition and construction

WANTERSBROUGH COUNCIL

02 OCT 2014

RECEIVED

A	Protective fence added	18/09/2013	JB	CC
Rev	Description	Date	Initial	Checked

RPS

Lakesbury House, Hillesley Road, Chandler's Ford, Hampshire, SO53 5SS

T: +44(0)2300 810 440 E: rps@rpsgroup.com F: +44(0)2380 810 449

Client **Hampshire County Council**

Project **Barncroft School Land off, Havant**

Title **Tree Protection and Removal Plan**

Status	Drawn By	PM/Checked by
For information	JB	CC
Job Ref	Scale @ A2	Date Created
JSL1786	1:200	17/09/2013

Drawing Number	Rev
711	A

rpsgroup.com

