



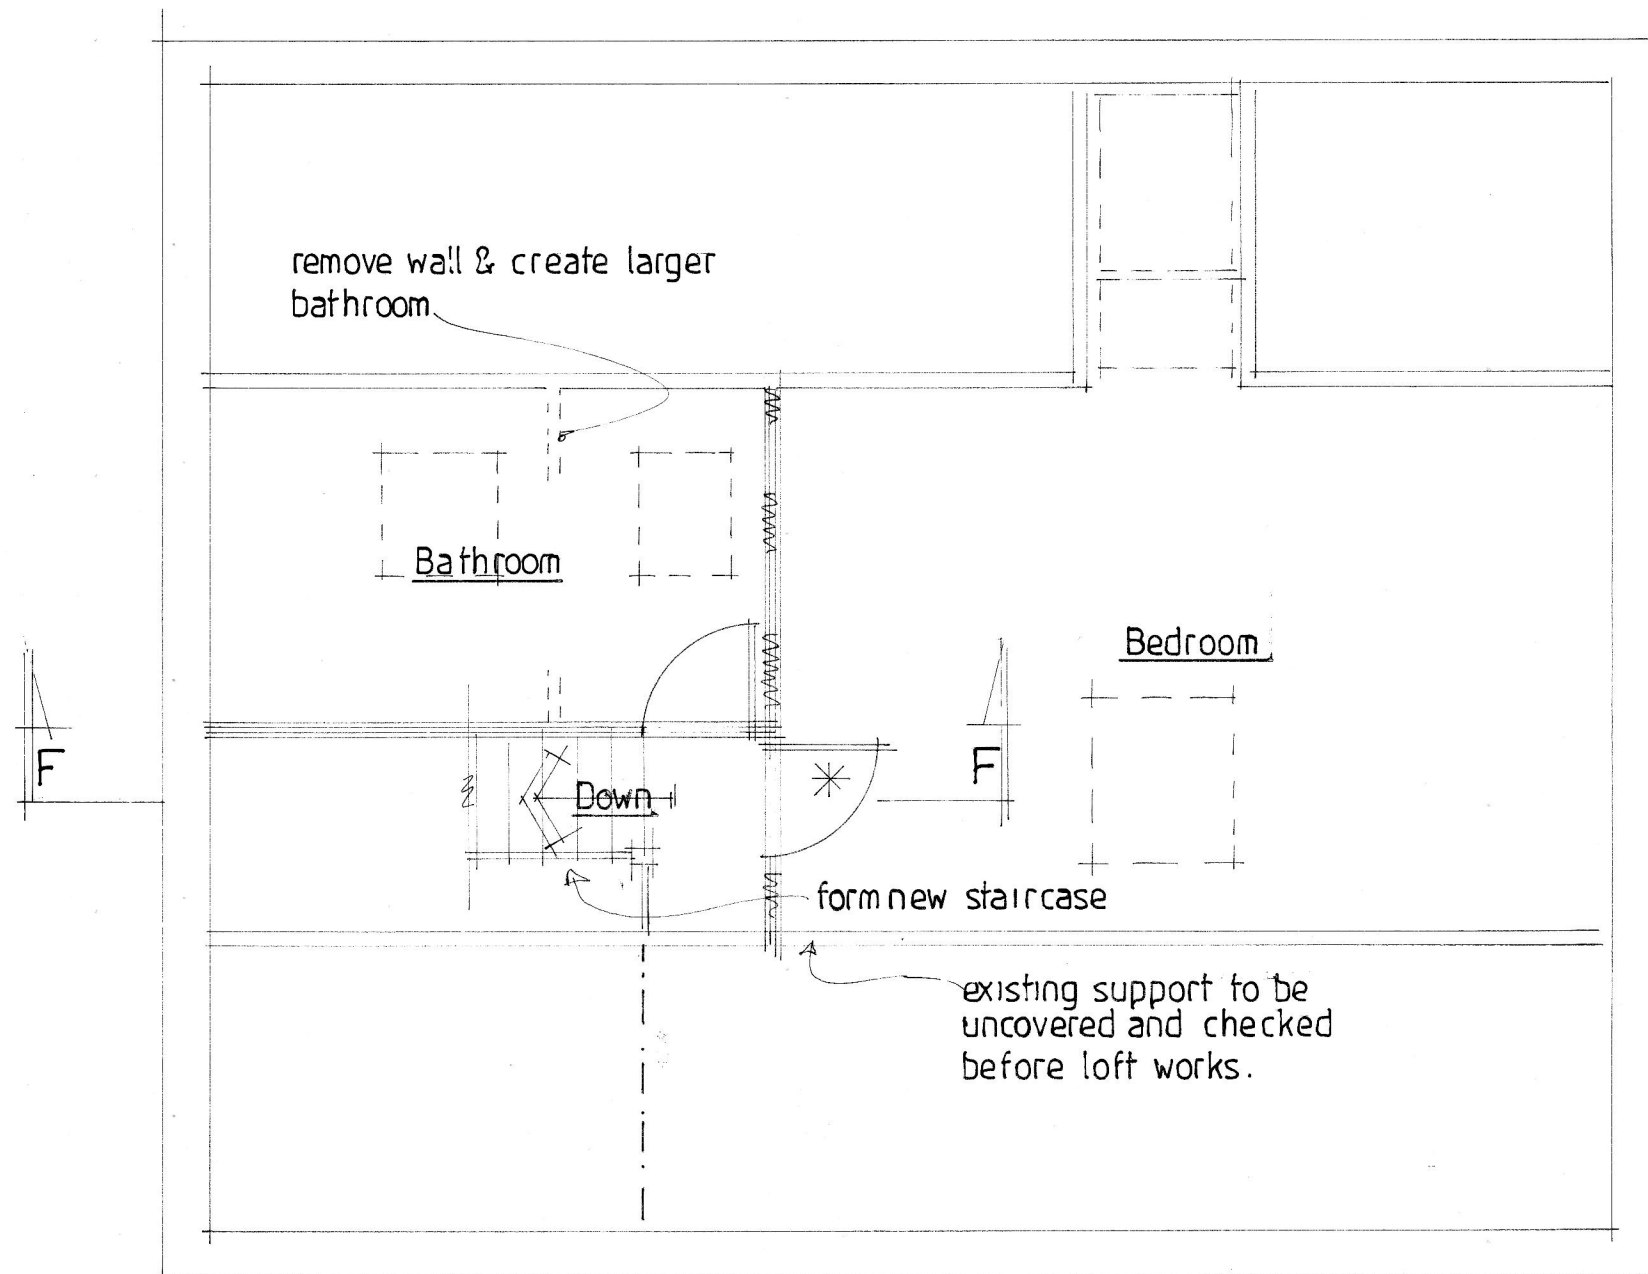

Proposed Second Floor

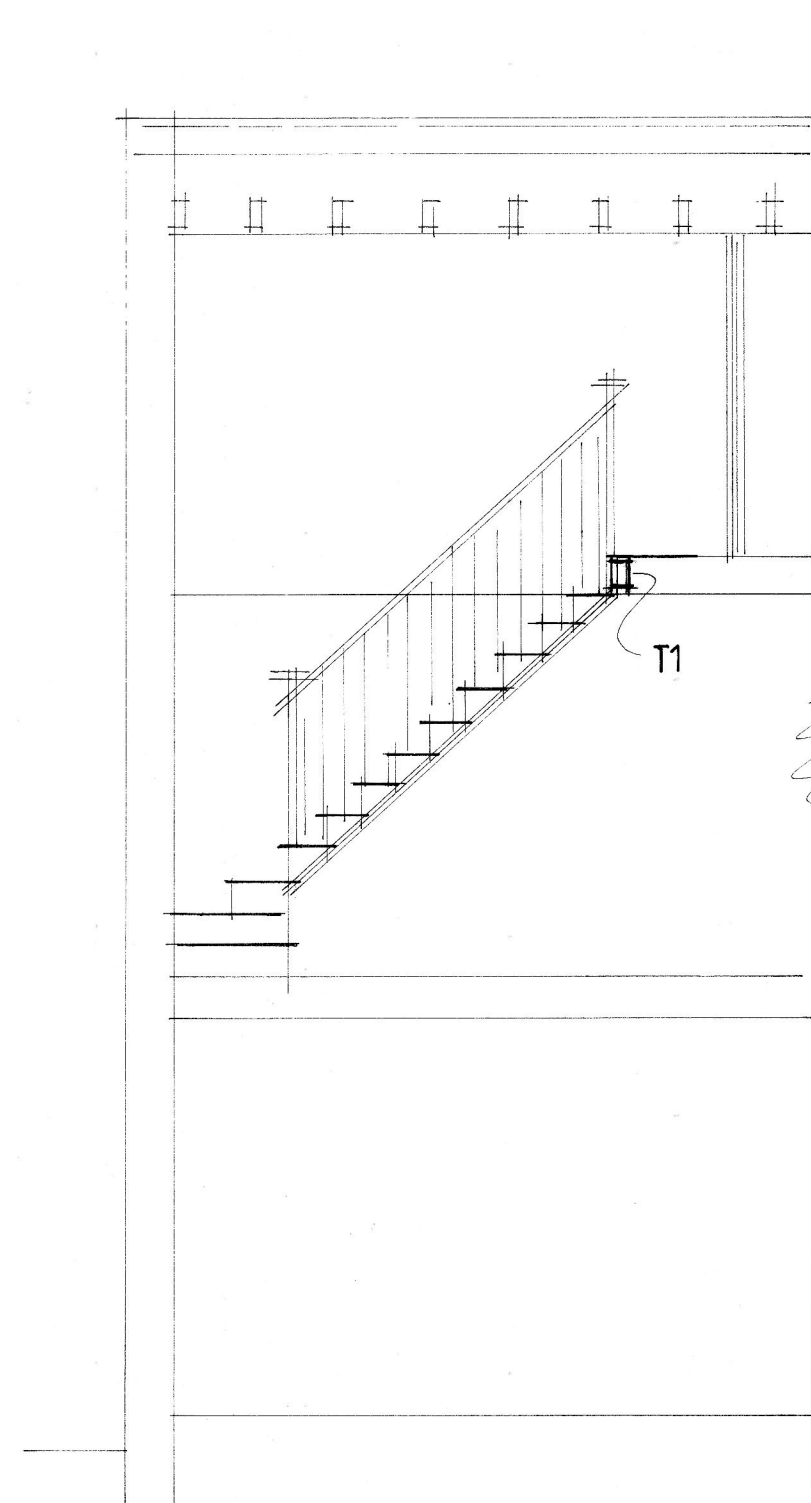

Section .FF.

A	Date	Revision
© copyright		
THORNS-YOUNG ARCHITECTURAL		
THORNS-YOUNG LTD CHARTERED BUILDING CONSULTANTS 232 London Road, North End, Portsmouth PO2 9JQ Tel: (023) 9267 2883 Fax: (023) 9266 3457 Website: www.thornsyoun.co.uk		
Client		
Ms W King		
Job Title		
3 Eastern Road Havant		
Drawing Title		
Second floor & section FF		
Scale 1:50		:at A2
Date APR 2014	Drawn by SA	
Drg. No.		Rev.
7199.14.6.		