




Department of Planning and
Development
Havant Borough Council
Public Service Plaza
Civic Centre Road
Havant
Hampshire
PO9 2AX

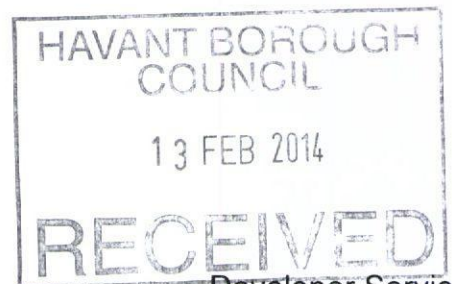

Developer Services
Southern Water
Southern House
Sparrowgrove
Otterbourne
Hampshire
SO21 2SW

Tel: 0330 303 0119

Email: developerservices@southernwater.co.uk

Your Ref
APP/14/00064
Our Ref
PLAN-005289
Date
11/02/2014

Dear Sir

**Proposal: Development of existing paddock with 4no. five bedroom houses
and access drive. (Revised application)**

**Site: Land rear of 38-40 Long Copse Lane, Emsworth, PO10 7UR,
APP/14/00064**

Thank you for your letter of 27/01/2014.

Please find attached a plan of the sewer records showing the approximate position of a public foul sewer crossing the site. The exact position of the public sewers must be determined on site by the applicant before the layout of the proposed development is finalised.

Please note:

- No development or new tree planting should be located within 3 metres either side of the centreline of the public sewer.
- No new soakaways should be located within 5 metres of a public sewer.
- All existing infrastructure should be protected during the course of construction works.

Furthermore, due to changes in legislation that came in to force on 1st October 2011 regarding the future ownership of sewers it is possible that a sewer now deemed to be public could be crossing the above property. Therefore, should any sewer be found during construction works, an investigation of the sewer will be required to ascertain its condition, the number of properties served, and potential means of access before any further works commence on site. The applicant is advised to discuss the matter further with Southern Water, Southern House, Sparrowgrove, Otterbourne, Hampshire SO21 2SW (Tel: 0330 303 0119) or www.southernwater.co.uk.

Southern Water requires a formal application for a connection to the public foul sewer to be made by the applicant or developer.

We request that should this application receive planning approval, the following informative is attached to the consent:

"A formal application for connection to the public sewerage system is required in order to service this development, Please contact Southern Water, Southern House, Sparrowgrove, Otterbourne, Hampshire SO21 2SW (Tel: 0330 303 0119) or www.southernwater.co.uk".

The Council's Building Control officers or technical staff should be asked to comment on the adequacy of soakaways to dispose of surface water from the proposed development.

Yours faithfully




Developer Services

SOUTHERN WATER

HAVANT BOROUGH
COUNCIL

13 FEB 2014

RECEIVED

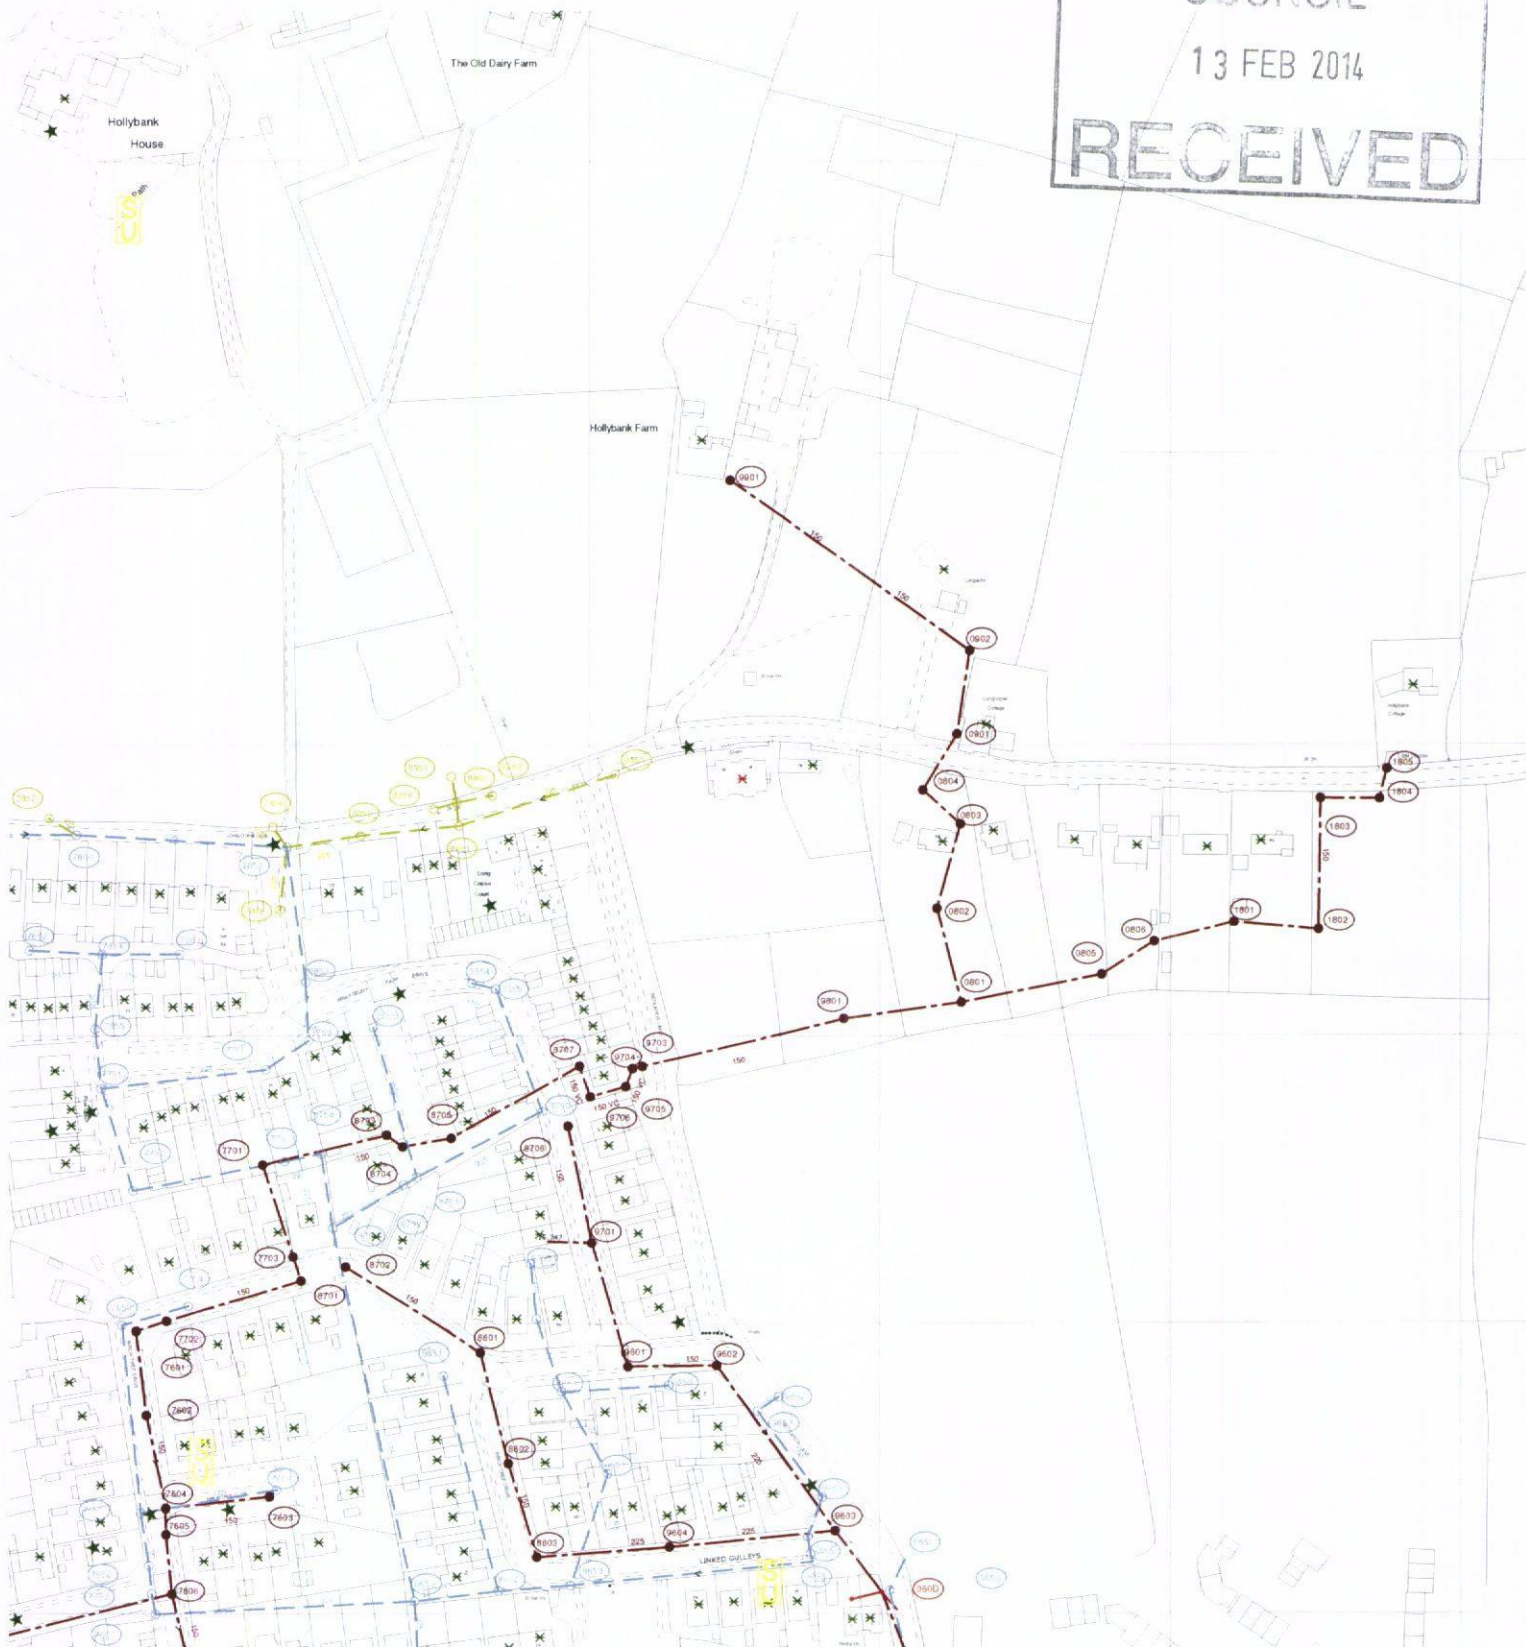

The positions of pipes shown on this plan are believed to be correct, but Southern Water Services Ltd accept no responsibility in the event of inaccuracy. The actual positions should be determined on site.

Based upon Ordnance Survey Digital Data with the permission of the controller of H.M.S.O. Crown Copyright Reserved Licence No. WU 298530

O.S. REF: SU7407NE

Scale: 1:2500

Screen Print

WARNING: BAC pipes are constructed of Bonded Asbestos Cement

WARNING: Unknown (UNK) materials may include Bonded Asbestos Cement

**Southern
Water**

Printed By: Ponnannv

Date: 30-4-2013

Southern Water MapGuide Browser

Requested By:

