


**PROPOSED TWO STOREY SIDE ADDITION.
44, KINGSCLERE AVENUE, LEIGH PARK, HAVANT, HANTS.
FOR C.MARTIN & M.TAYLOR.**

NOTE CHECK ALL MEASUREMENTS ON SITE PRIOR TO THE COMMENCEMENT OF WORK.

WALLS FULLY BONDED AND CAVITIES MAINTAINED CONTINUOUS, CLOSE ALL REVEALS WITH VERTICAL DPC AND INSULATED CAVITY CLOSERS.

PROVIDE SMOKE DETECTORS TO BOTH FLOORS MAINS OPERATED AND INTERLINKED WITH BATTERY BACKUP.

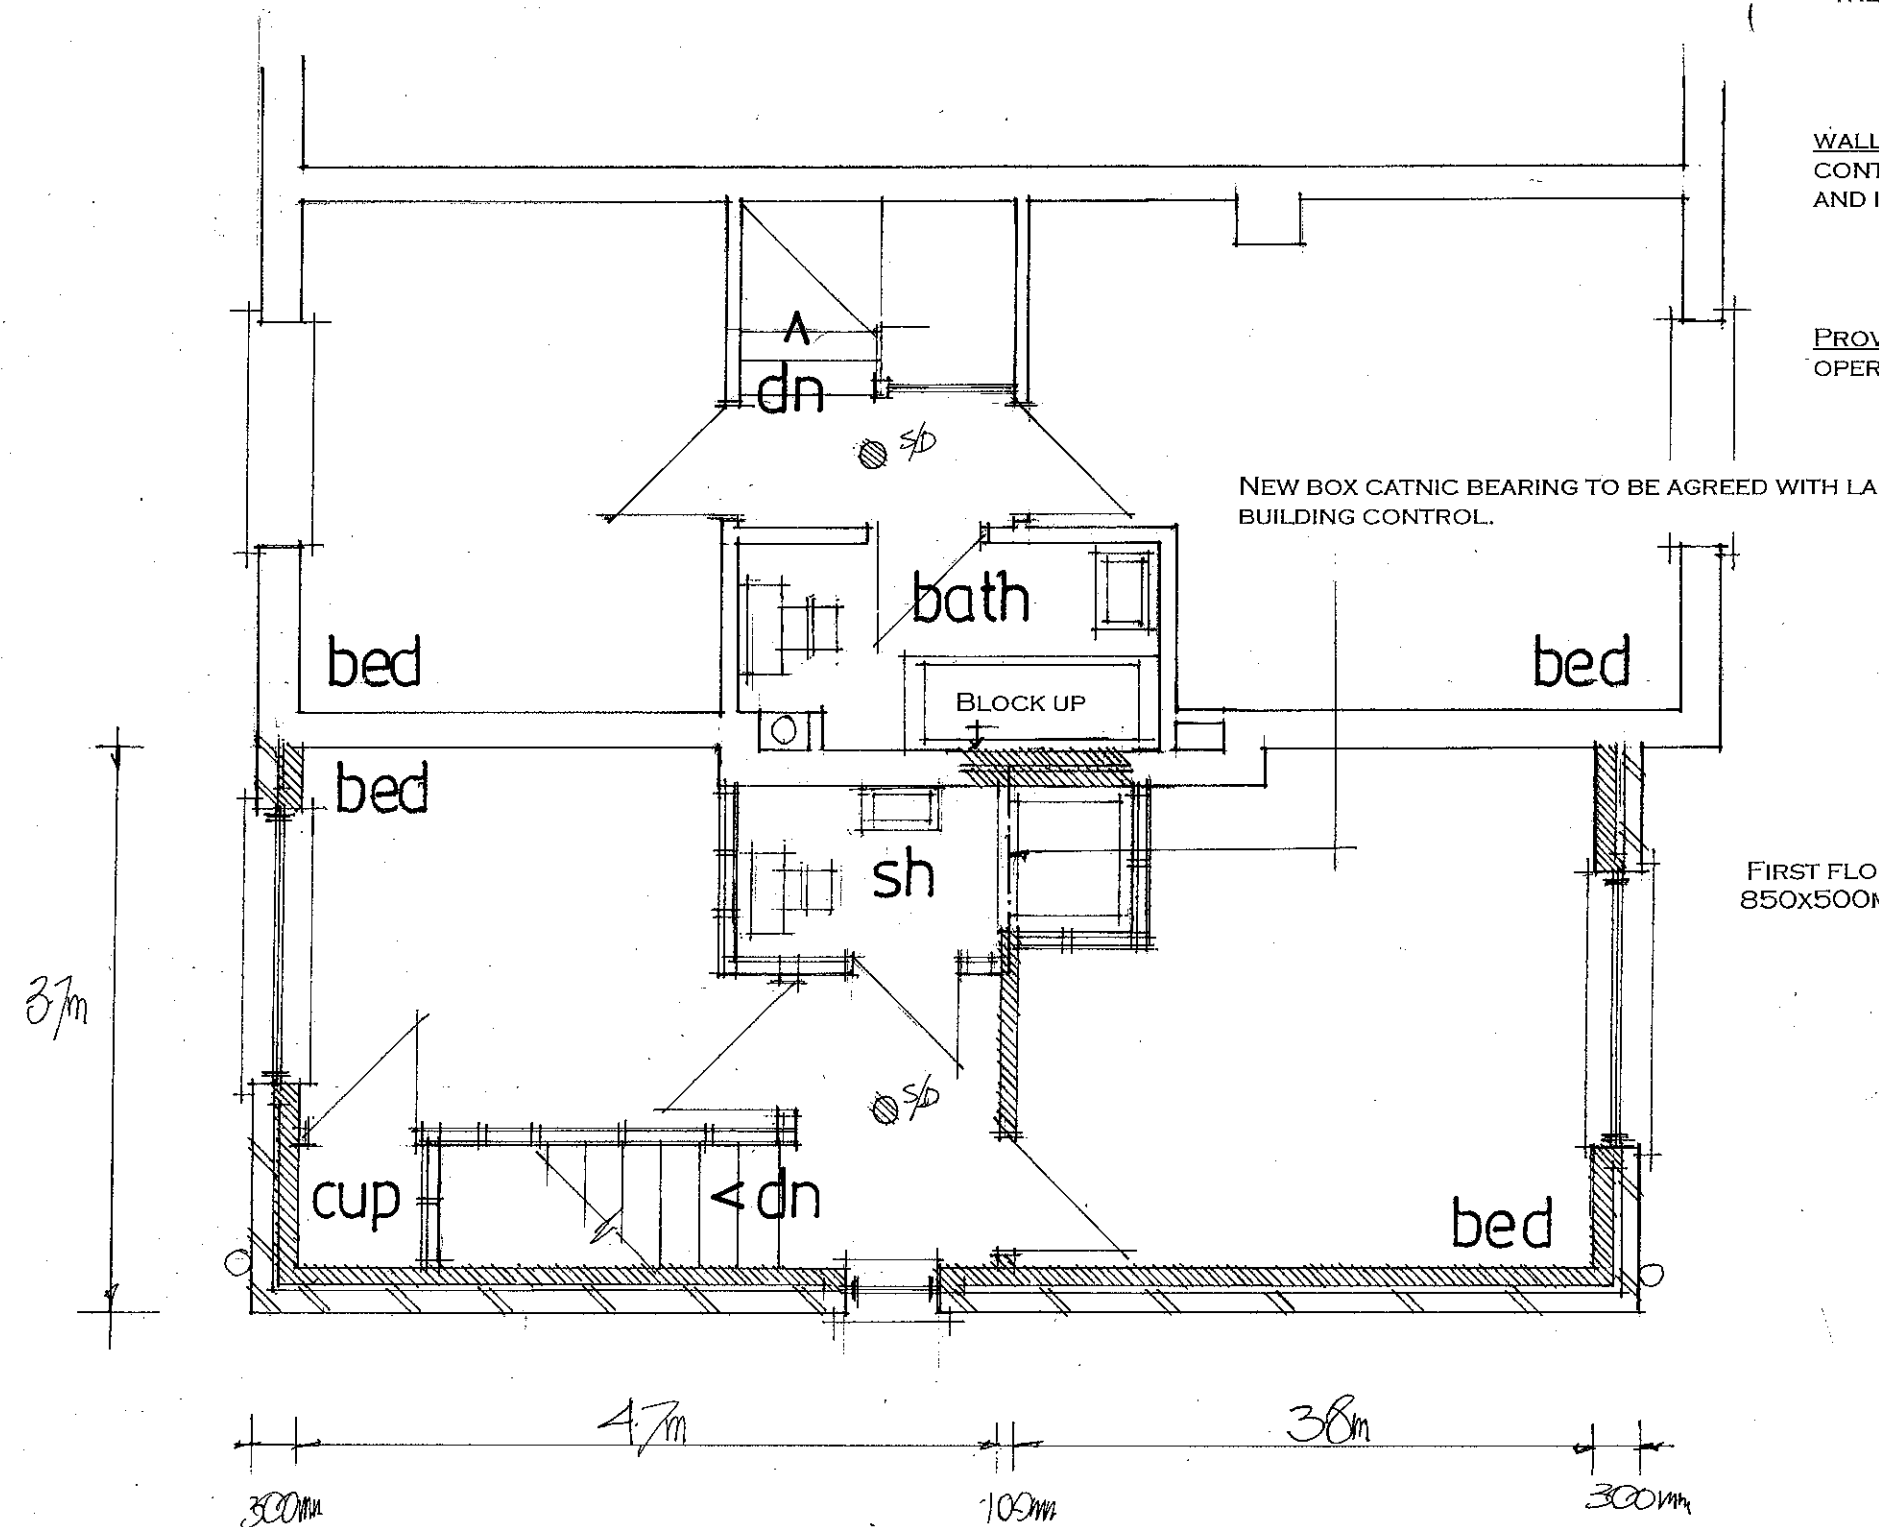

FIRST FLOOR BEDROOM WINDOWS TO BE A MINIMUM 850X500MM FULLY OPENABLE FOR ESCAPE PURPOSES

S/D = SMOKE DETECTOR

date jan 2014
scale 1:50

PROPOSED FIRST FLOOR

PETER J. WALKER MRICS
CHARTERED SURVEYOR
182 SEAFRONT, HAYLING ISLAND, HANTS
PO11 9 AN

TEL: 02392 467571