


HCC Standard Details Table


HCC Standard Detail Drawing Reference	Item
HCC9/C/045 Rev B	Footway Type 1A (Flexible)
HCC9/C/010 Rev A	Kerb Type PC1 (HB2)
HCC9/C/010 Rev A	Kerb Type PC3 (BN)
HCC9/C/060 Rev B	Uncontrolled Crossing Detail (Drop Kerbs, Tactiles)
HCC9/C/105 Rev B	Concrete Blockwork Paved Road Ramped Approach (Shared Surface Road)
HCC9/C/140 Rev A	Traffic Signing Post Foundations
HCC9/D/015 Rev A	Road Gully (Type 1)
HCC9/L/025 Rev B	Planted Lighting Column Erection Details in Paved Areas
HCC9/L/026 Rev B	Planted Lighting Column Erection Details in Un-Paved Areas
HCC9/L/045 Rev B	Tubular Steel Planted Columns for Residential Roads

Note: HCC Standard Details available on Hampshire County Council Web Site (Hantsweb)

All works must be in accordance with HCC specifications and engineers satisfaction.

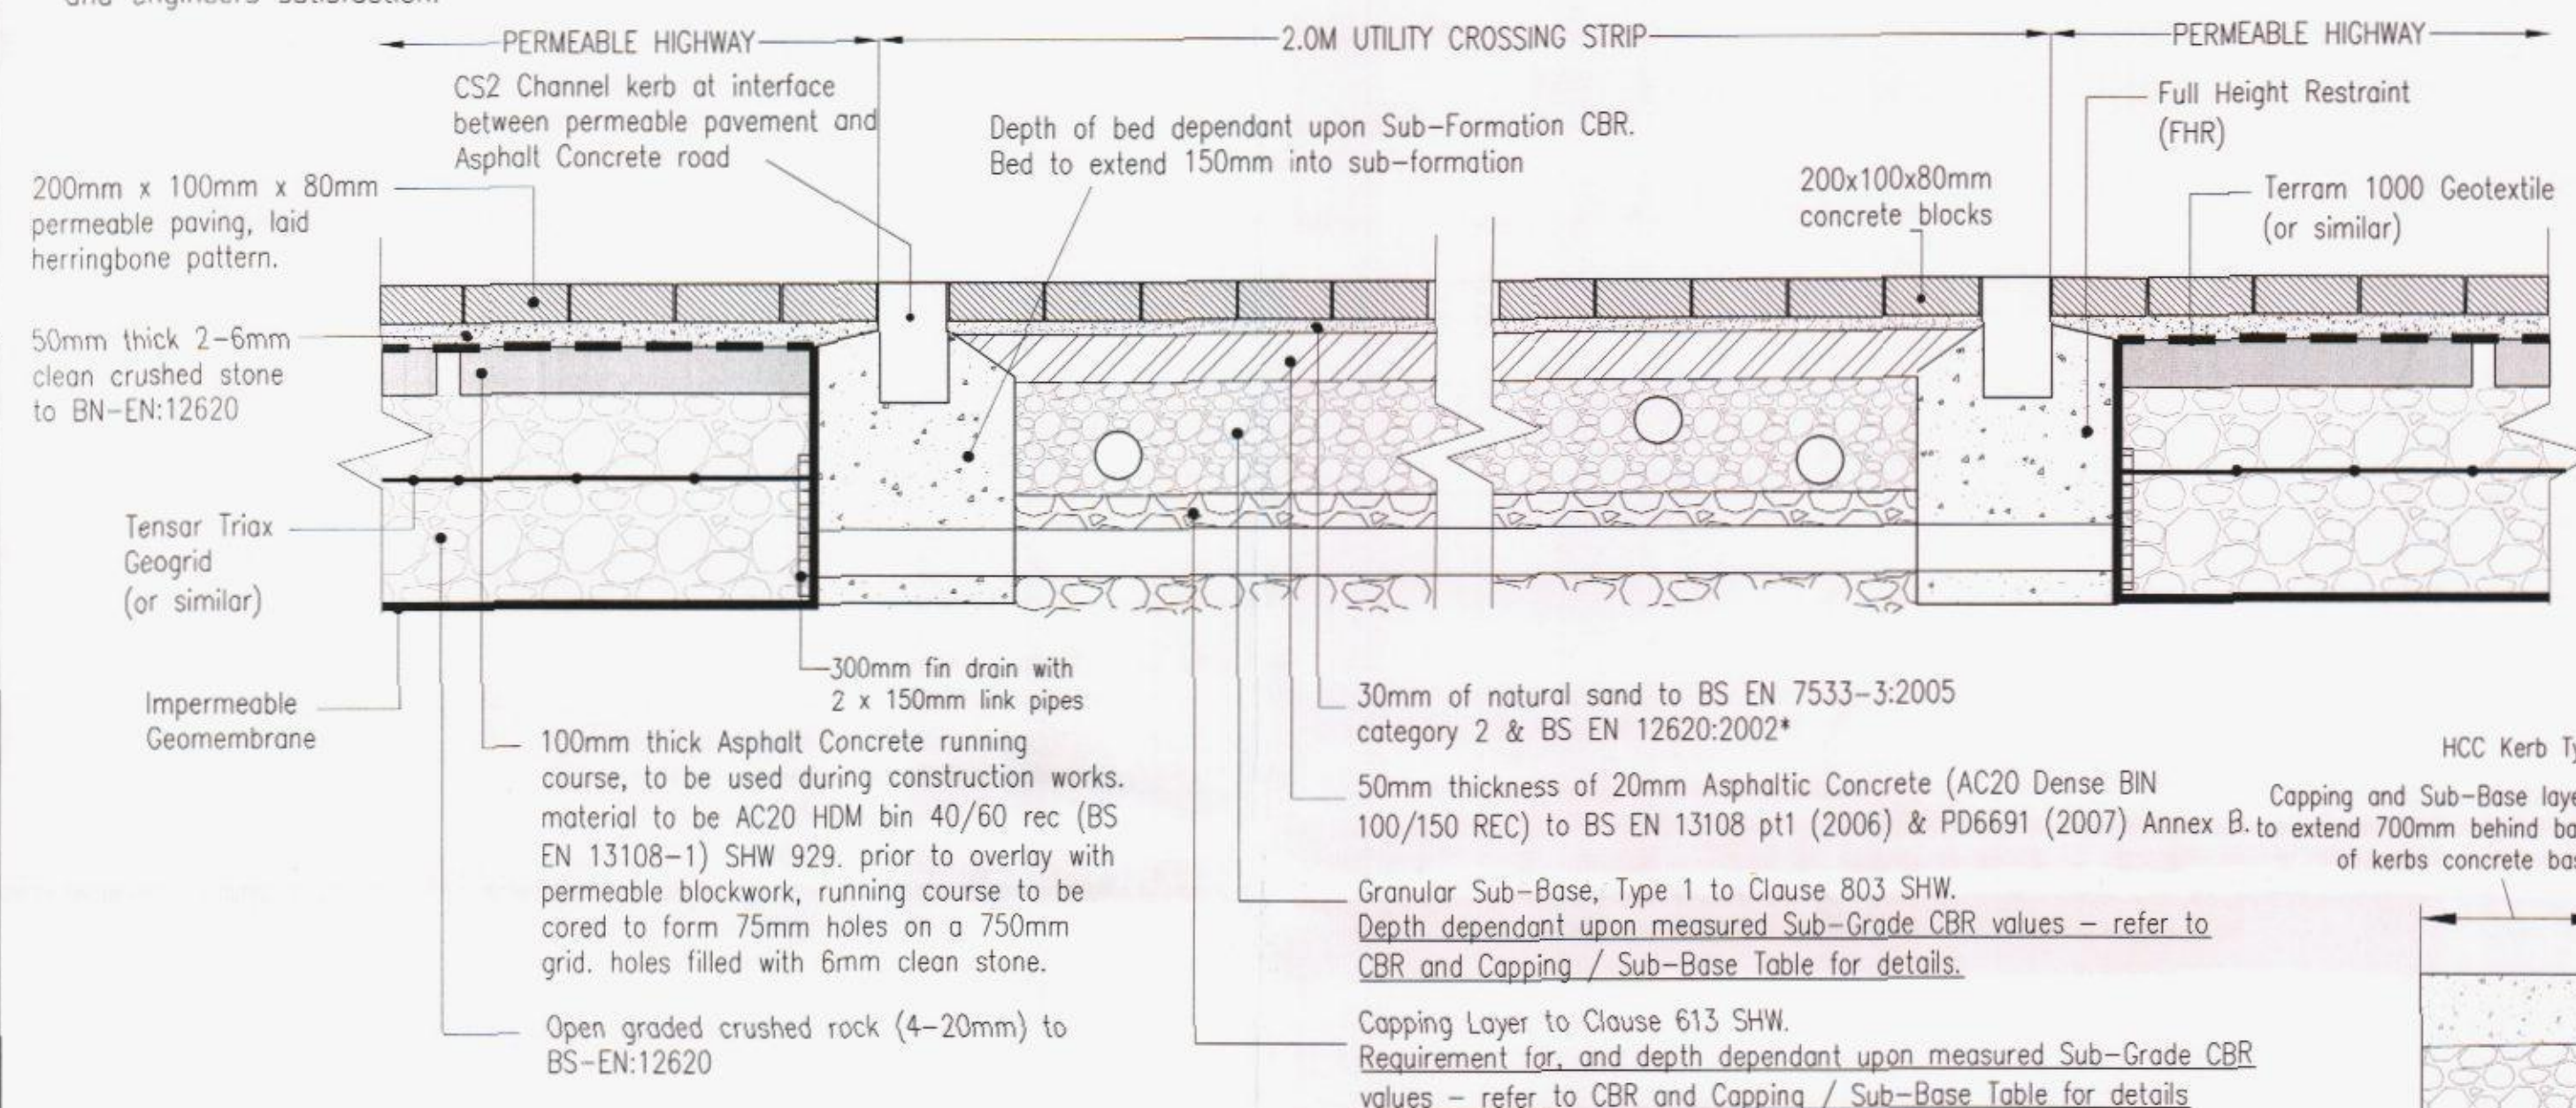


PERMEABLE PAVING ROAD & SERVICE MARGIN DETAIL
Not to scale

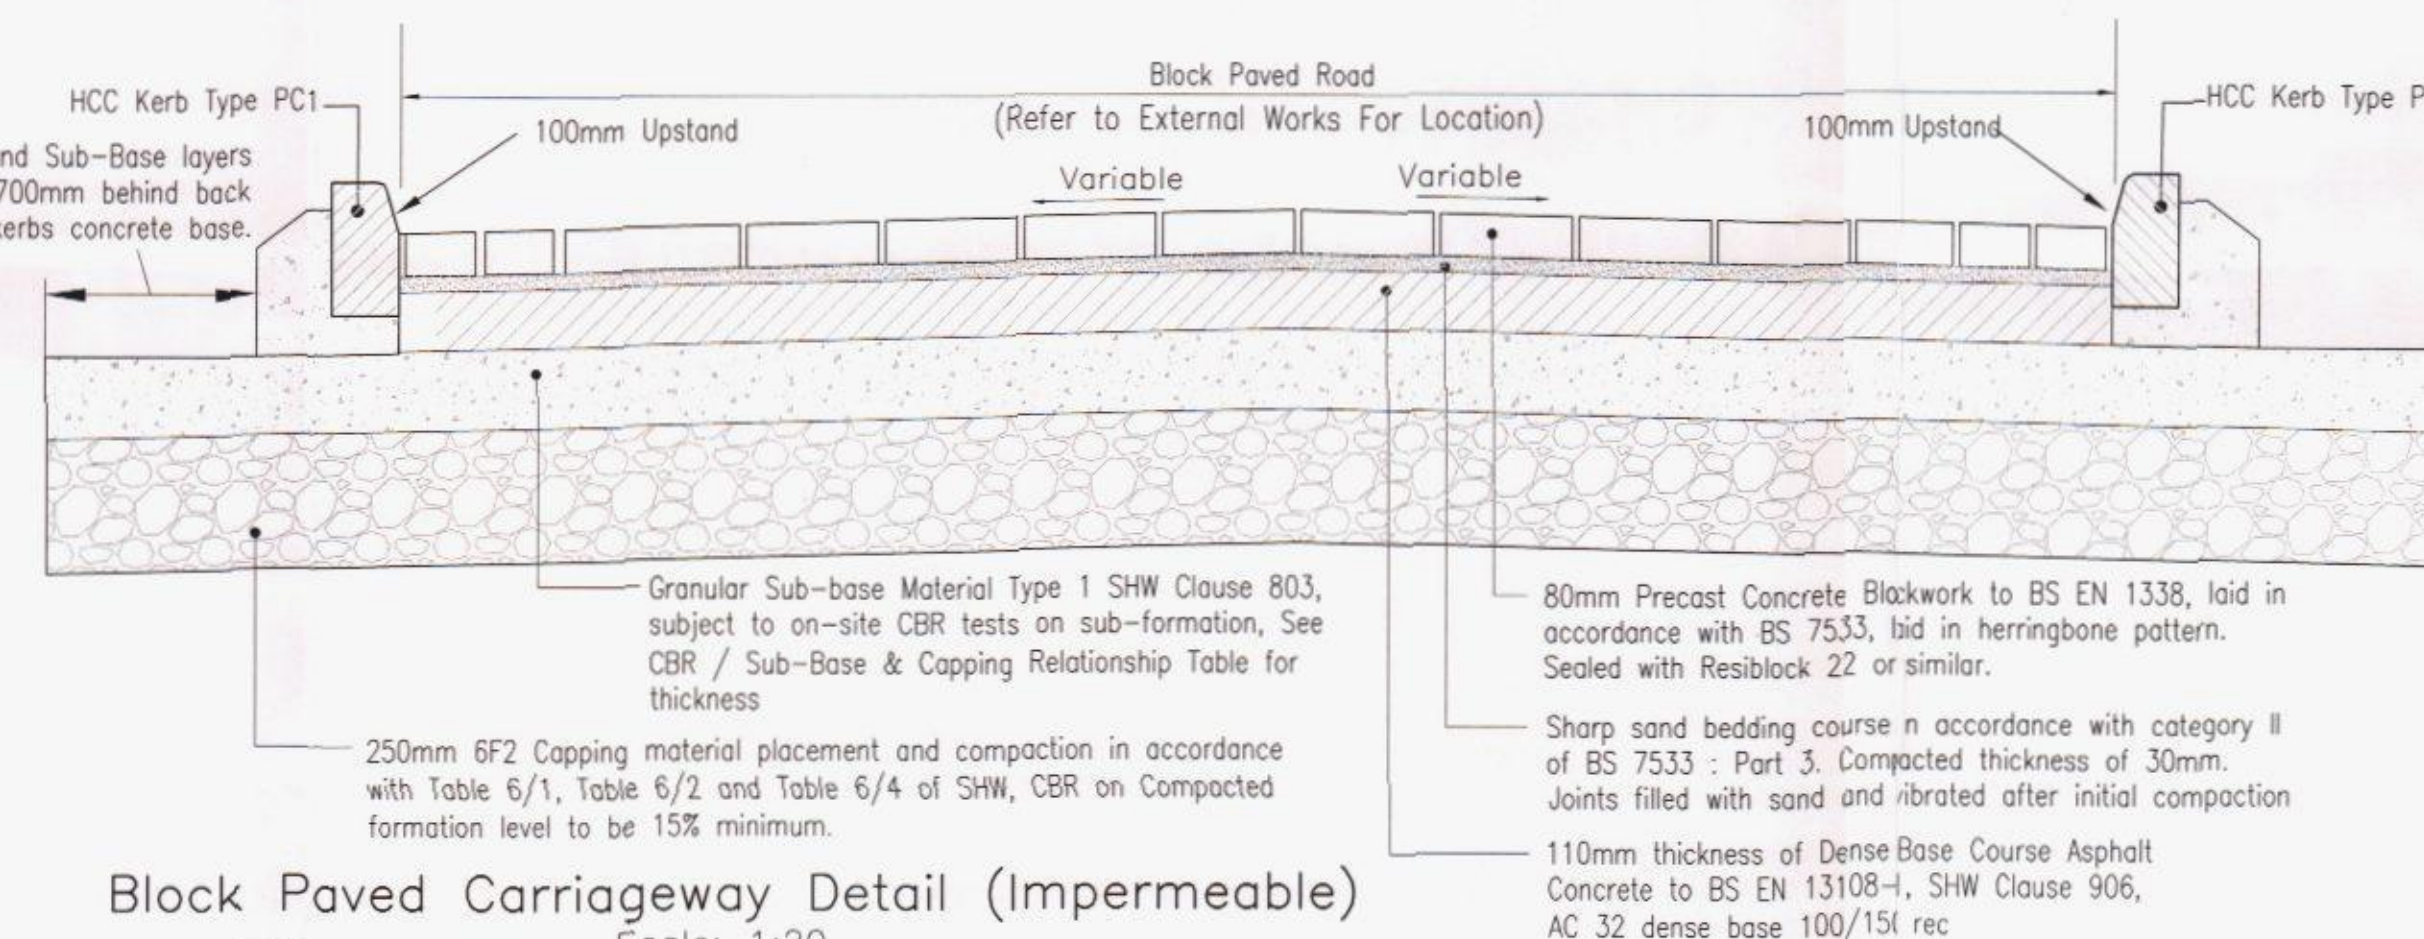

Block Paved Carriageway Detail (Impermeable)
Scale: 1:20


- NOTE:
- 1) In Areas where Fill is required, Suitable Excavated Material is to be used. Classification, Placement and Compaction in accordance with Table 6/1, Table 6/2 and Table 6/4 of SHW, as approved by Hampshire County Council. CBR on compacted formation level to be 15% minimum
 - 2) Block paving to be sealed with sand infill

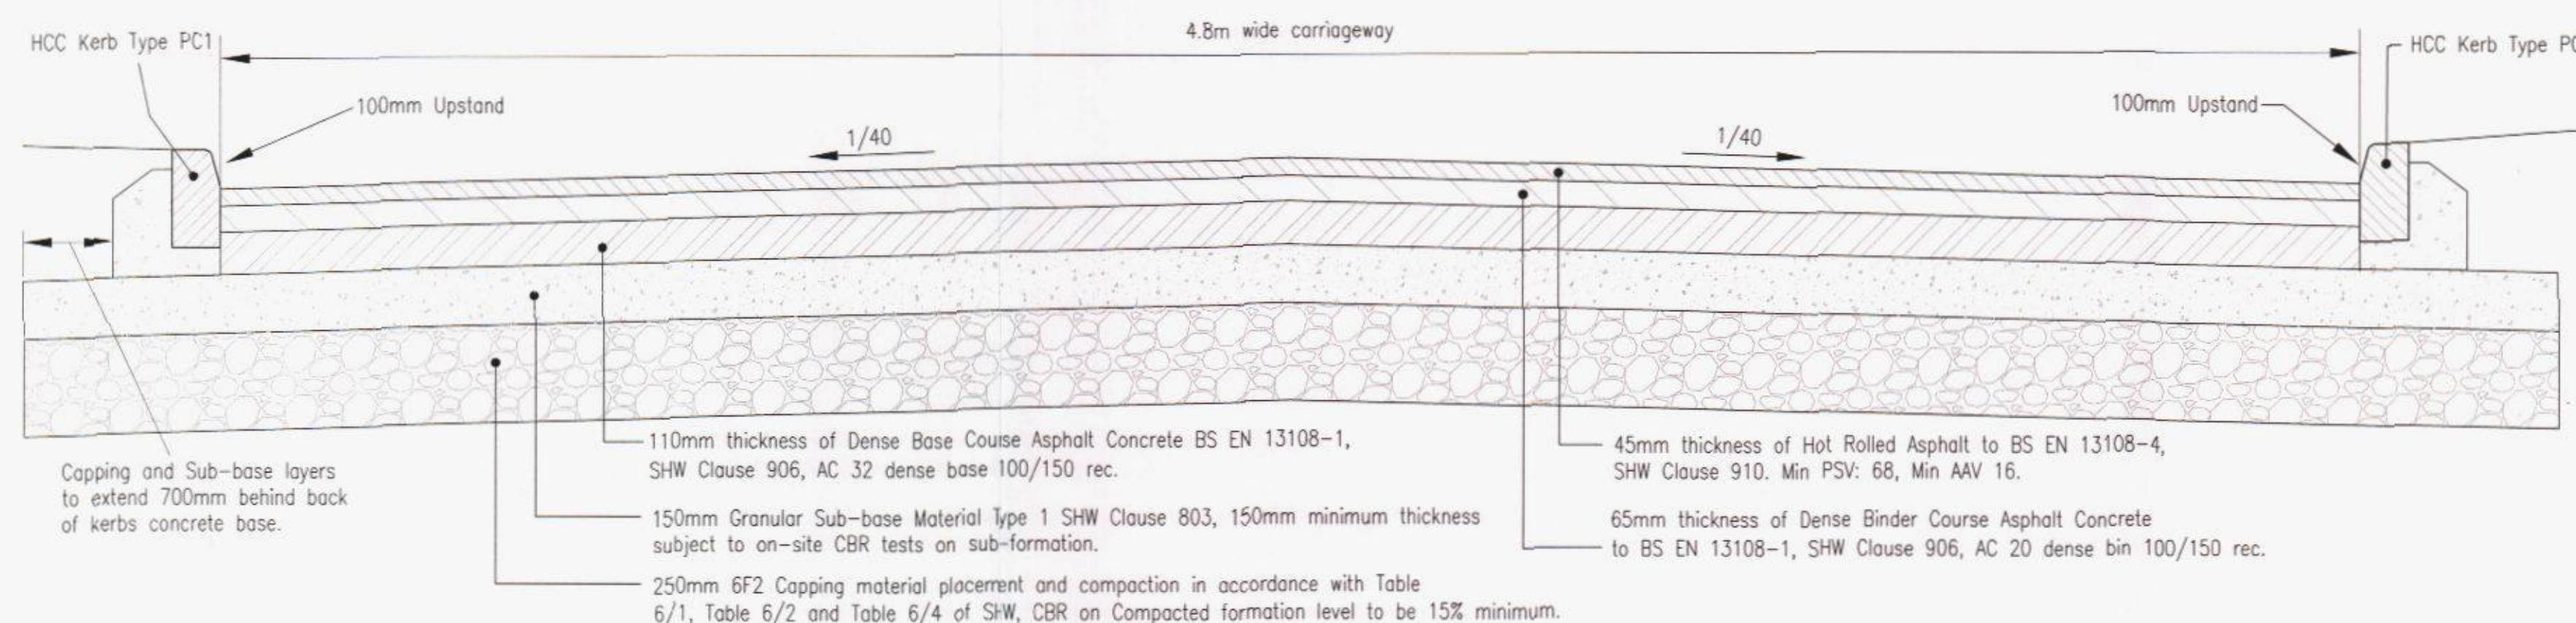

Typical Full Depth Flexible Carriageway Detail
Scale 1:20

NOTE: In areas where fill is required, suitable excavated material is to be used. Classification, Placement and compaction in accordance with Table 6/1, Table 6/2 and Table 6/4 of SHW, as approved by Hampshire County Council. CBR on Compacted formation level to be 15% minimum.

PERMEABLE BLOCK PAVED CONSTRUCTION DETAIL
Not to scale

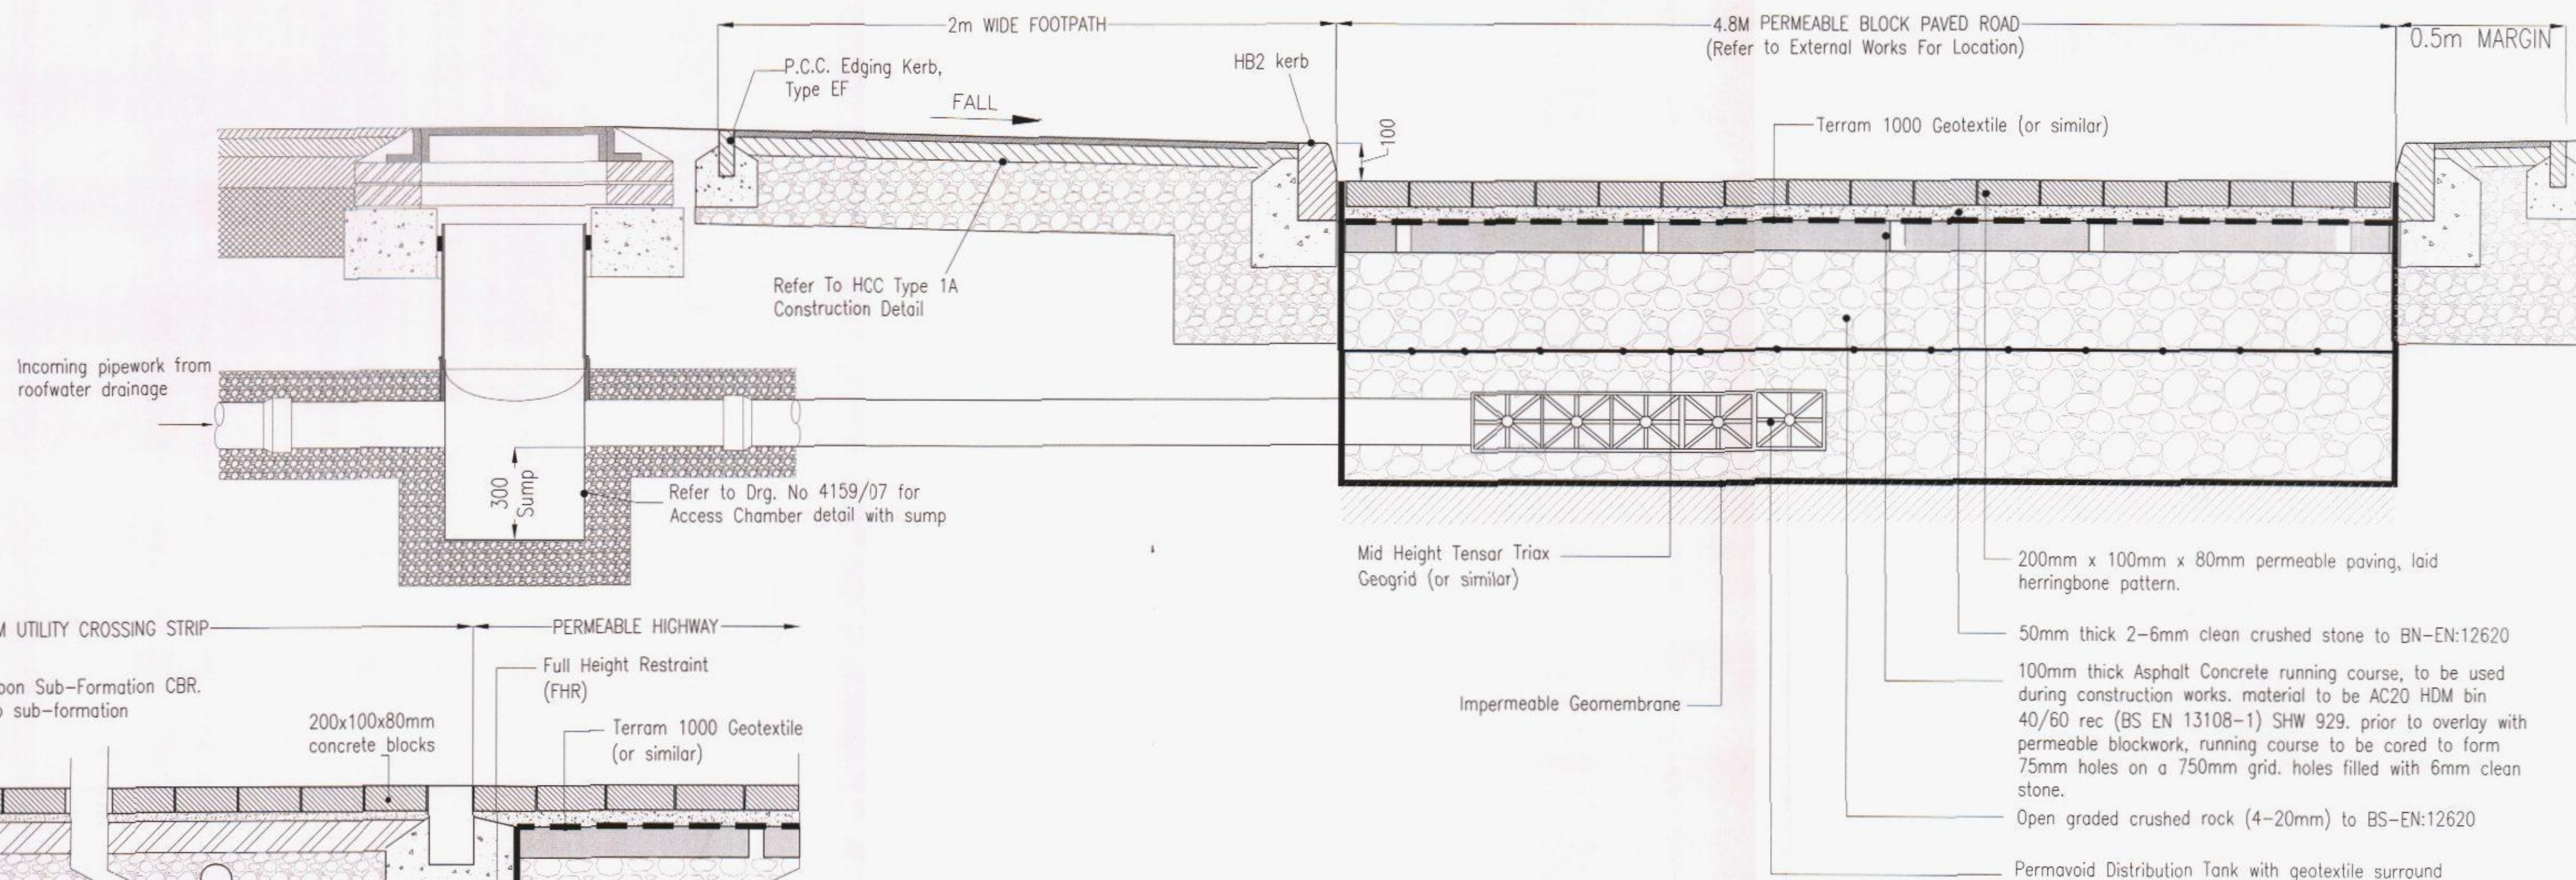


PERMEABLE PAVING DEPTH SCHEDULE

ROAD	MINIMUM PERMEABLE SUB-BASE DEPTH
1 CH 0-53	820mm
1 CH 75-172.5	940mm
1 CH 189-217.5	650mm
1 CH 234-275	730mm
2	730mm
2A	730mm
3	650mm
3A	650mm
4 CH 0-181	1050mm
4 CH 195-258.5	770mm
4A	1150mm
5	650mm

Block Paved Highway Macadam Access Road

125x255 Channel block laid flush to BS 7263 Part 1:2001 Type CS1

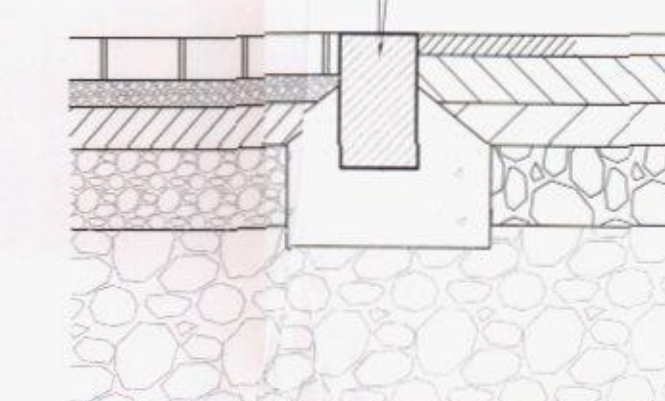

Macadam to Block Paved Surface
Scale: NTS

B	MR	25.09.14	Sheet 2 added. Construction issue
A	MR	02.09.14	Permeable paving depth schedule amended to latest drainage strategy

Copyright

CEC

YORK HOUSE
EDISON PARK
DORCAN WAY
SWINDON
WILTSHIRE
SN3 3RB
Tel : 01793 619965
Fax : 01793 619967

Web Site : www.ColeEasdon.com
E-mail : cec@ColeEasdon.com

Client
Bellway Homes (Wessex)

Job Title
**Halyards
Hayling Island
Hampshire**

HAVANT BOROUGH COUNCIL
03 OCT 2014
RECEIVED

Drawing Title
**Highway Construction Details
Sheet 1 of 2**

Designed by: **RMB** Drawn by: **NP** Checked by: **RB**

Date: **June 2014** Scale: **NTS @ A1**

Dwg No: **4159/05/01** Rev: **B**