
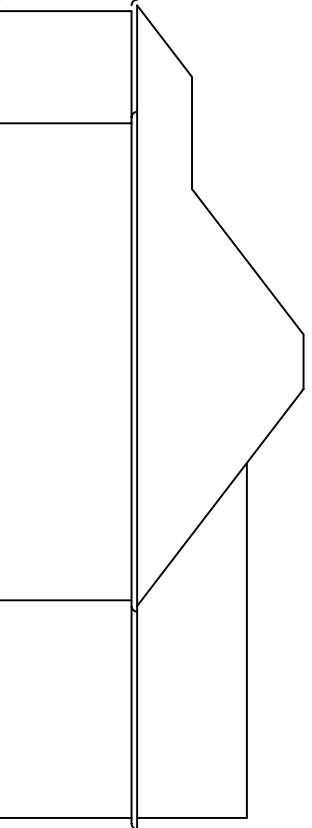
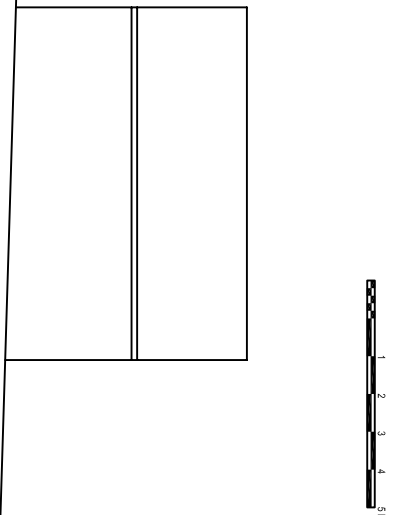
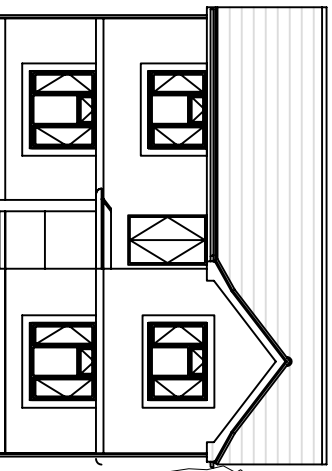


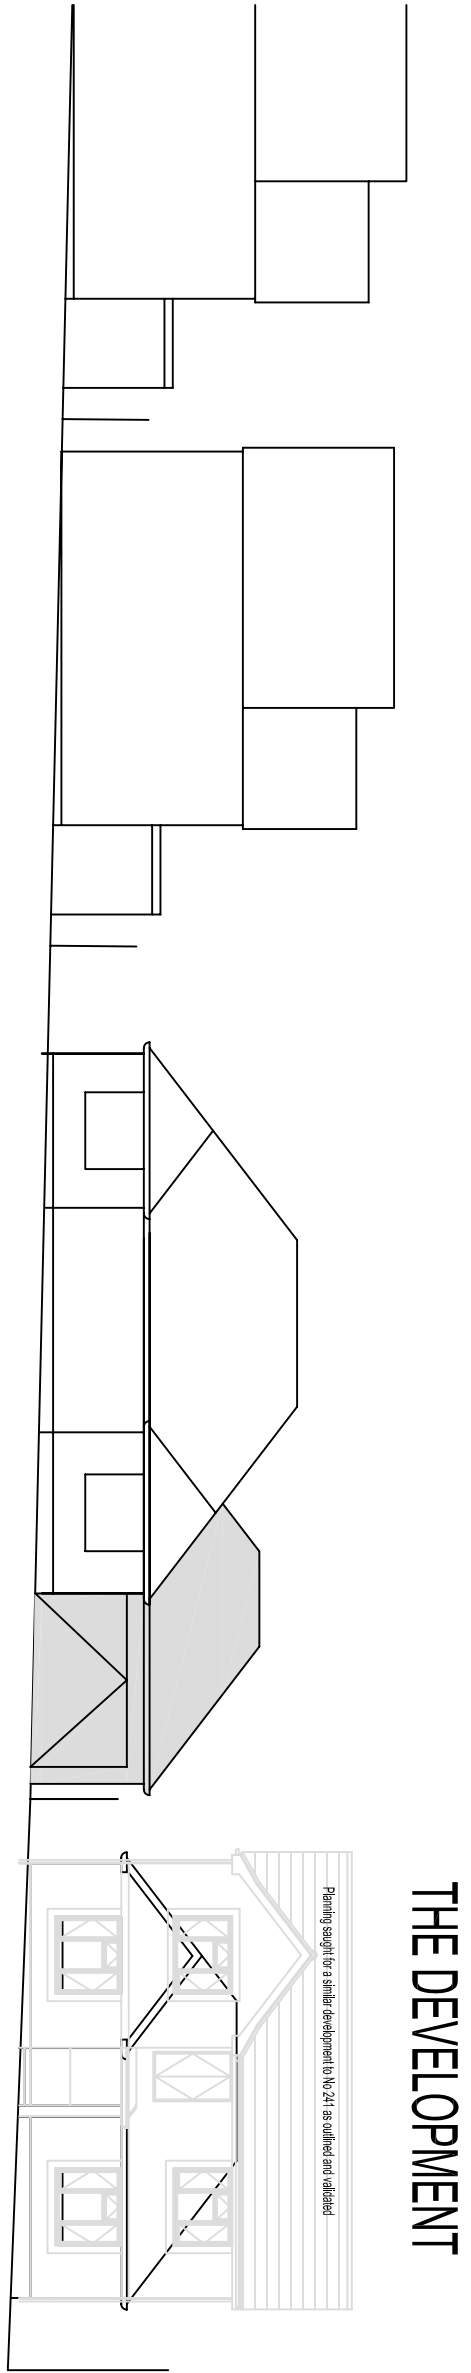

STREET VIEW





239

241

243

243 Hart Plain Ave

Hart Plain Ave

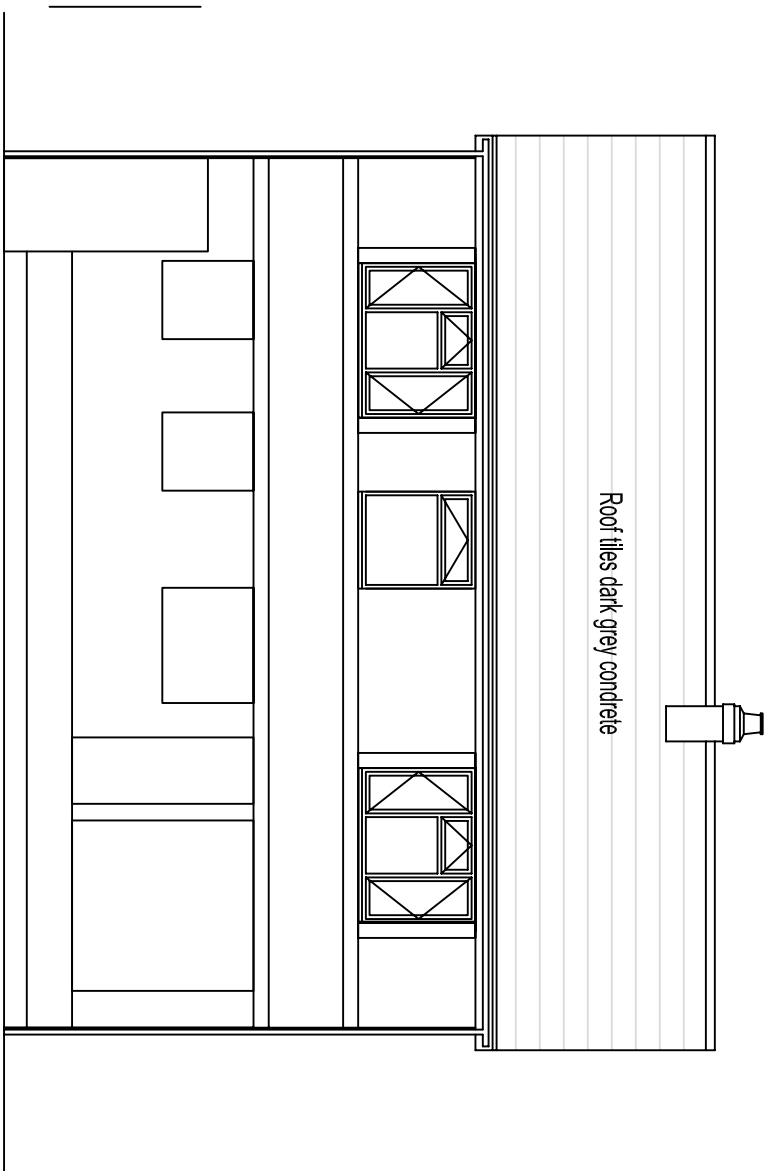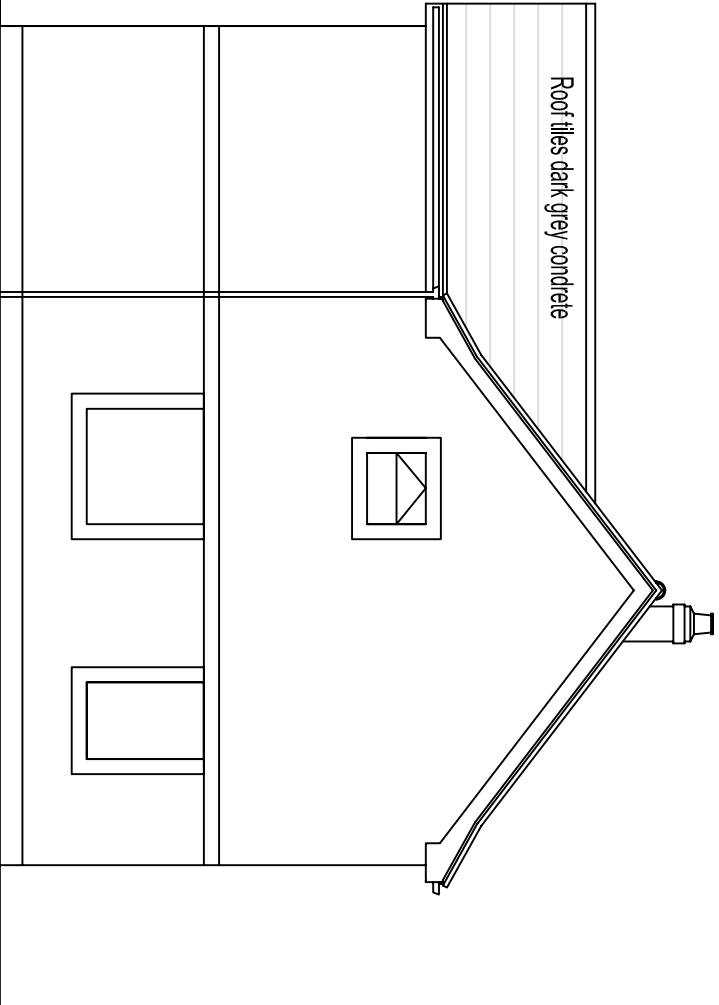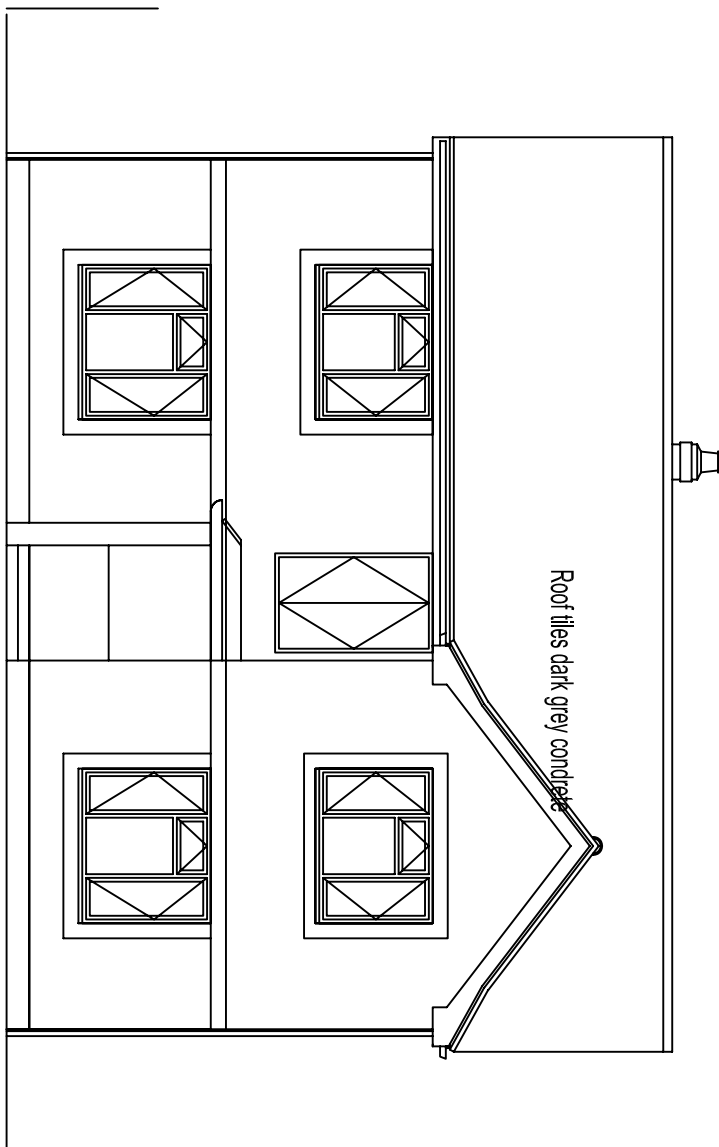
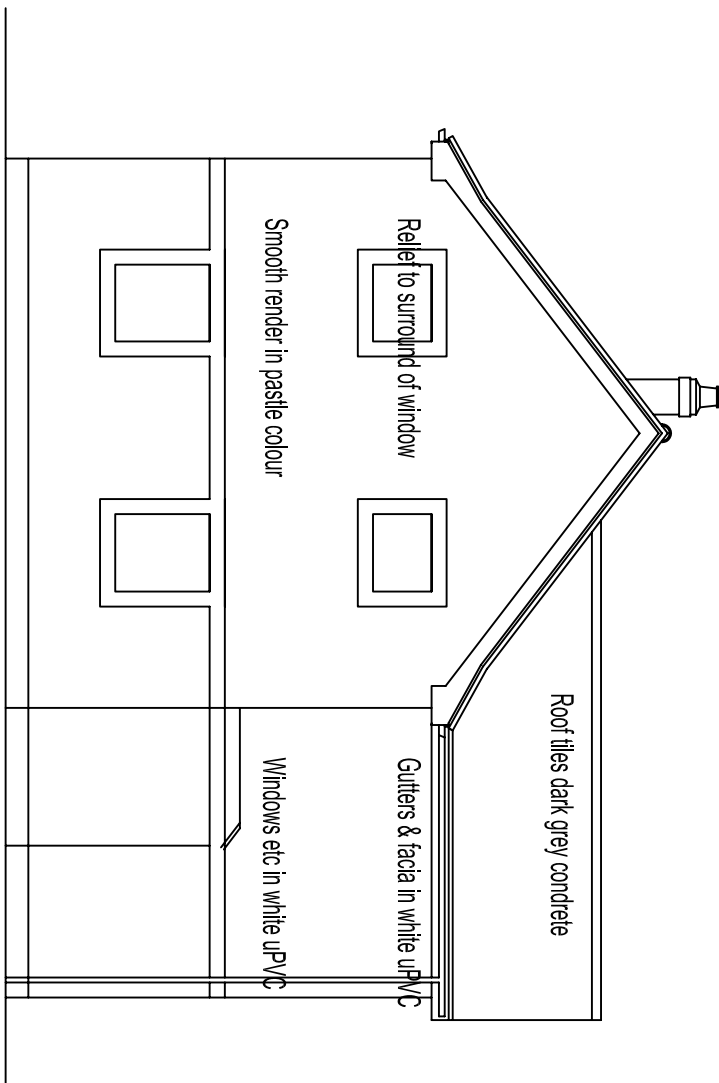


PROPOSED SIDE VIEW FROM 239

FRONT VIEW

PROPOSED SIDE 243

REAR VIEW

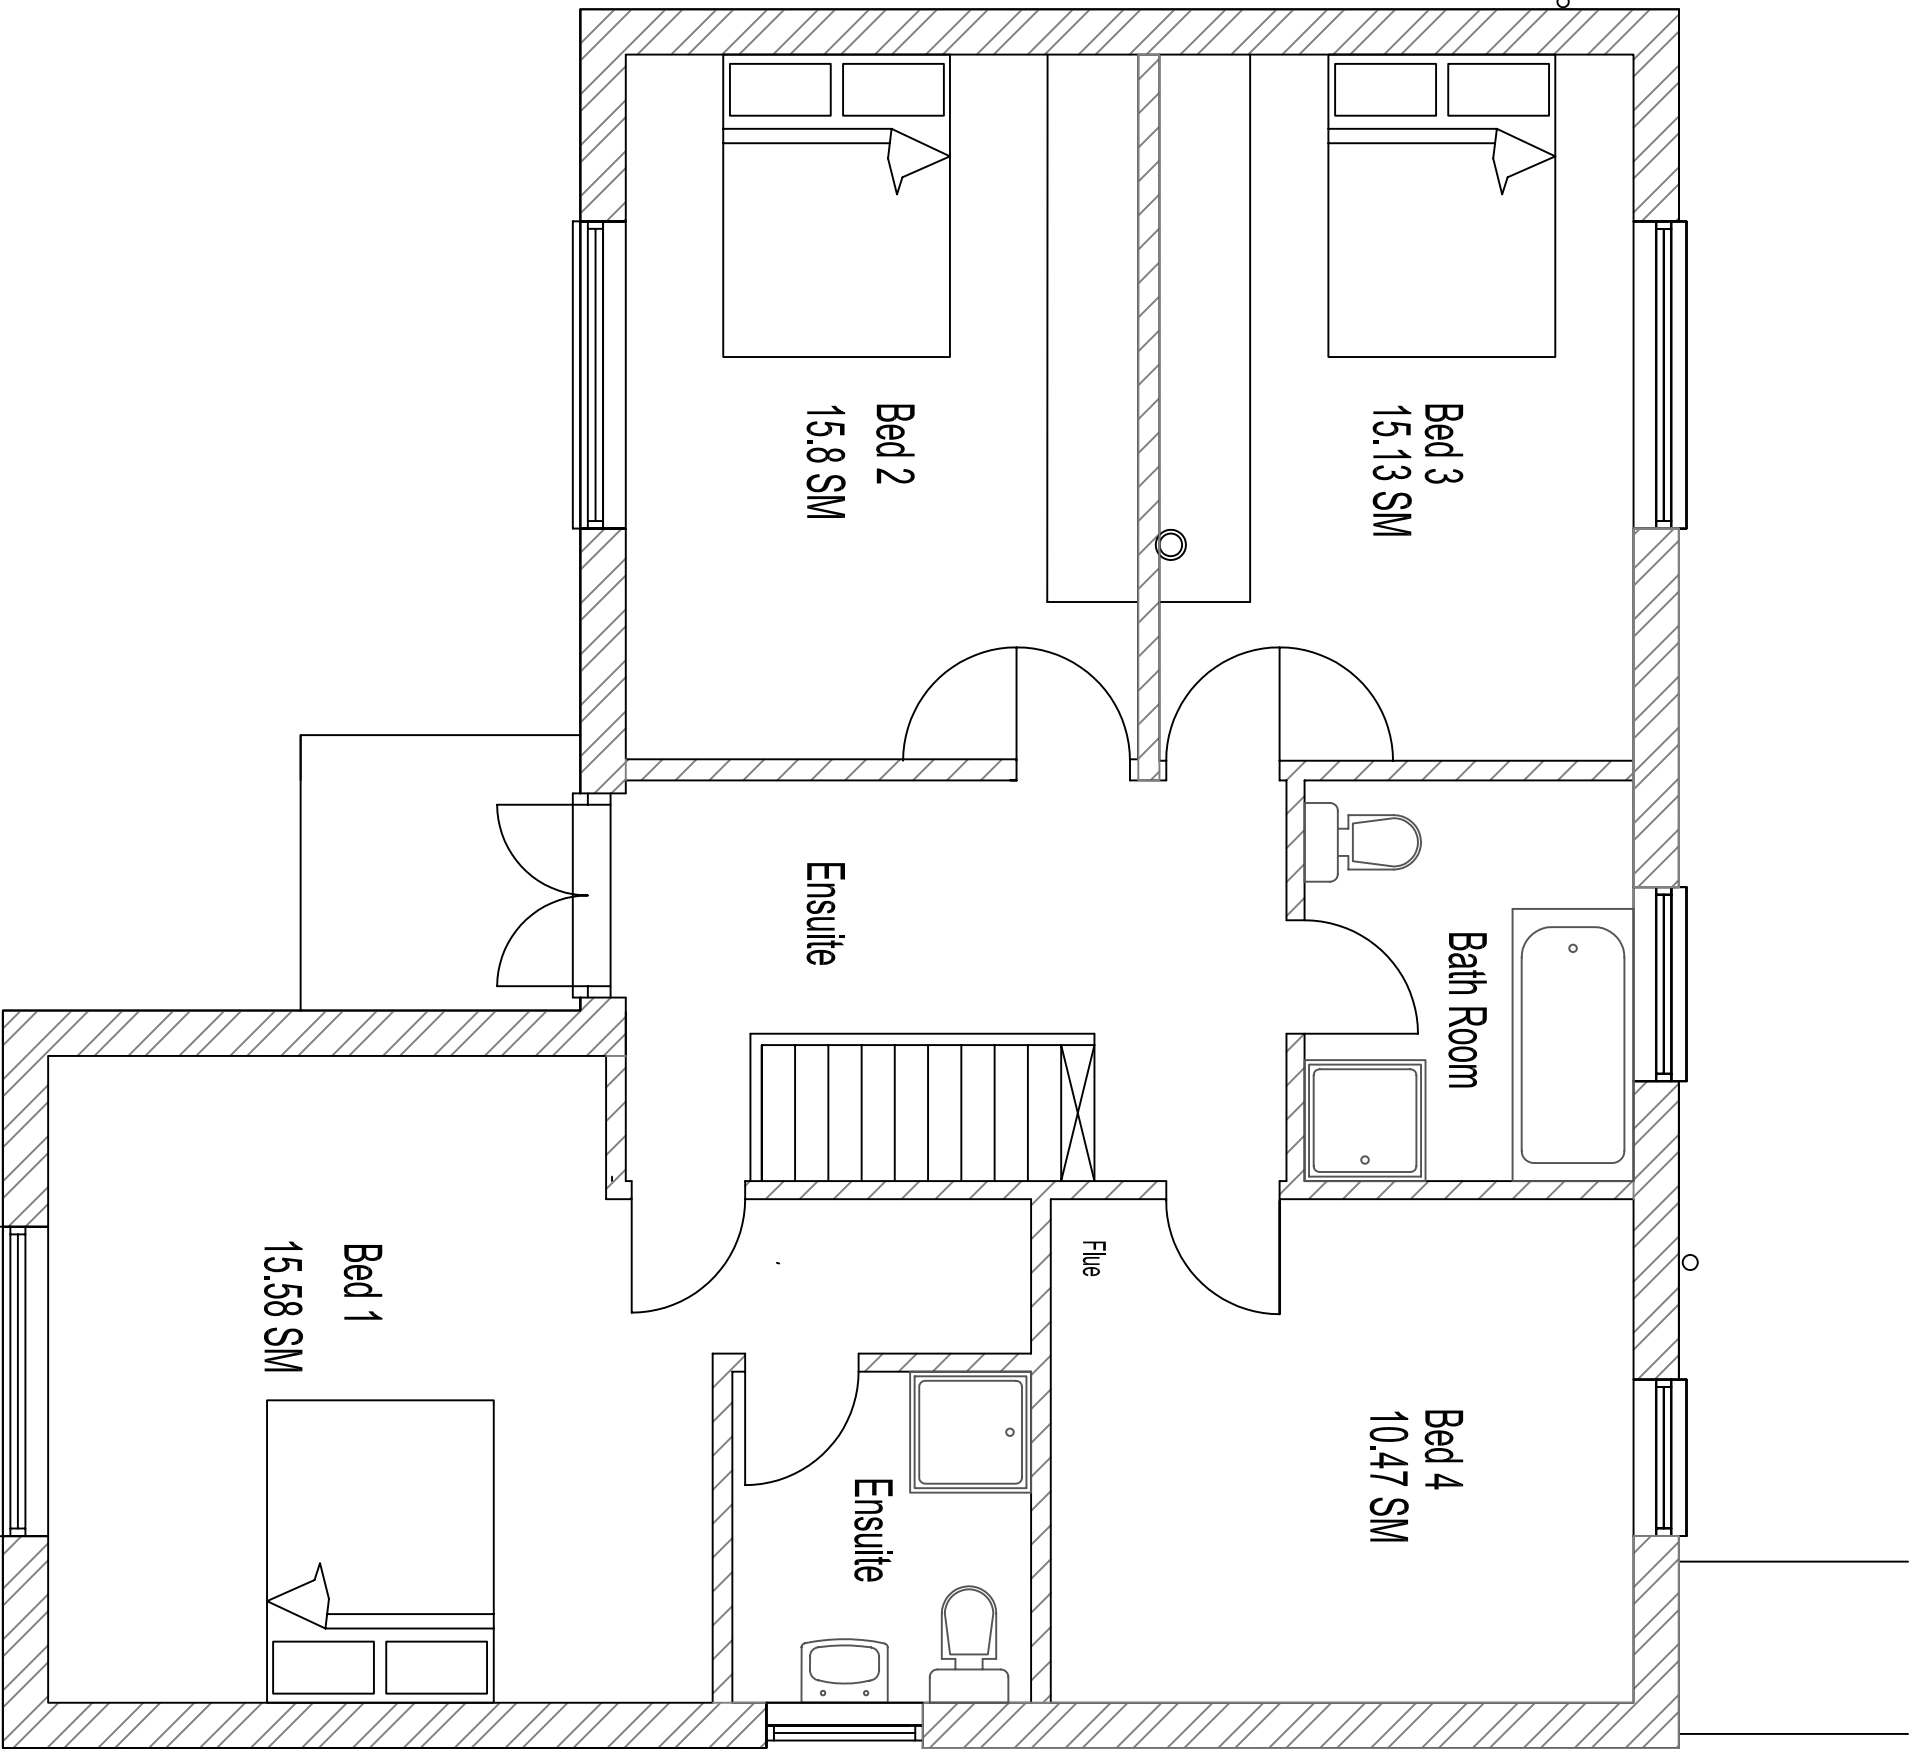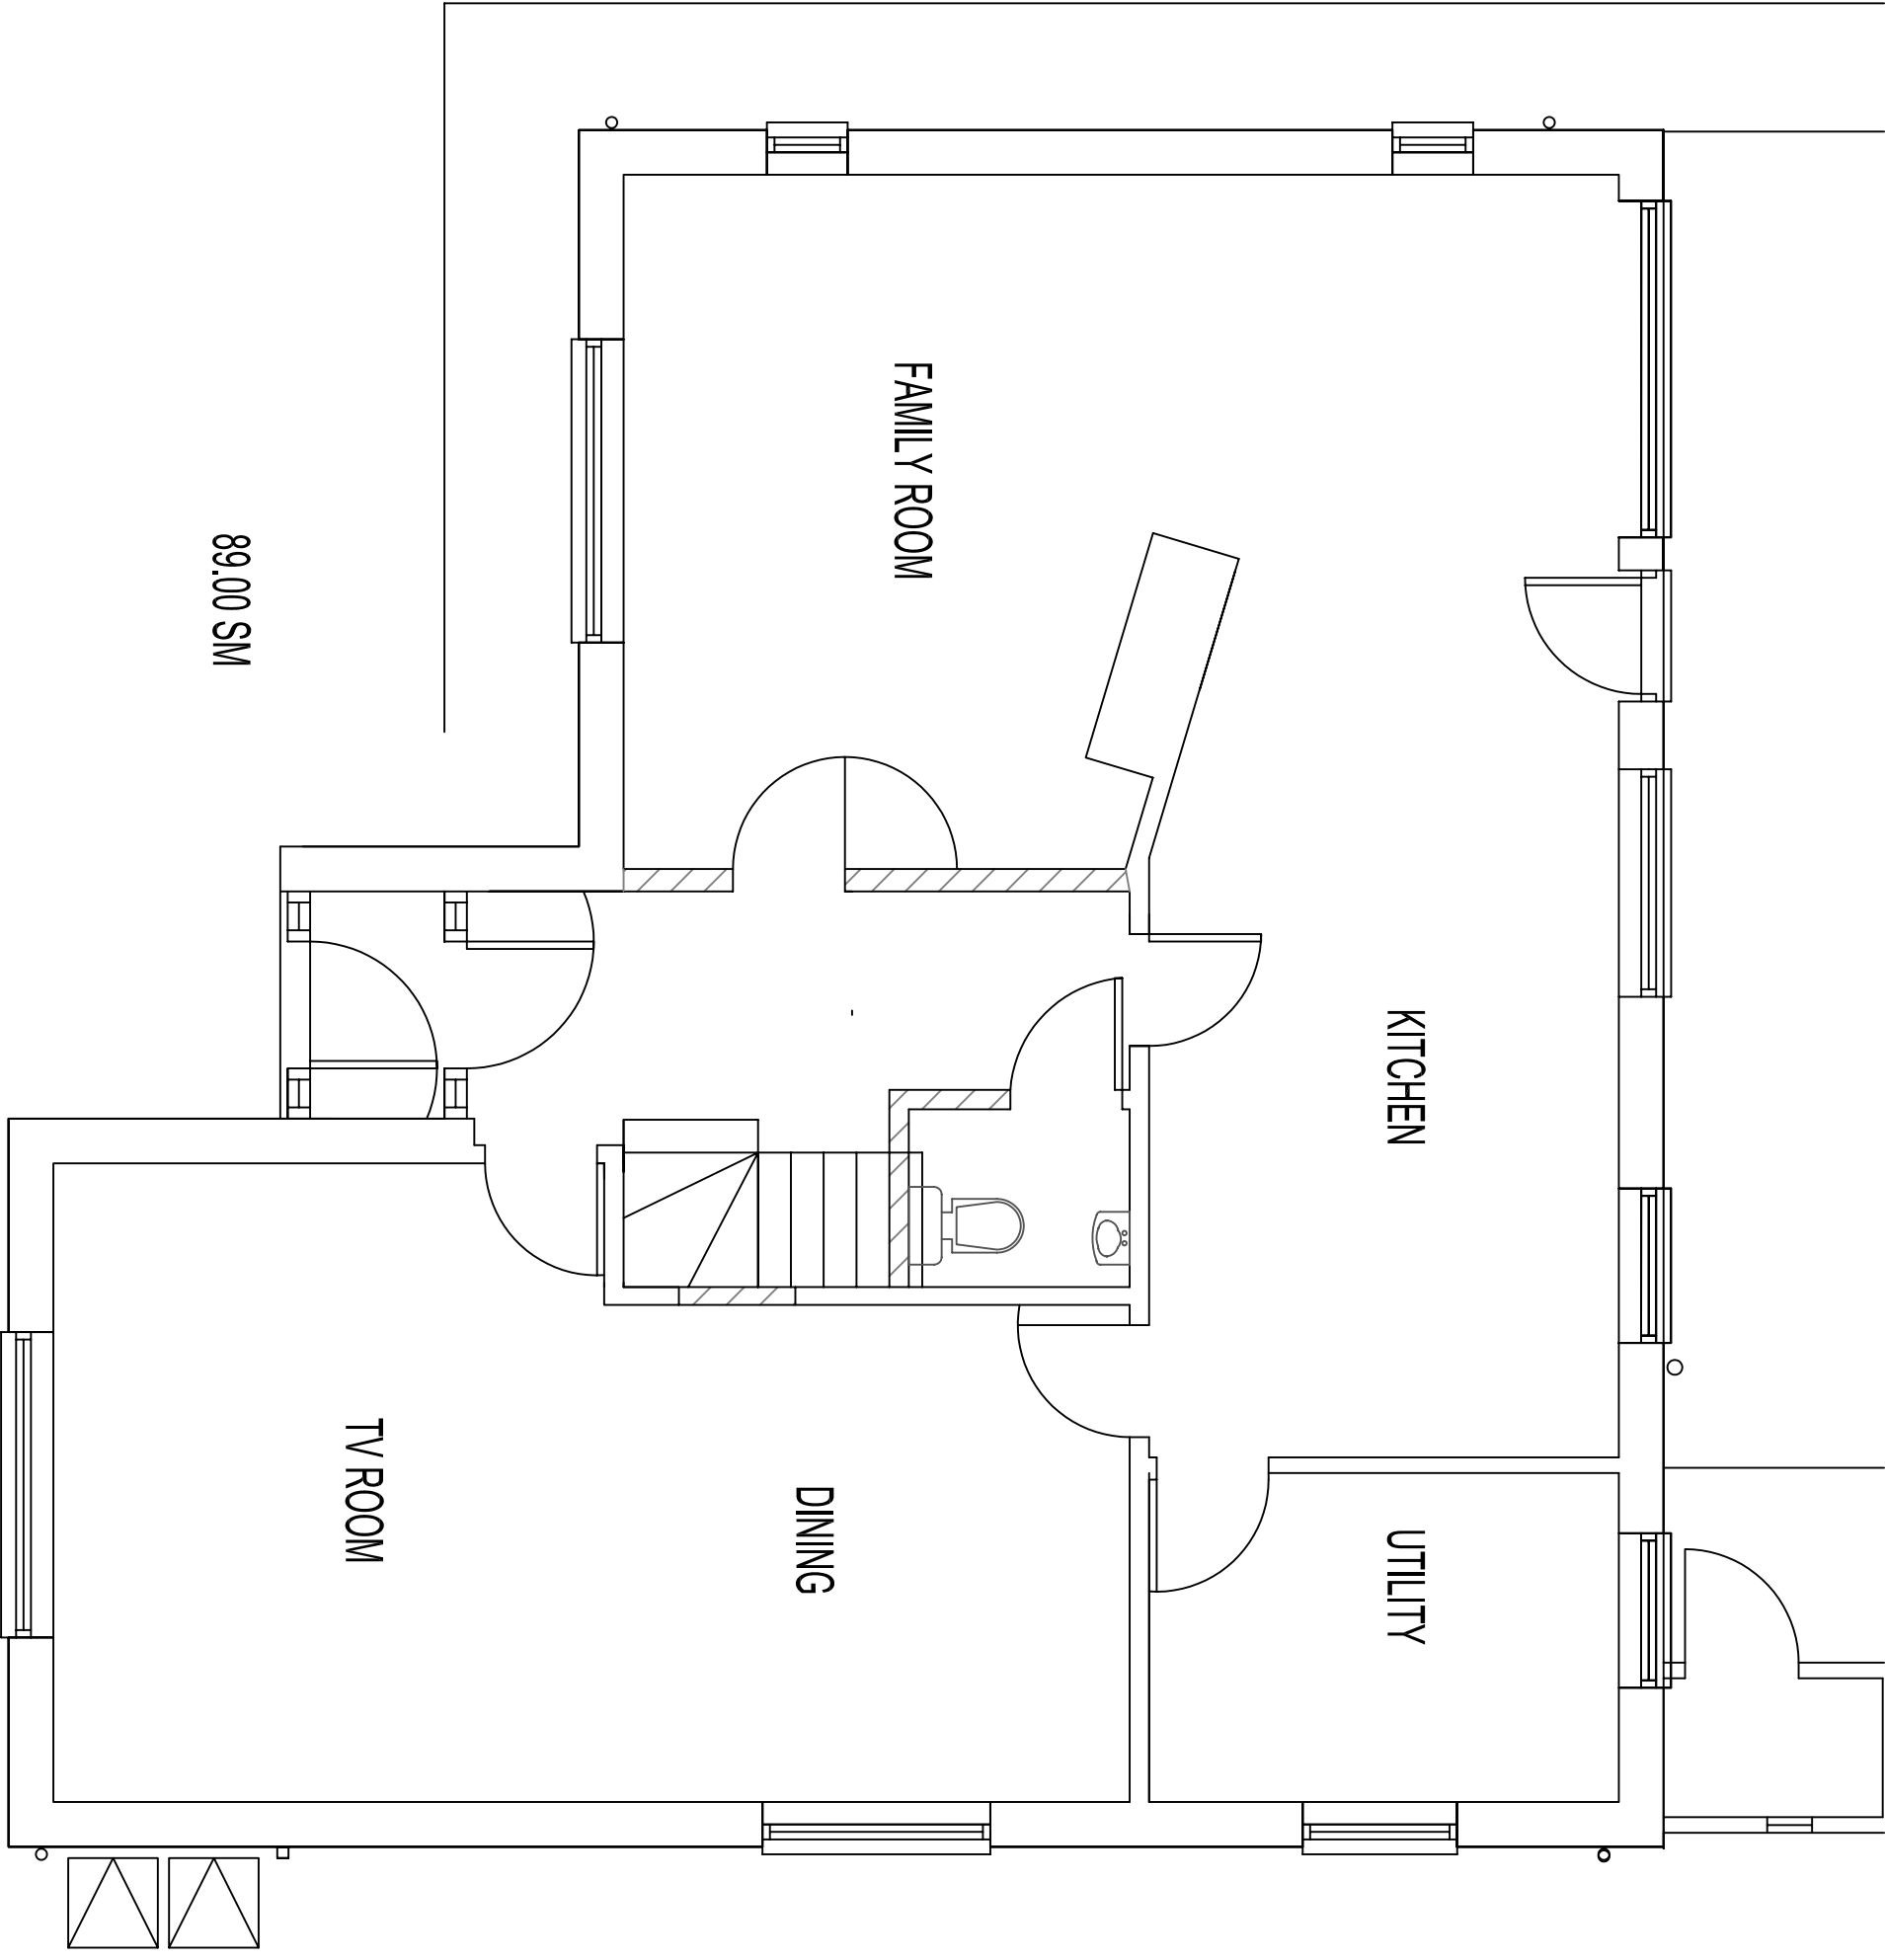

GROUND FLOOR - 1/50

PROPOSED FLOOR

Date	Revisions

(C) copyright
Materials of construction to match existing

Drawing Title	
PROPOSED VIEWS & PLANS	
Job Title	
243 LONDON ROAD Waterloo, PO8 8DD	
Client	
T&CP Act	
Scale	
1/200, 1/100 & 1/50	
Date	Drawn by
13-Aug-14	CTL
Dwg No.	Rev
11/01-1/05	K