


FRONT ADDITION AND GARAGE CONVERSION
32, SALTMARSH LANE, HAYLING IS. HANTS
FOR MR & MRS D O'NEILL

HAVANT BOROUGH
COUNCIL
17 JUL 2014
RECEIVED



PROPOSED ELEVATIONS

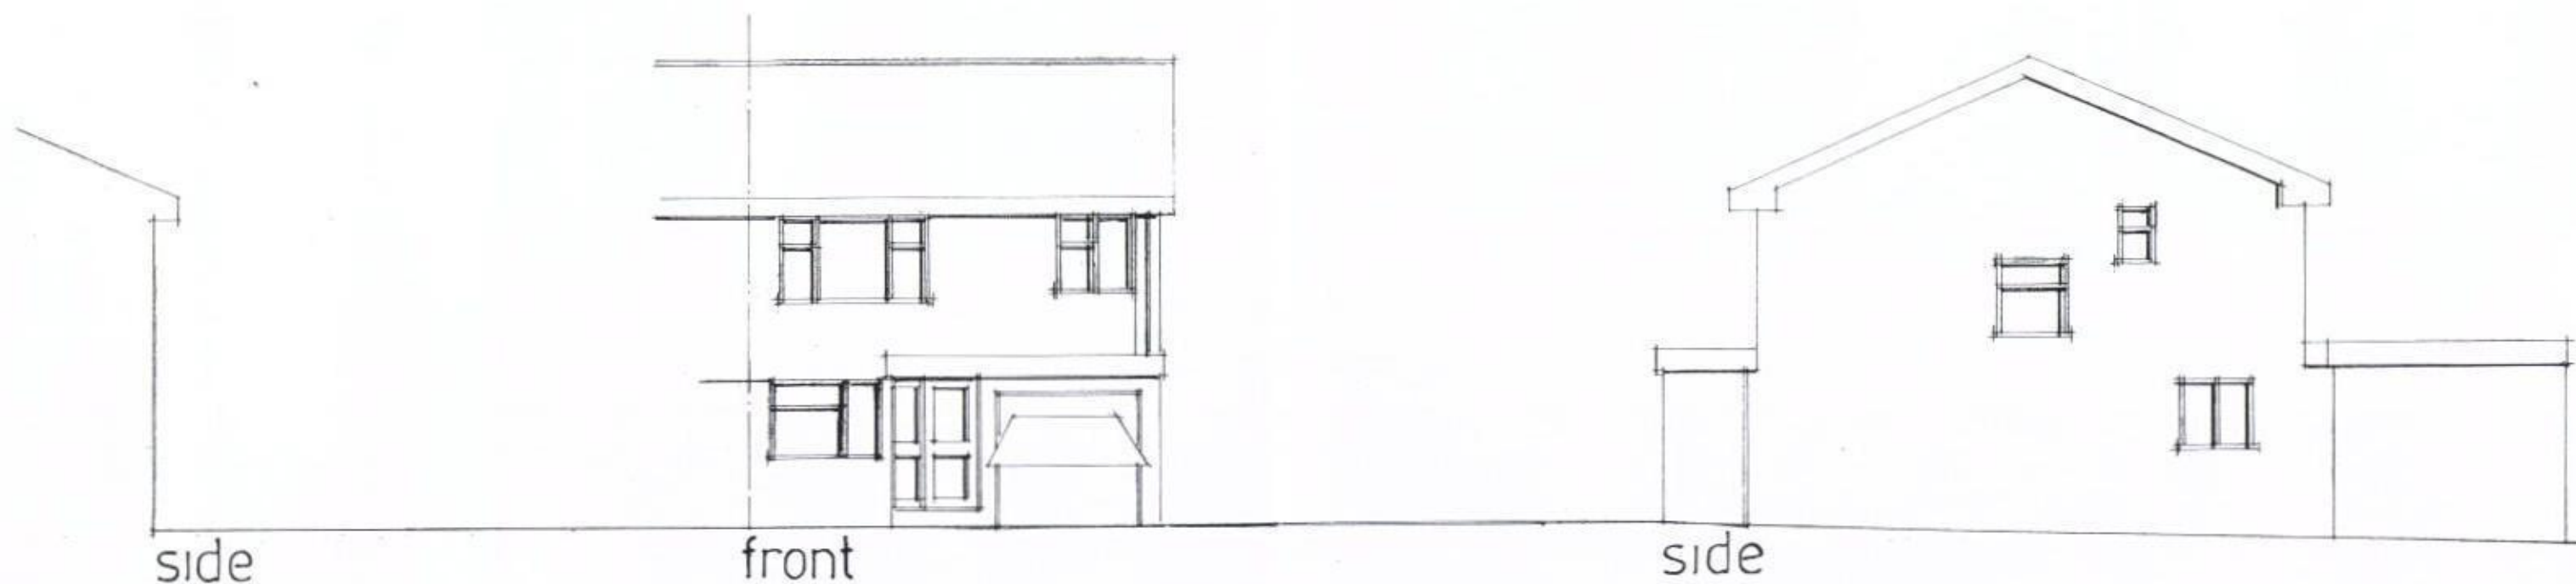

EXISTING ELEVATIONS

date july 14
scale 1:100

PETER J. WALKER MRICS
CHARTERED SURVEYOR
182 SEAFRONT, HAYLING ISLAND, HANTS
PO11 9 AN