


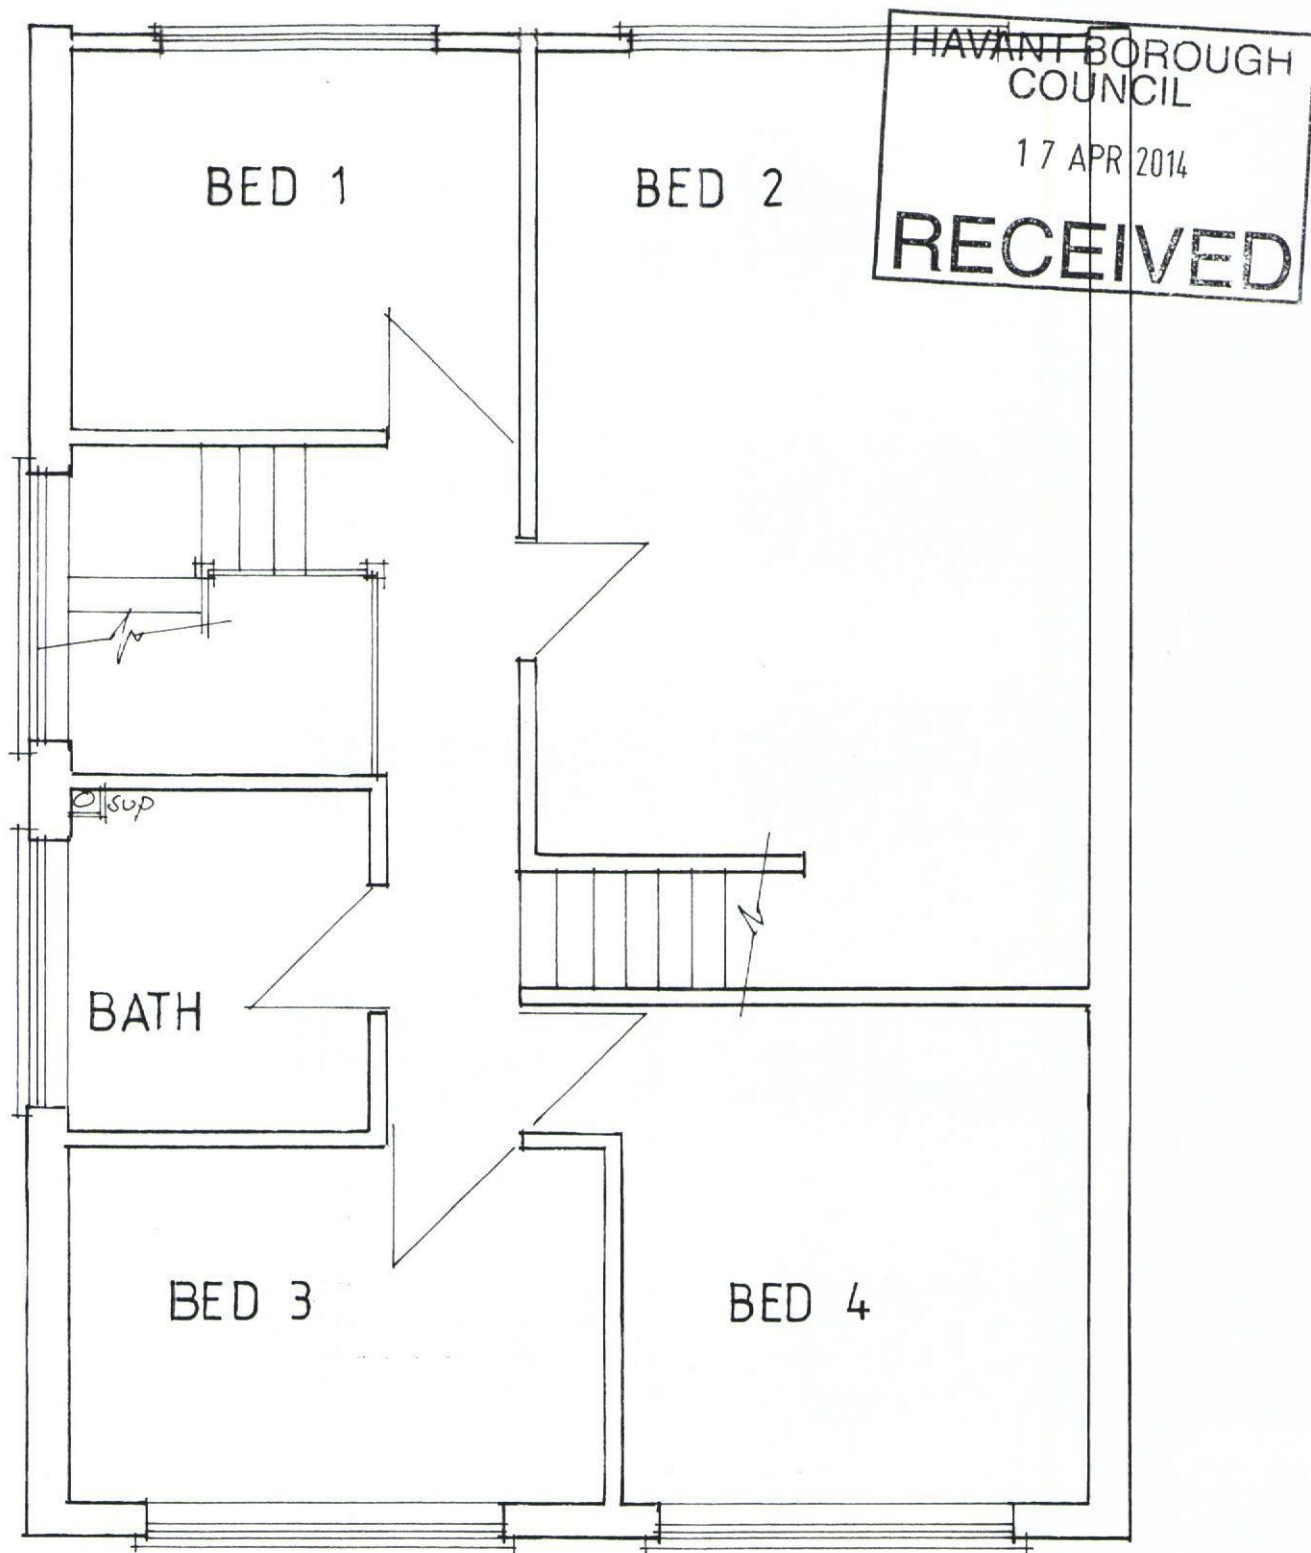

EXISTING FIRST FLOOR scale 1:50

179, PARK AVENUE , PURBROOK

DRAWING NO AD1/2