




PROPOSED REAR CONSERVATORY
203, HAVANT ROAD, HAYLING ISLAND, HANTS
FOR MR C. CAIRNS.

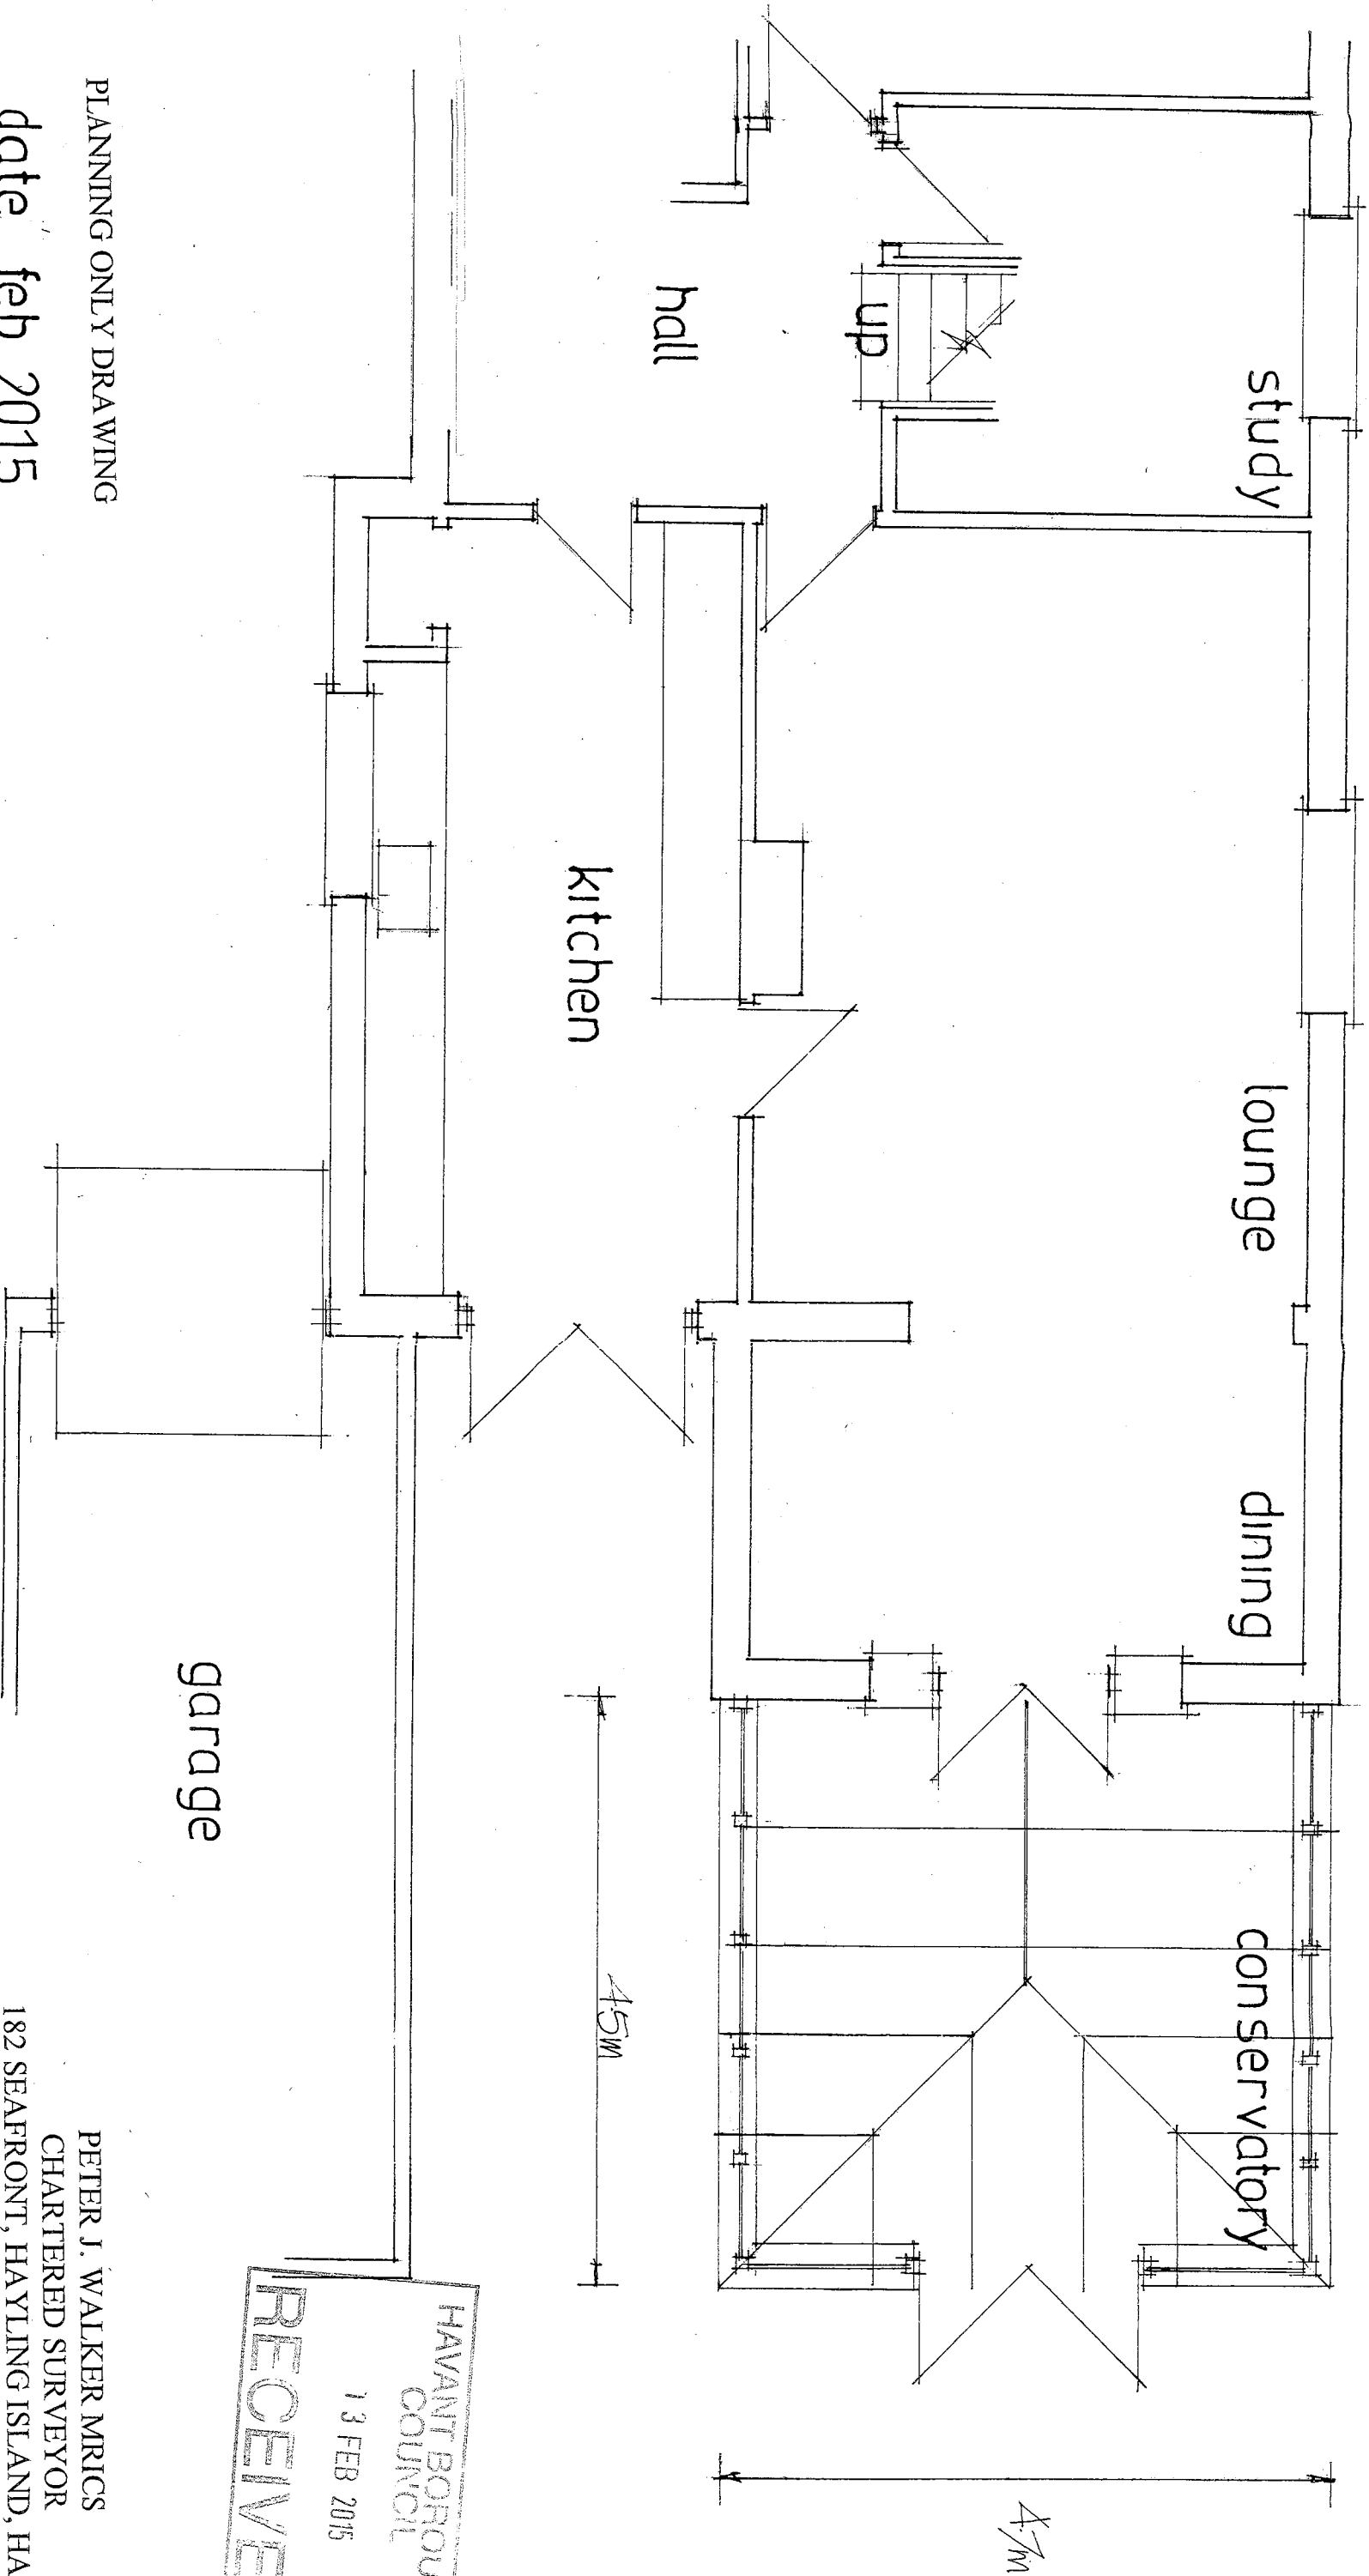

HAVANT BOROUGH
COUNCIL
13 FEB 2015
RECEIVED

PLANNING ONLY DRAWING
date feb 2015
scale 1:50
PROPOSED GROUND FLOOR
PETER J. WALKER MRICS
CHARTERED SURVEYOR
182 SEAFRONT, HAYLING ISLAND, HANTS
PO11 9 AN
TEL: 02392467571