
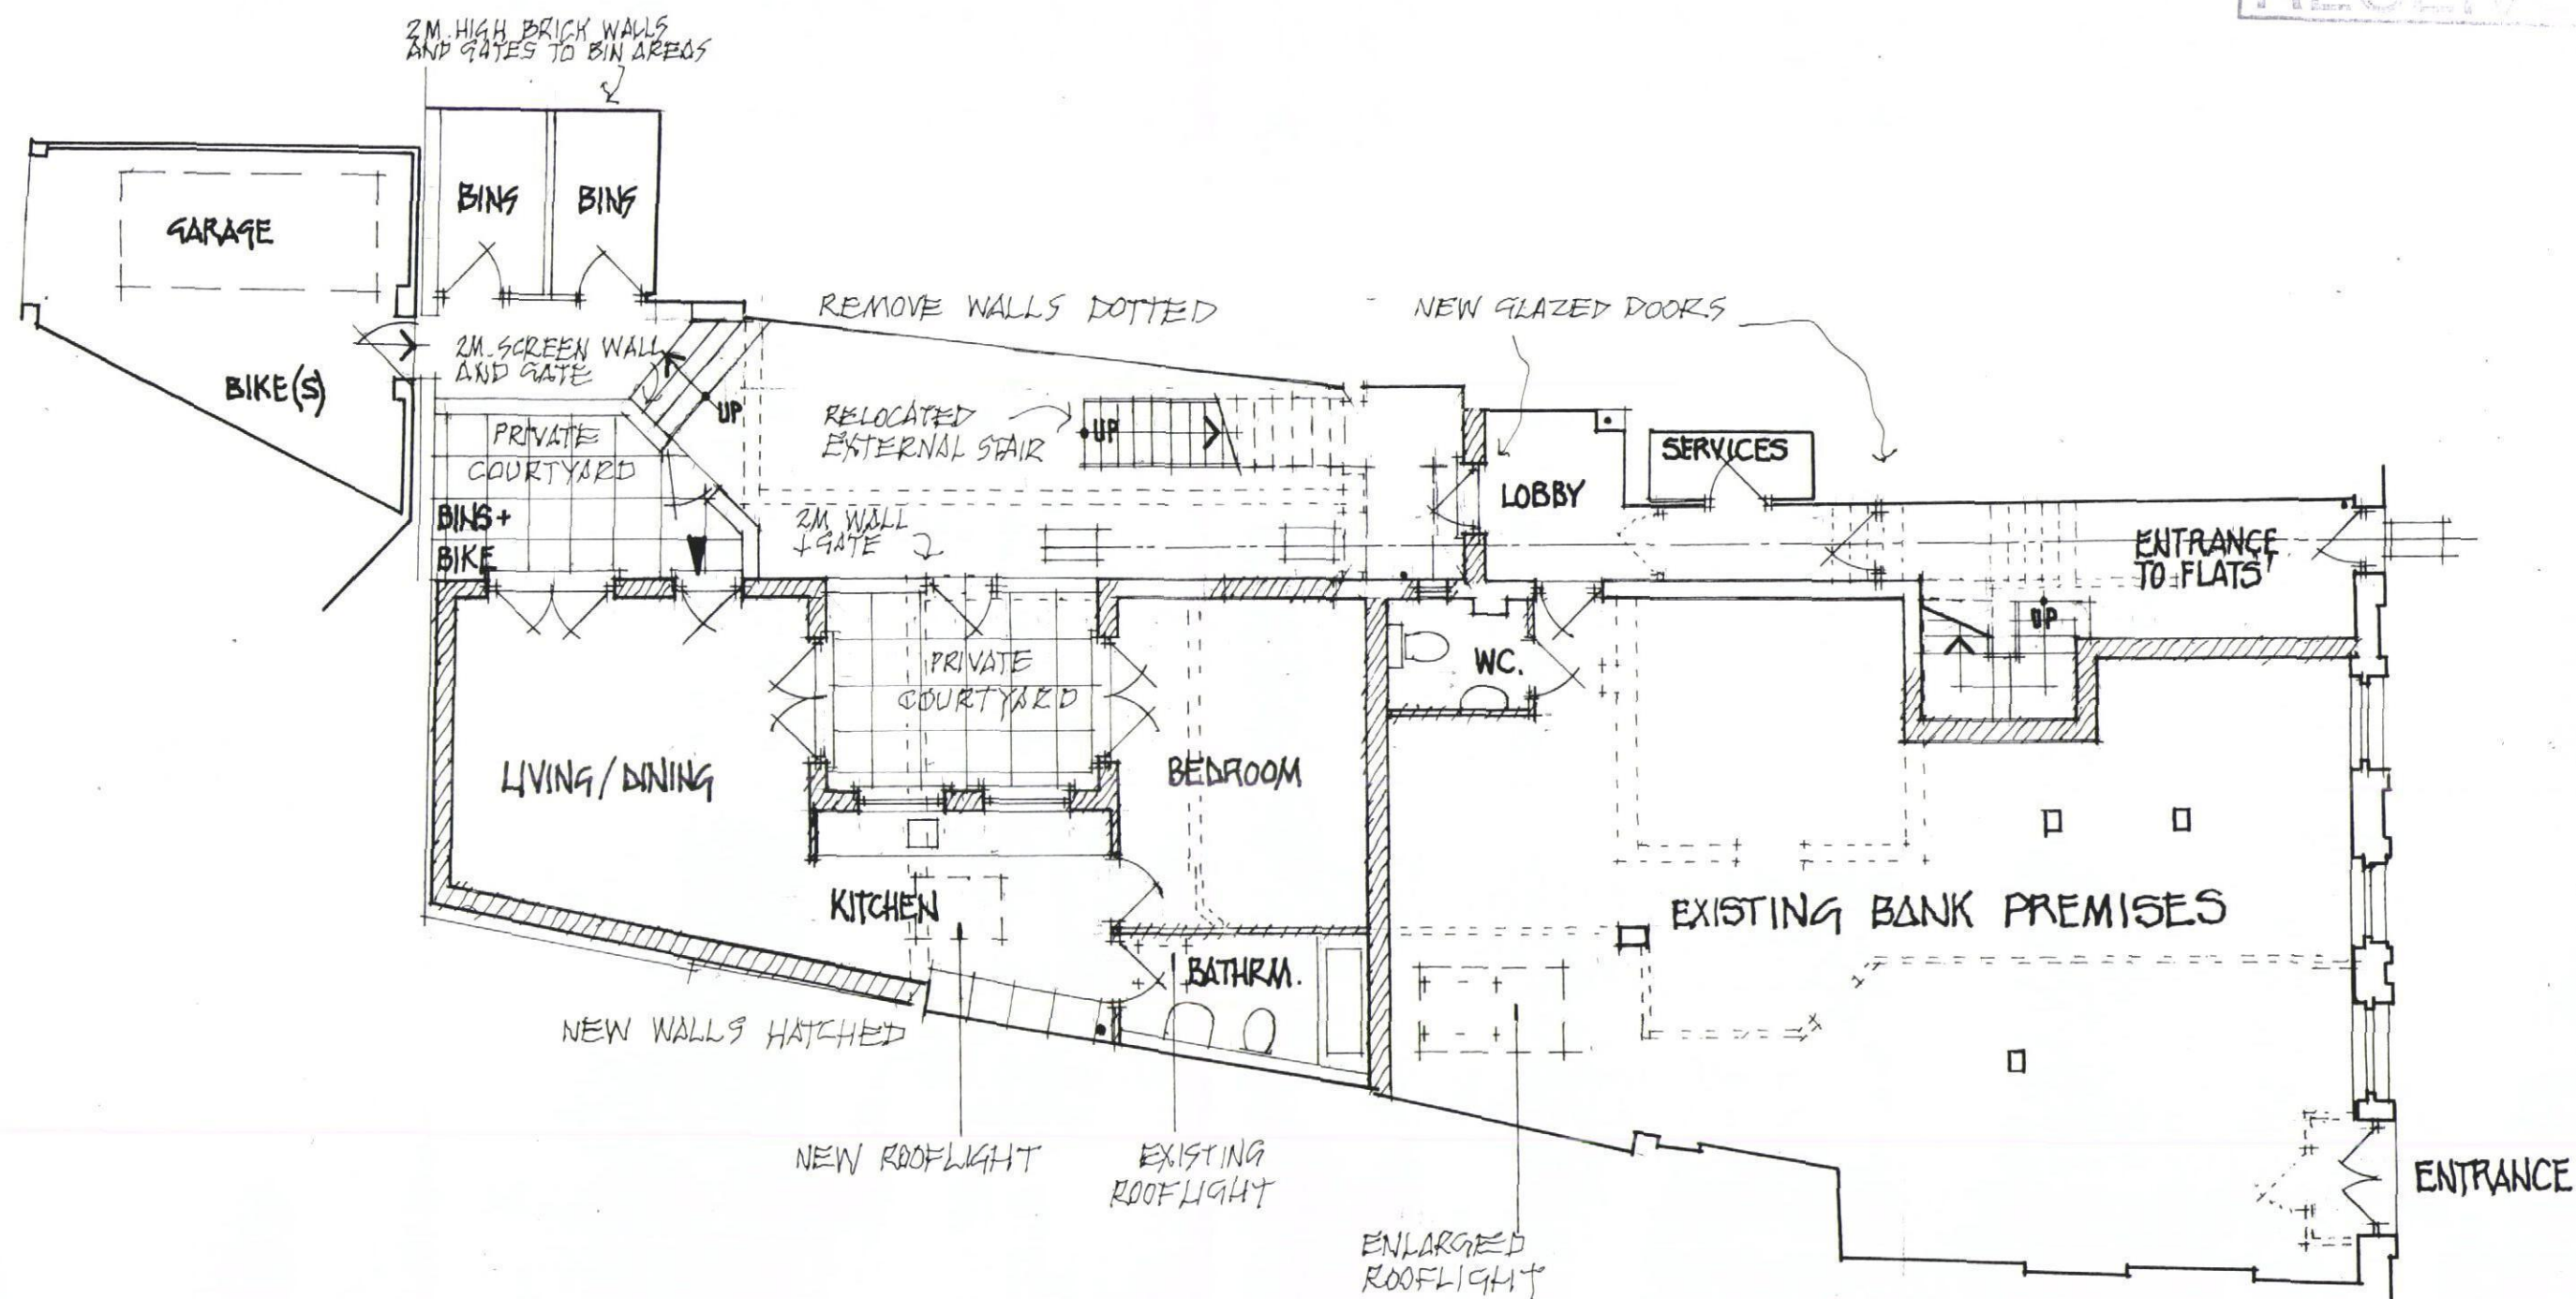


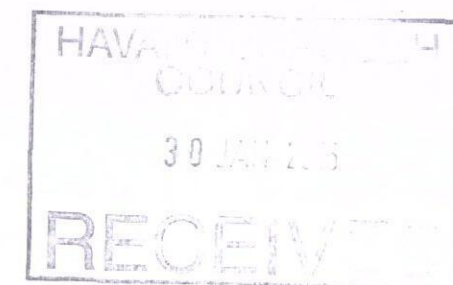

PROPOSED ALTERATIONS / GROUND FLOOR
30, HIGH STREET, EMSWORTH, HANTS.
GRAHAM NICOLLS LTD. BUILDING DESIGN + TECHNOLOGY. TEL/07990 522709

SCALE / 1:100 @ A3
DATE / 07.07.2014
DWG. No / 021210/TP.2/12