

Materials

Roof
Blue/Black



Rivendale
Slates

Cladding
White



Marley
Eternit
Cedral

Walls
Light Buff




Ibstock
Bradgate
Lintols


Lintols
Stone



Keystone
Lintols

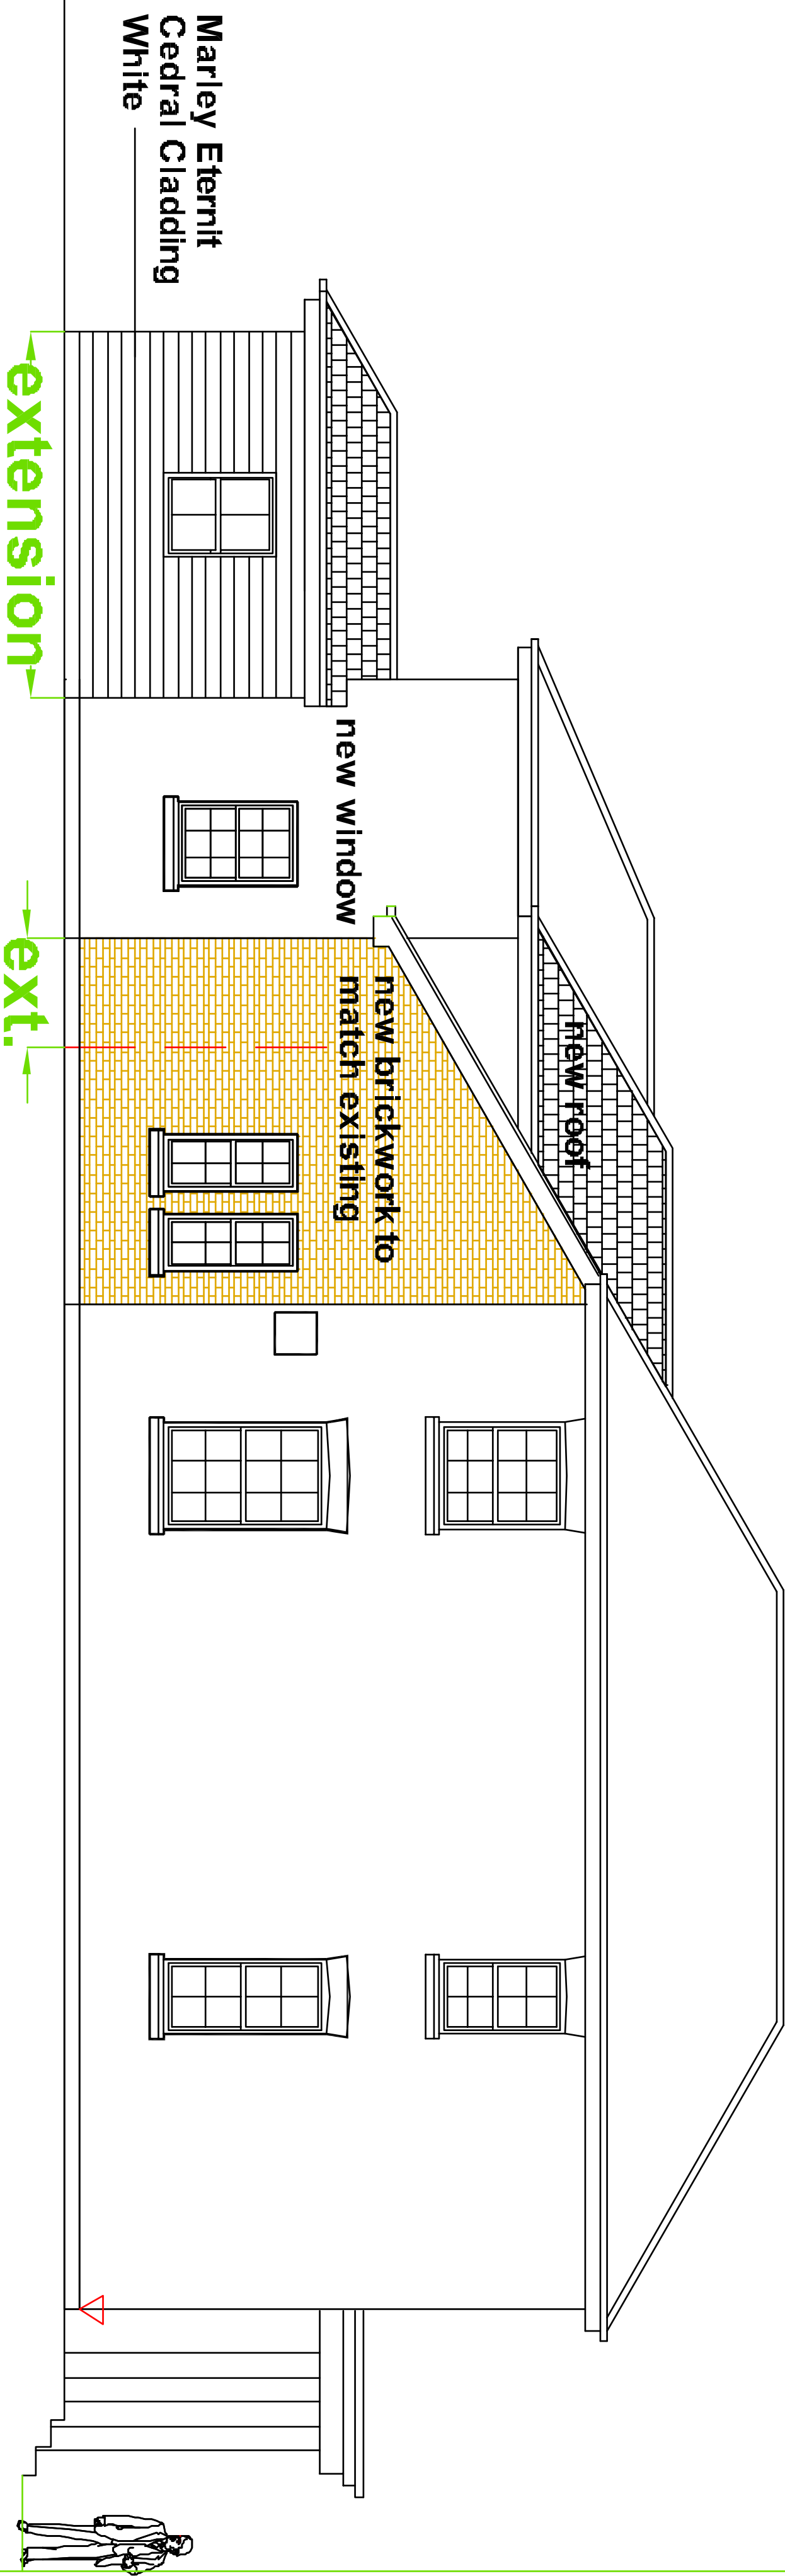

West

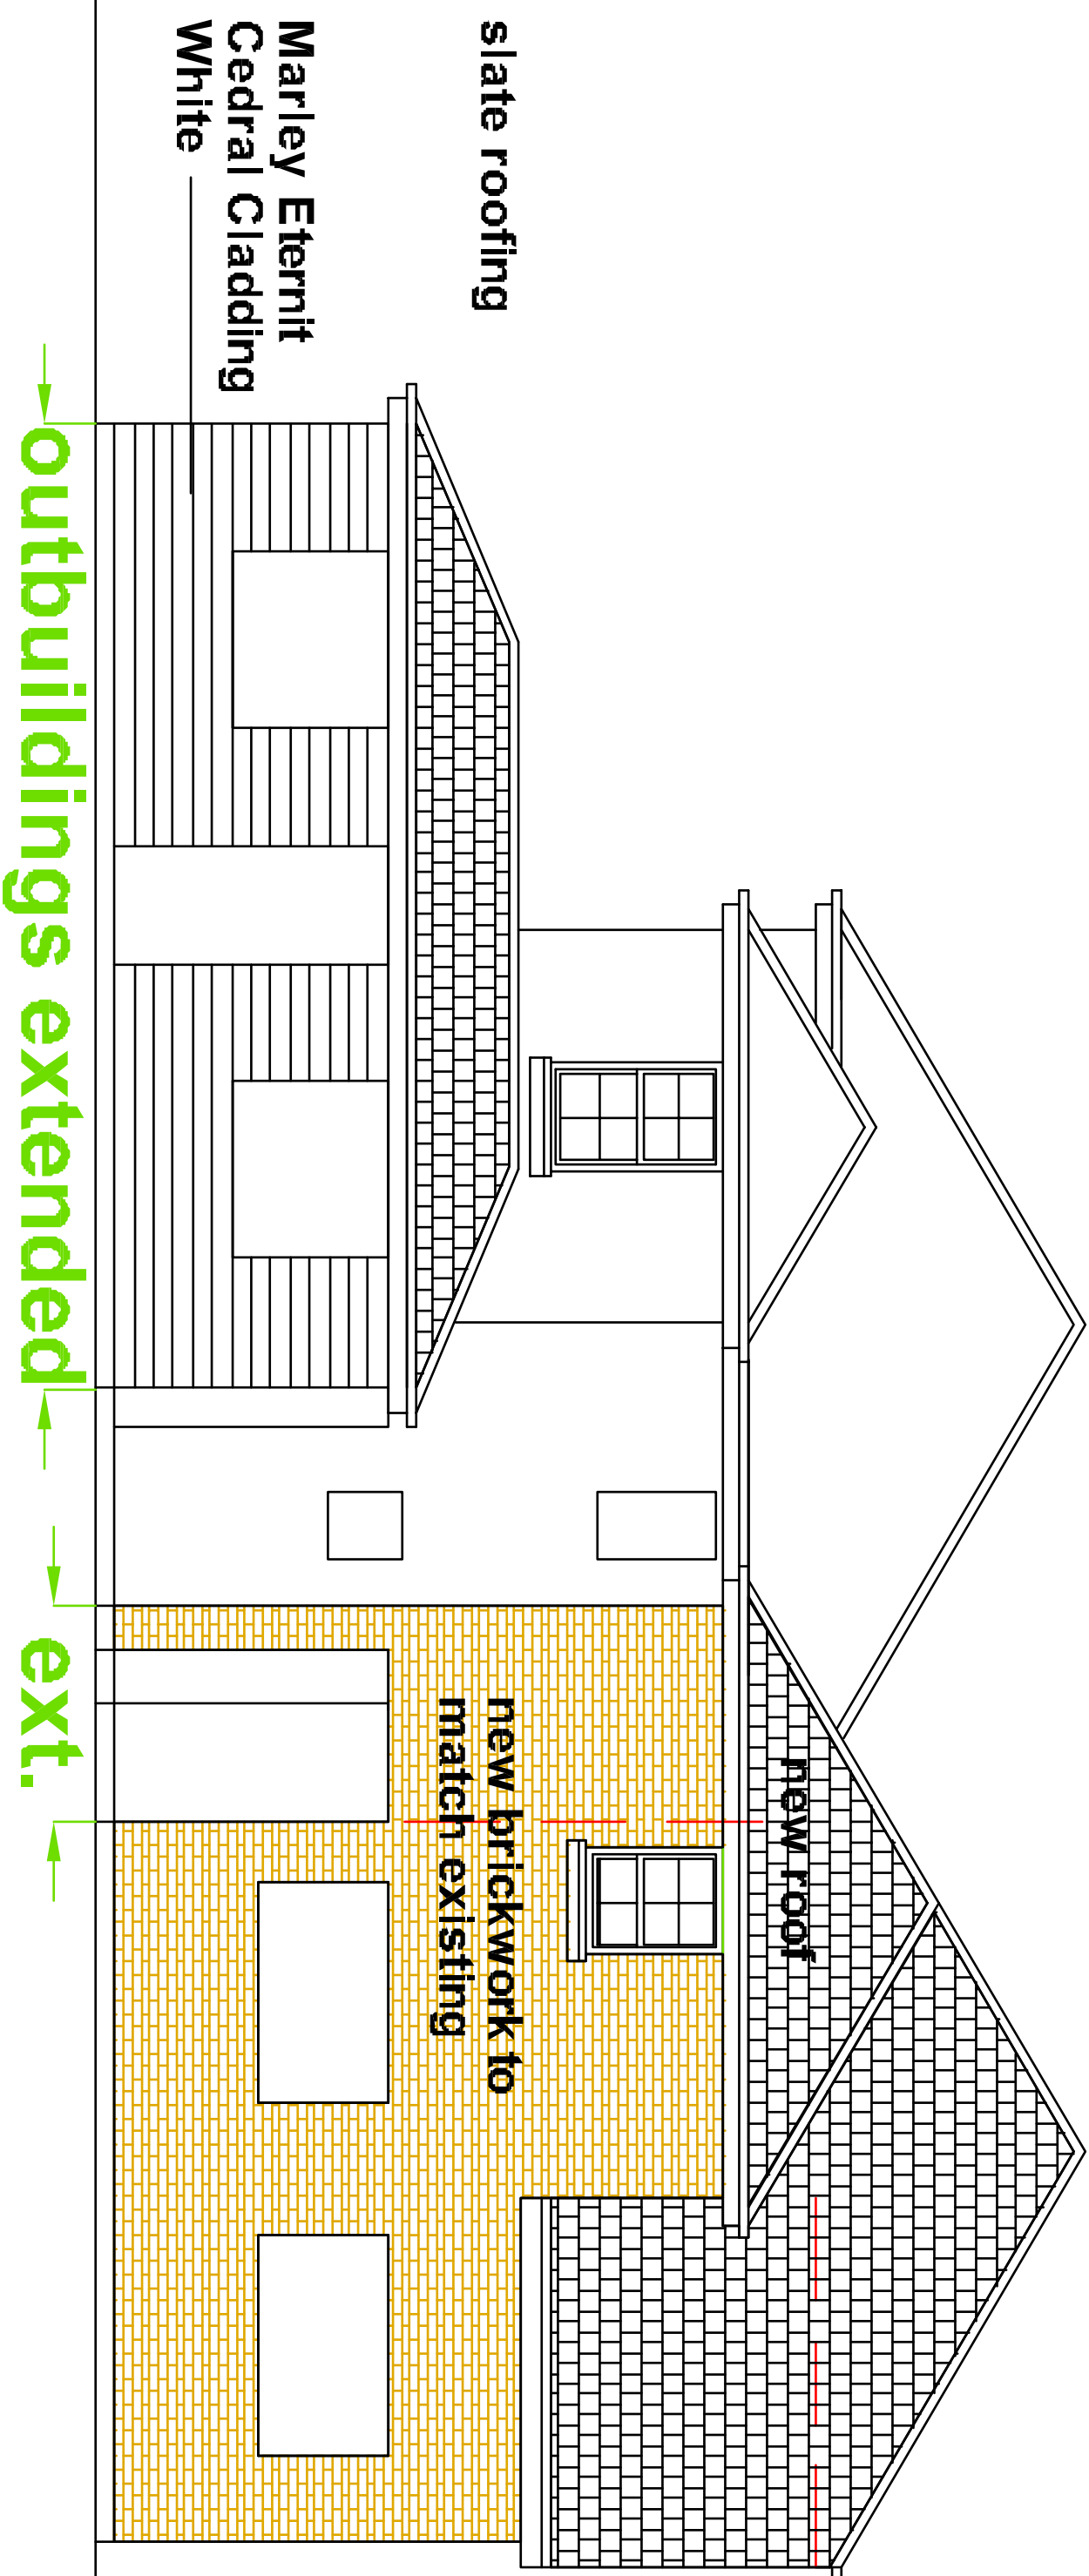

North