


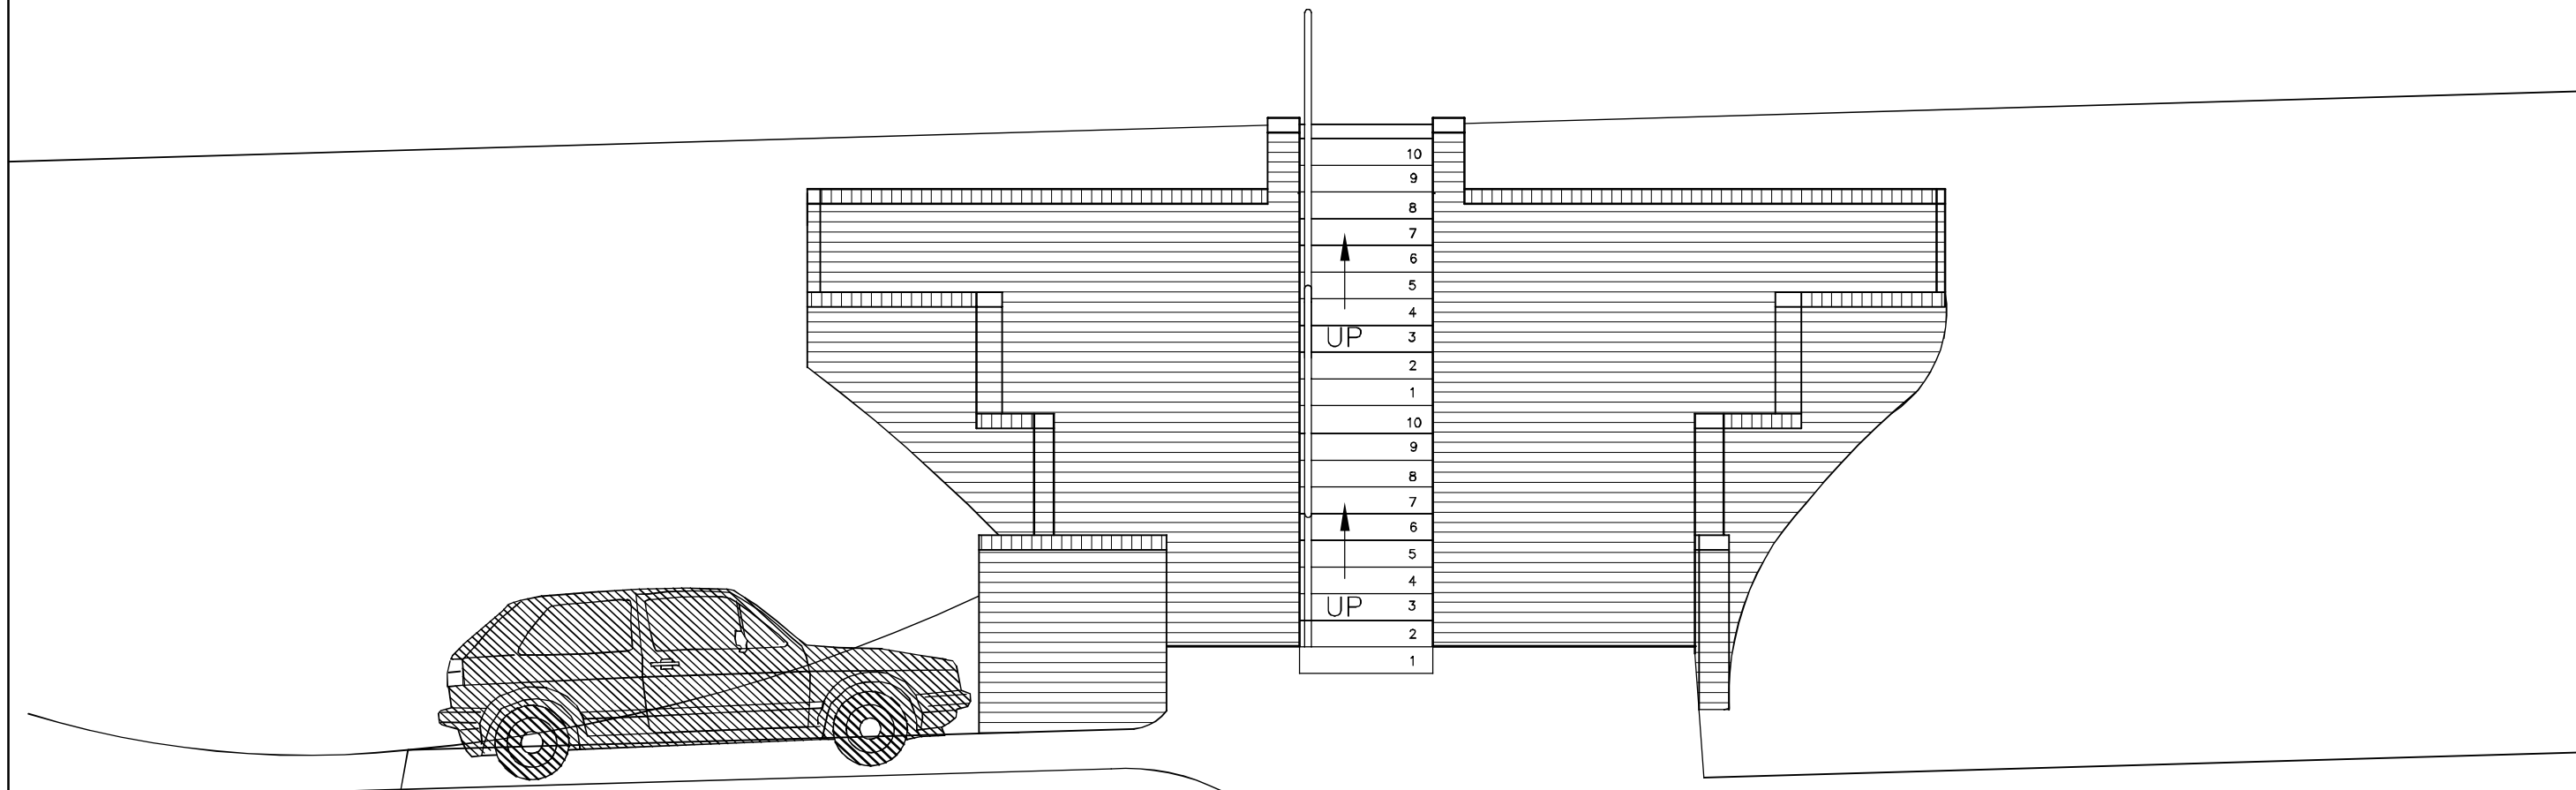

32 Bedhampton Hill
Havant
PO9 3JW
metres

STREET ELEVATION

Revisions

A.
B.
C.

10

Martin Critchley
Chartered Architect
7 North Street
Havant, Hampshire, PO9 1PW
023 92 474 919
critchleyarchitect@hotmail.com

Scale A3 = 1:50
Drawn KML
Date 12/11/13

1343-401⁰