


Title: PROPOSED GARAGE
EXTENSION & ALTERATIONS
(Block Plan)

Address: 2 SOUTHBROOK CLOSE
LANGSTON
HAVANT PO9 1RW

Client: MARTIN & SUSAN OLIVER
Tele: 023 93 111308

Scale: 1:200

Date: 24/01/2015

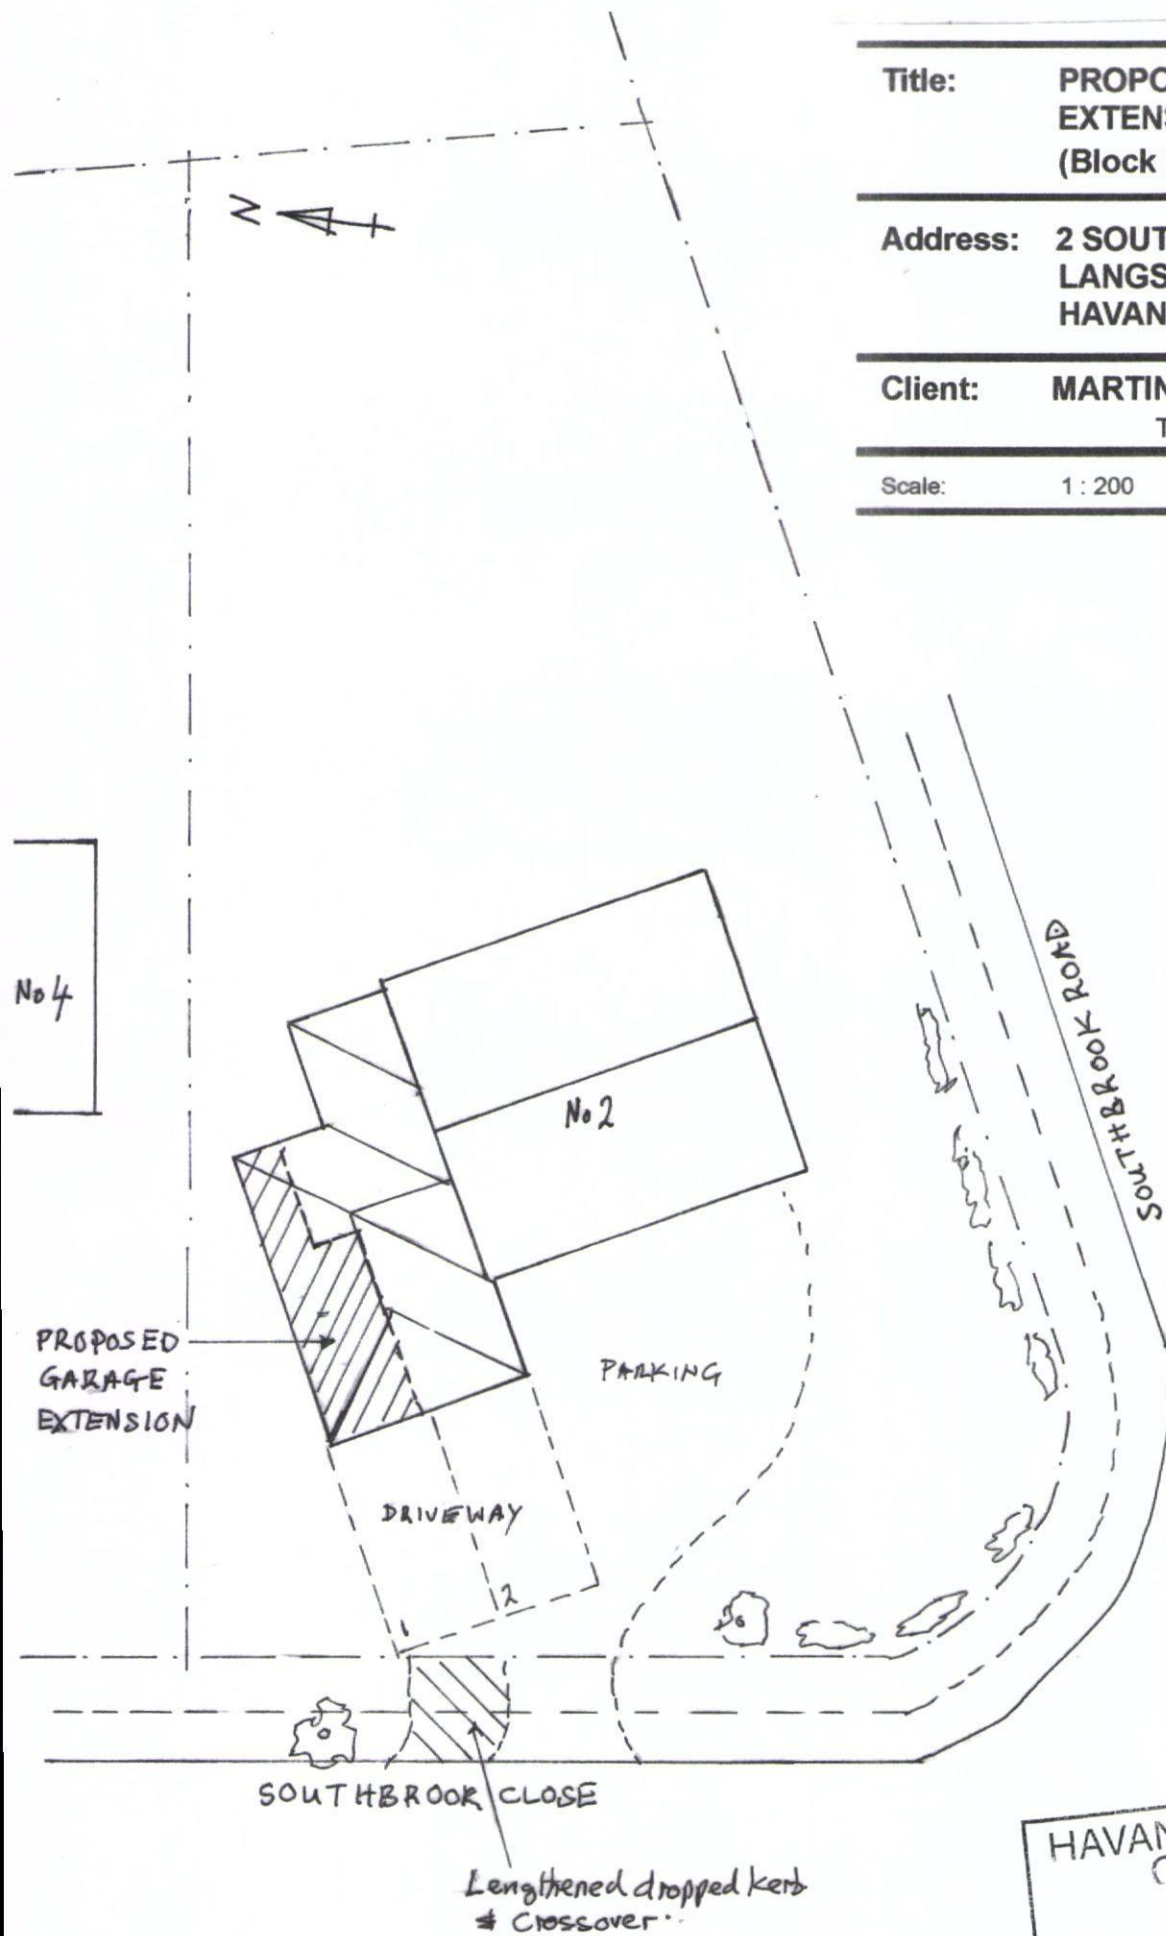

HAVANT BOROUGH
COUNCIL

04 FEB 2015

RECEIVED

SCALE 1:200 @ A4

