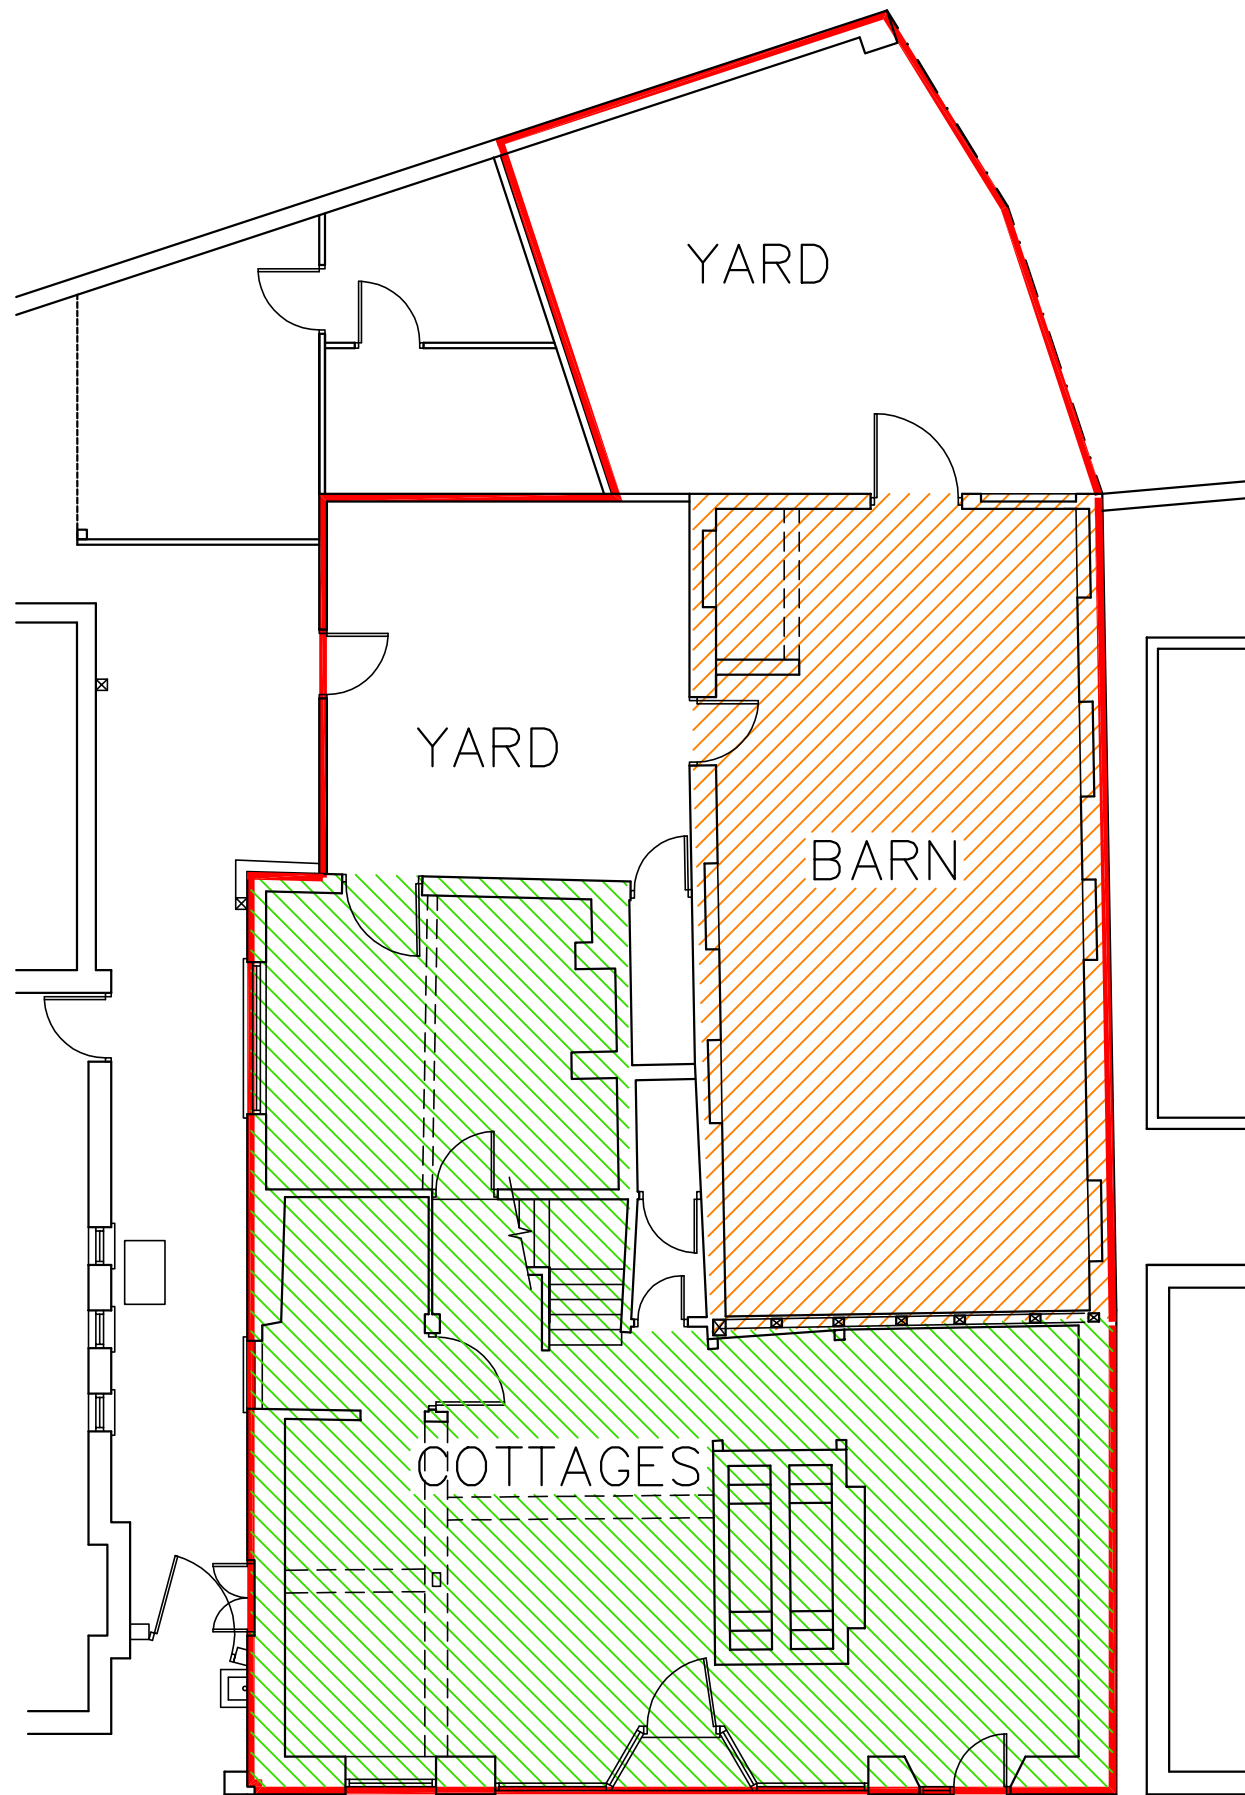


25 SOUTH STREET
EMSWORTH
PO10 7EG

HISTORICAL USES PLAN

Martin Critchley
Chartered Architect
7 North Street
Havant, Hampshire, PO9 1PW
023 92 474 919
critchleyarchitect@hotmail.com

Scale A3=1:100
Drawn JHL
Date 18/11/14

Revisions

- A.
- B.
- C.

1456-302⁰

metres

10

20

30