
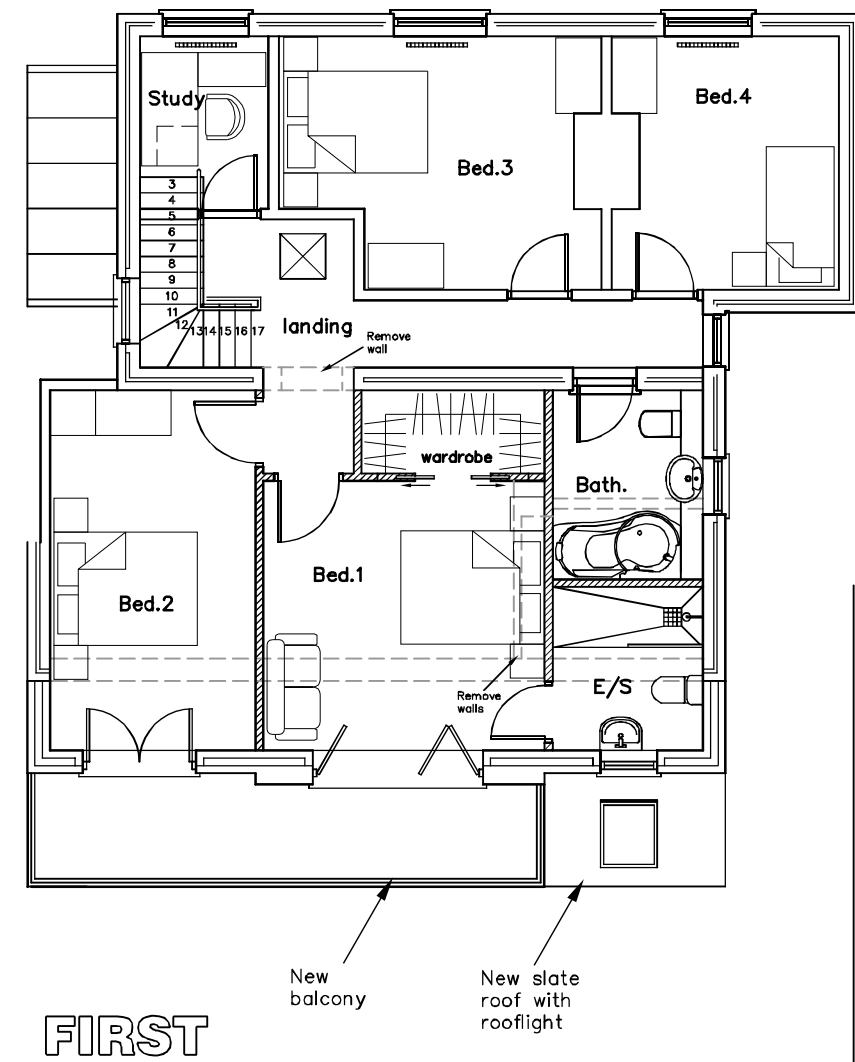
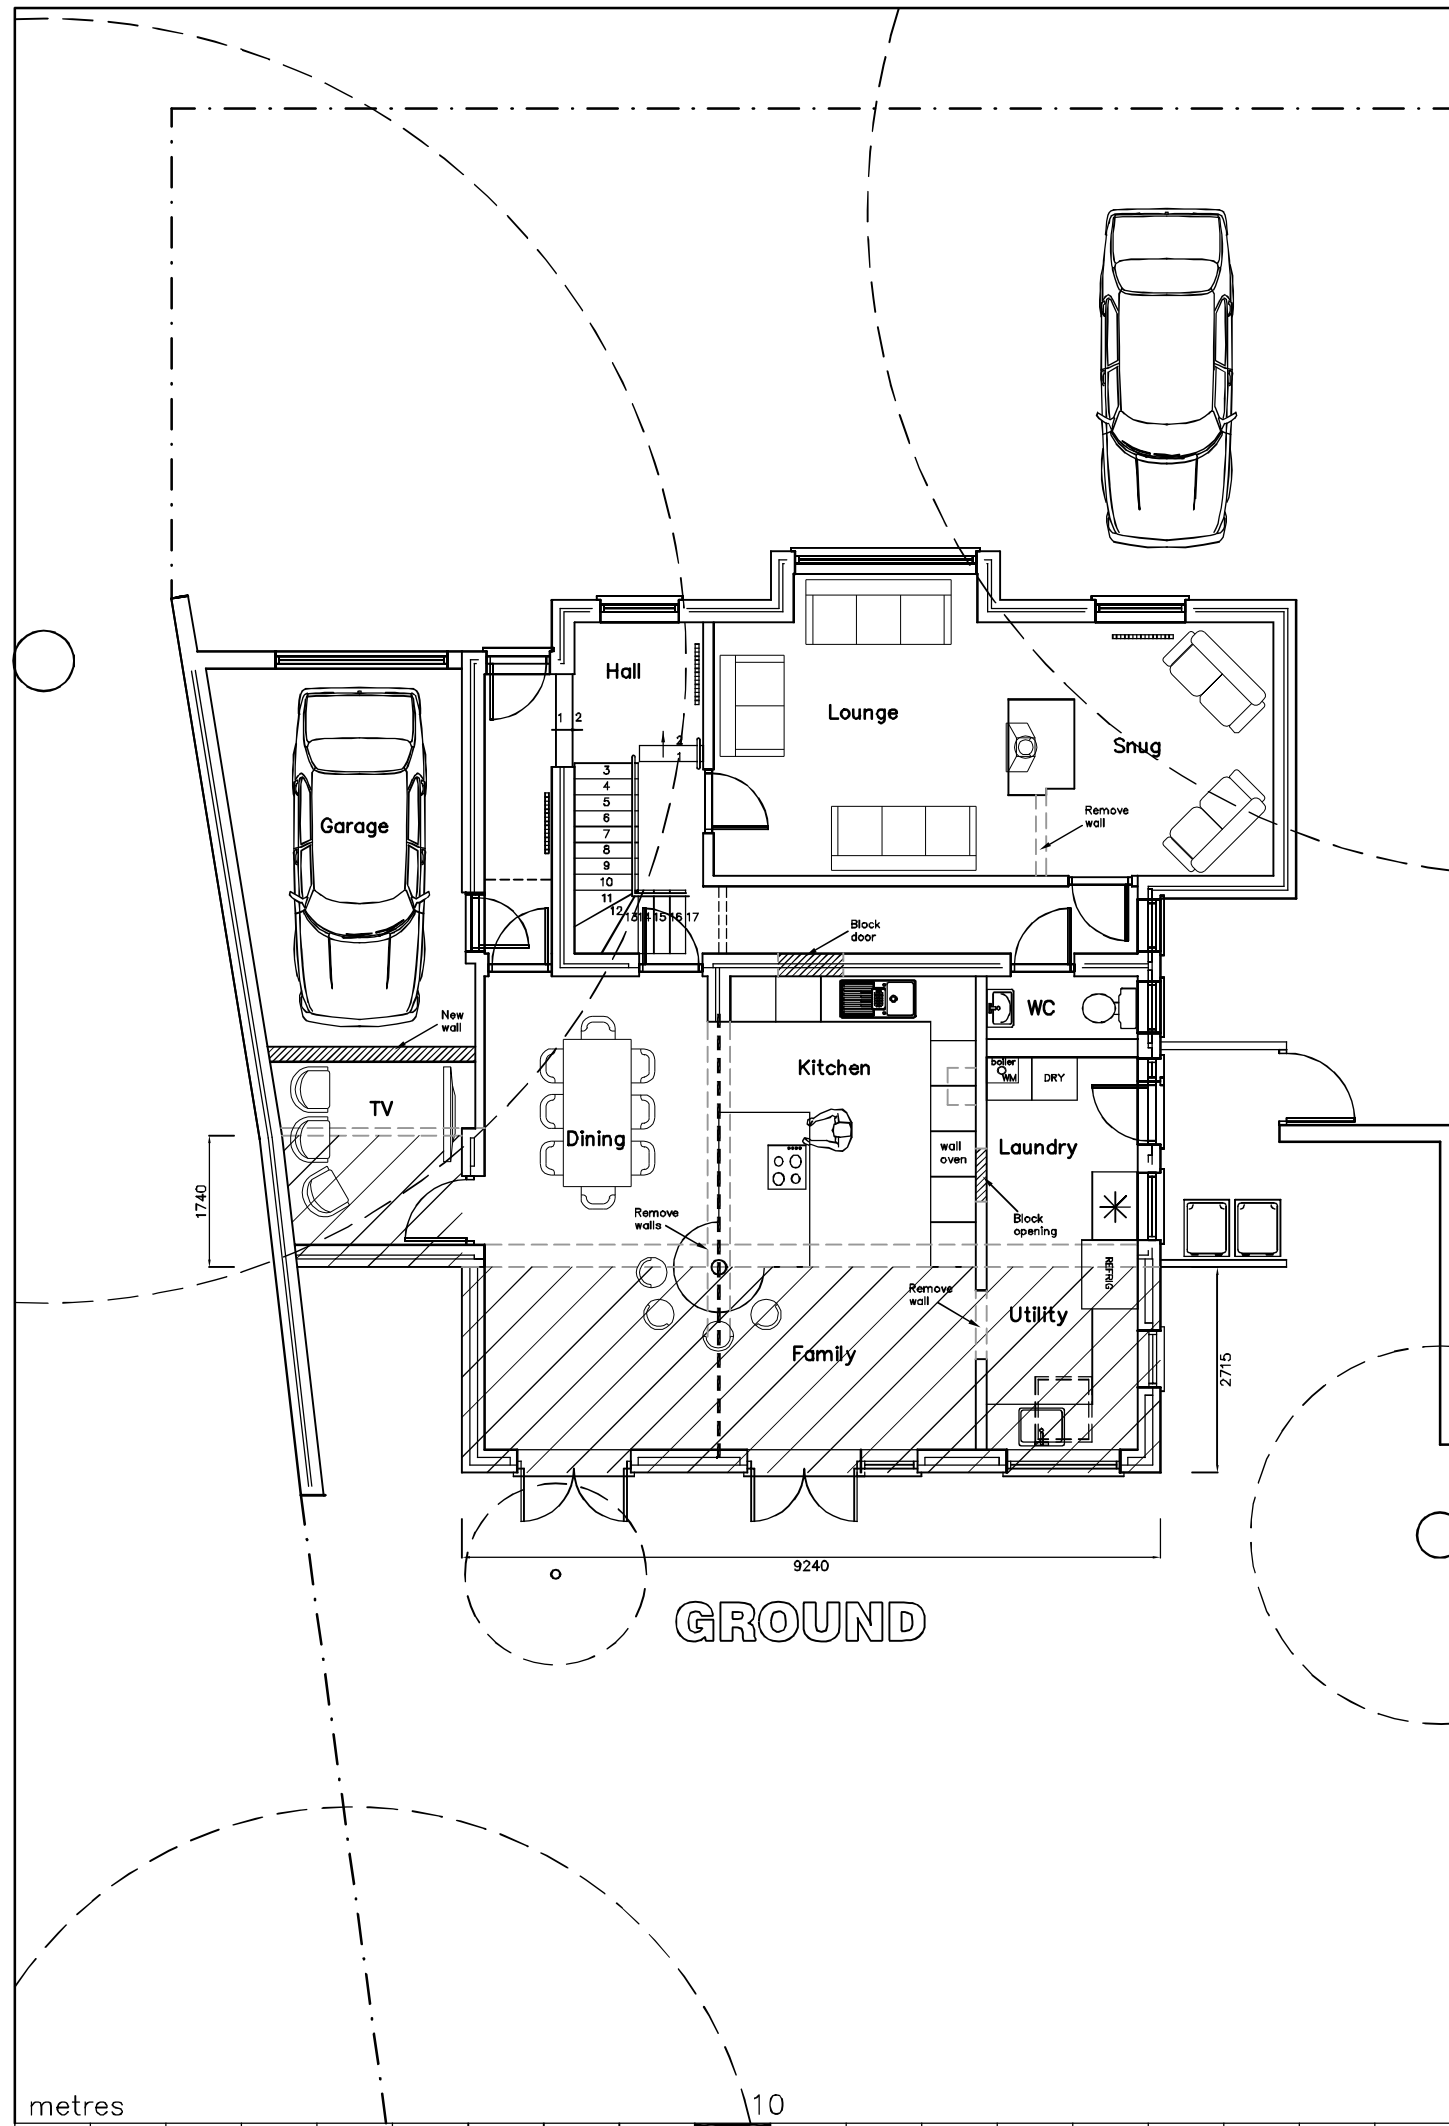


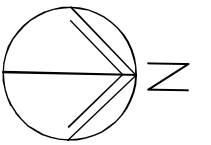

Briar Bank
Manor Road
Hayling Island

PROPOSAL PLANS

Martin Critchley
Chartered Architect
7 North Street
Havant, Hampshire, PO9 1PW
023 92 474 919
critchleyarchitect@hotmail.com

Scale A1=1:50, A3=1:100
Drawn MHC/JHL
Date 02/10/14

Revisions

- A.
- B.
- C.

1258-321⁰