



PHYSICAL SCALE IN METERS @ 1:100


NOTES:
This drawing has been produced solely for PLANNING/DESIGN.
Do not Scale from this Drawing except for planning purposes.
This drawing is the copyright of MF Designs Ltd.

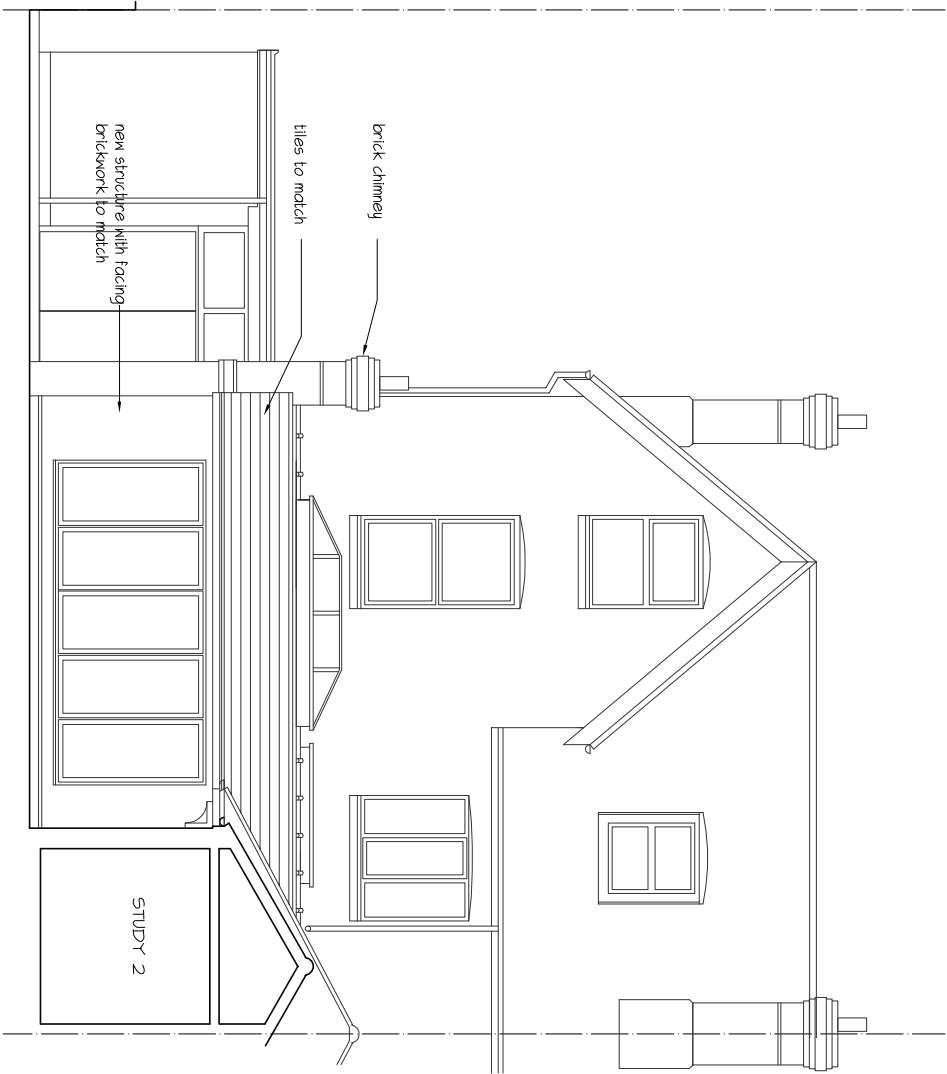


Proposed Southwest/Section

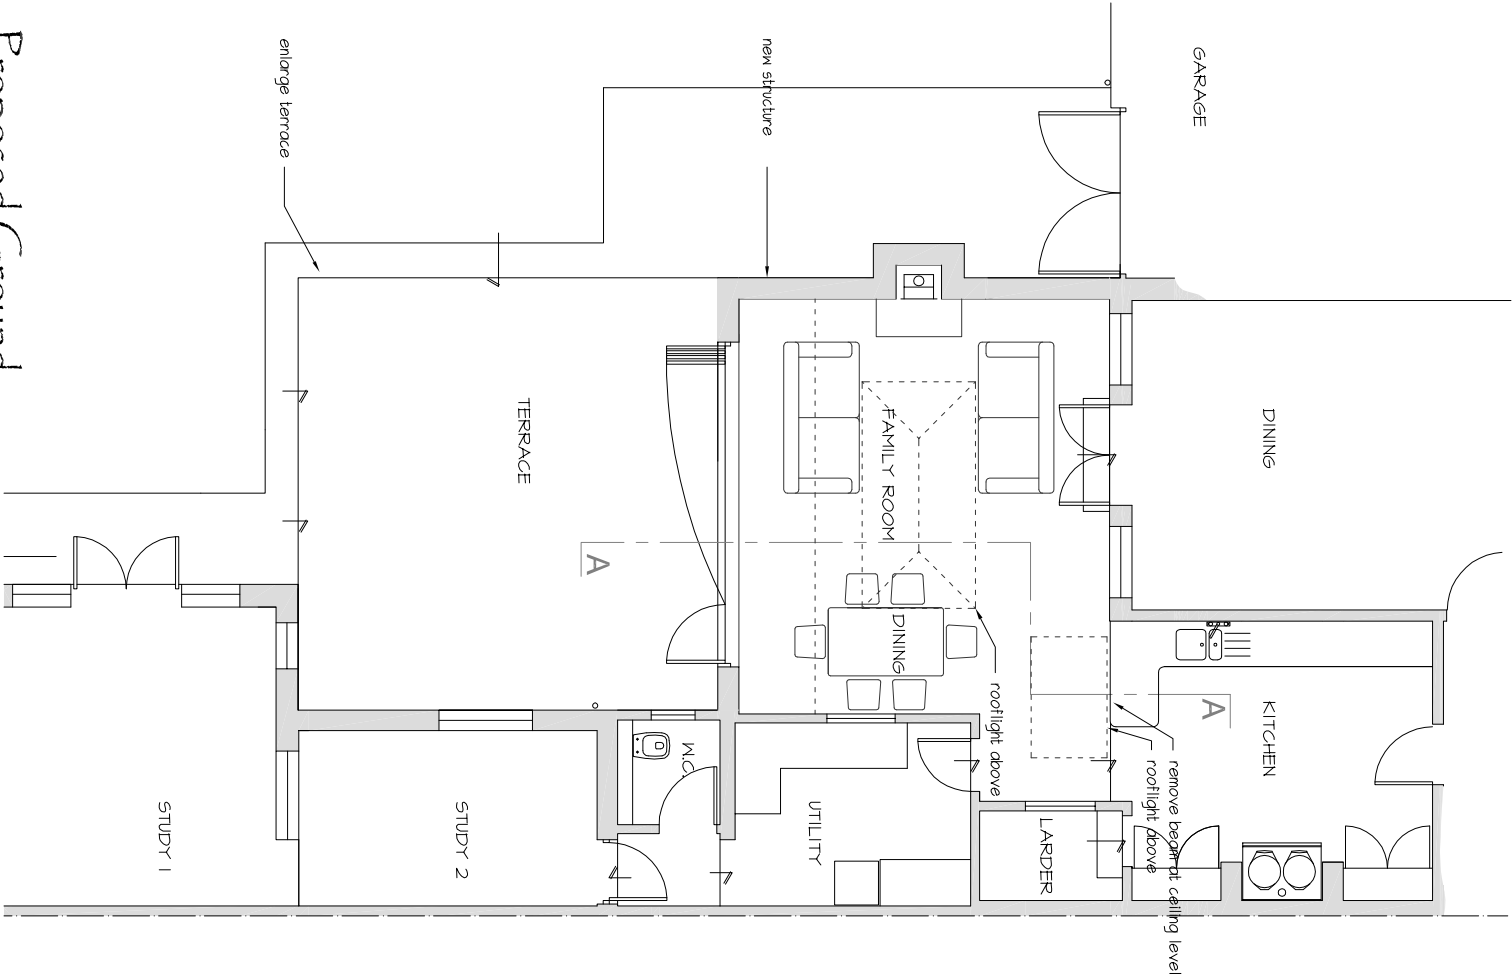

Proposed Ground

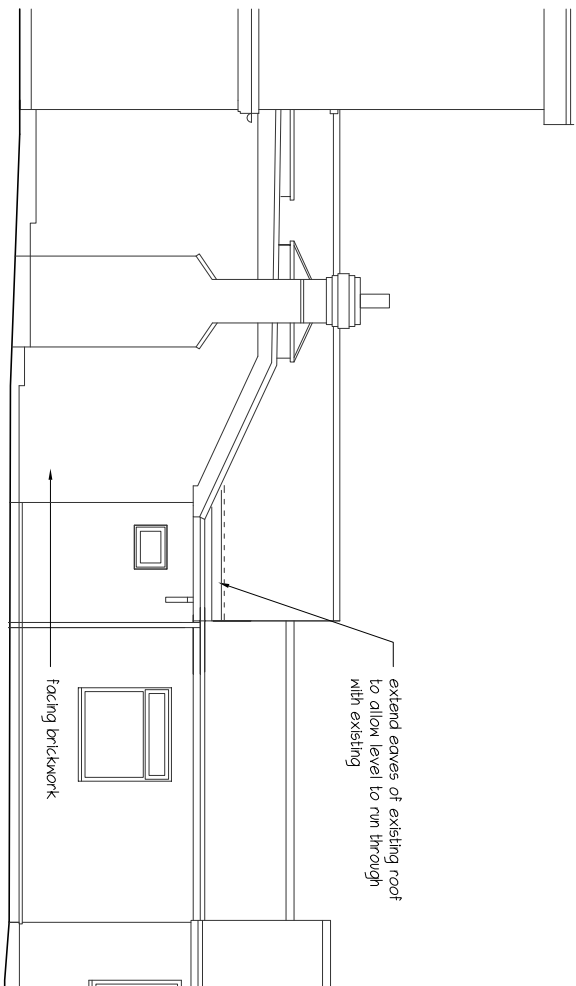

Proposed Northwest

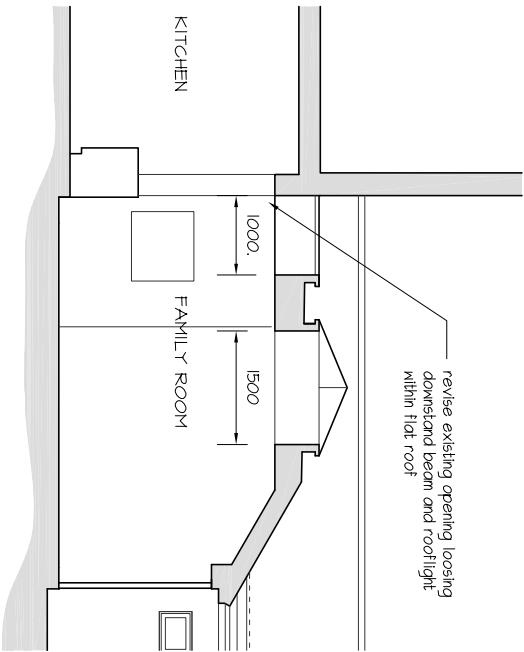

Proposed Section AA

SINGLE STOREY REAR EXTENSION - 39 Horndean Road, Emsworth. PO10 7PU



mf designs ltd
Chartered Architects



52 King Street • Emsworth • Hampshire • PO10 7AZ
Director: Martin Farrer RIBA • Co Registration No.4507379
Date: July 2014
Scale: 1:100

Job No: 3097
Dwg No: SD_03

01243 377766
admin@mfdesigns.org.uk