
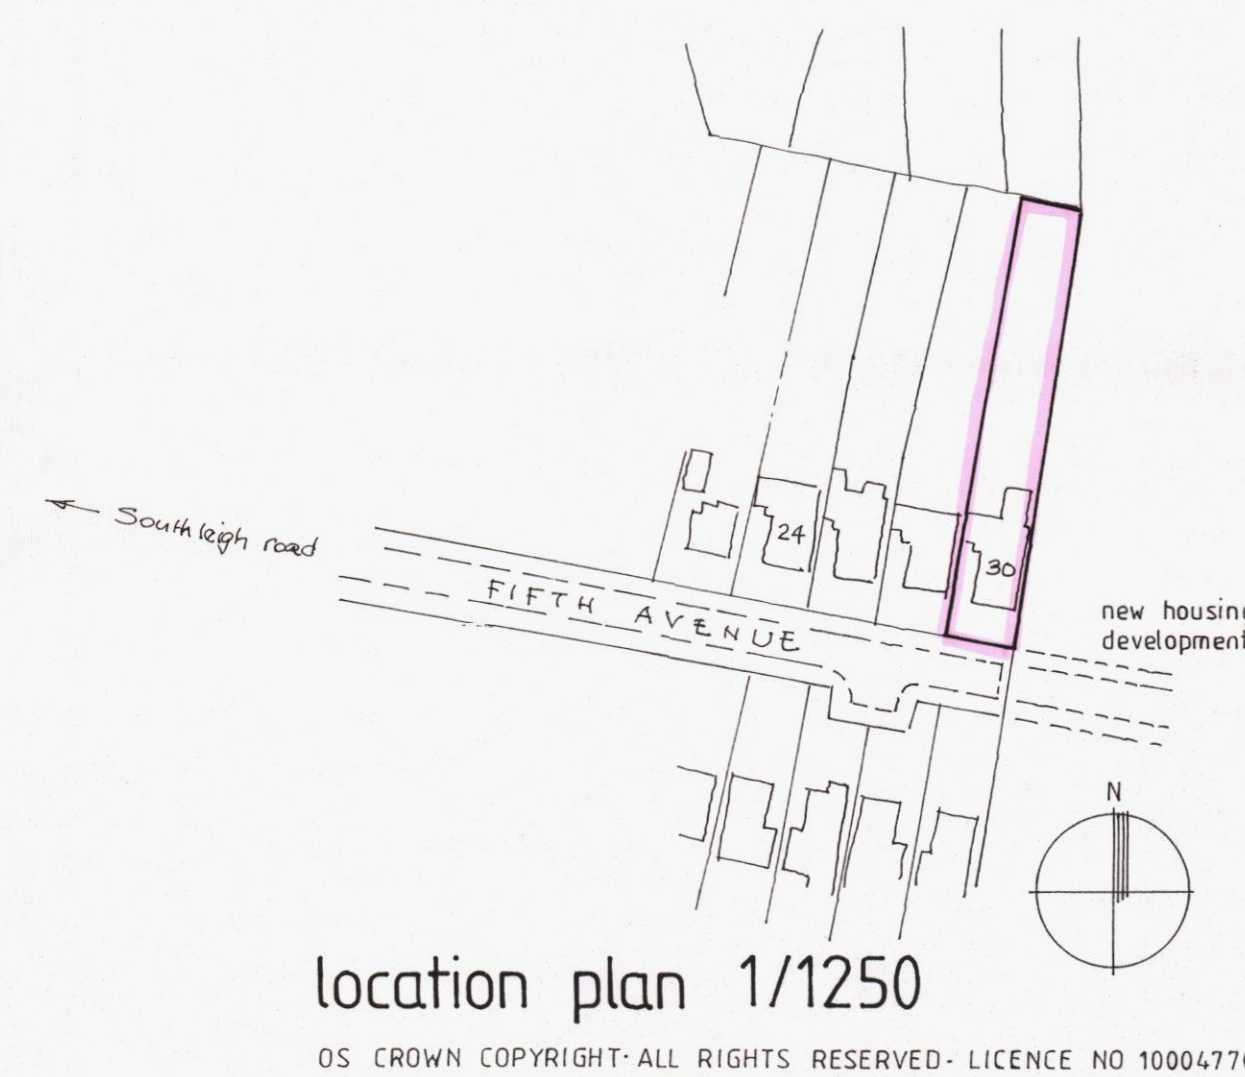
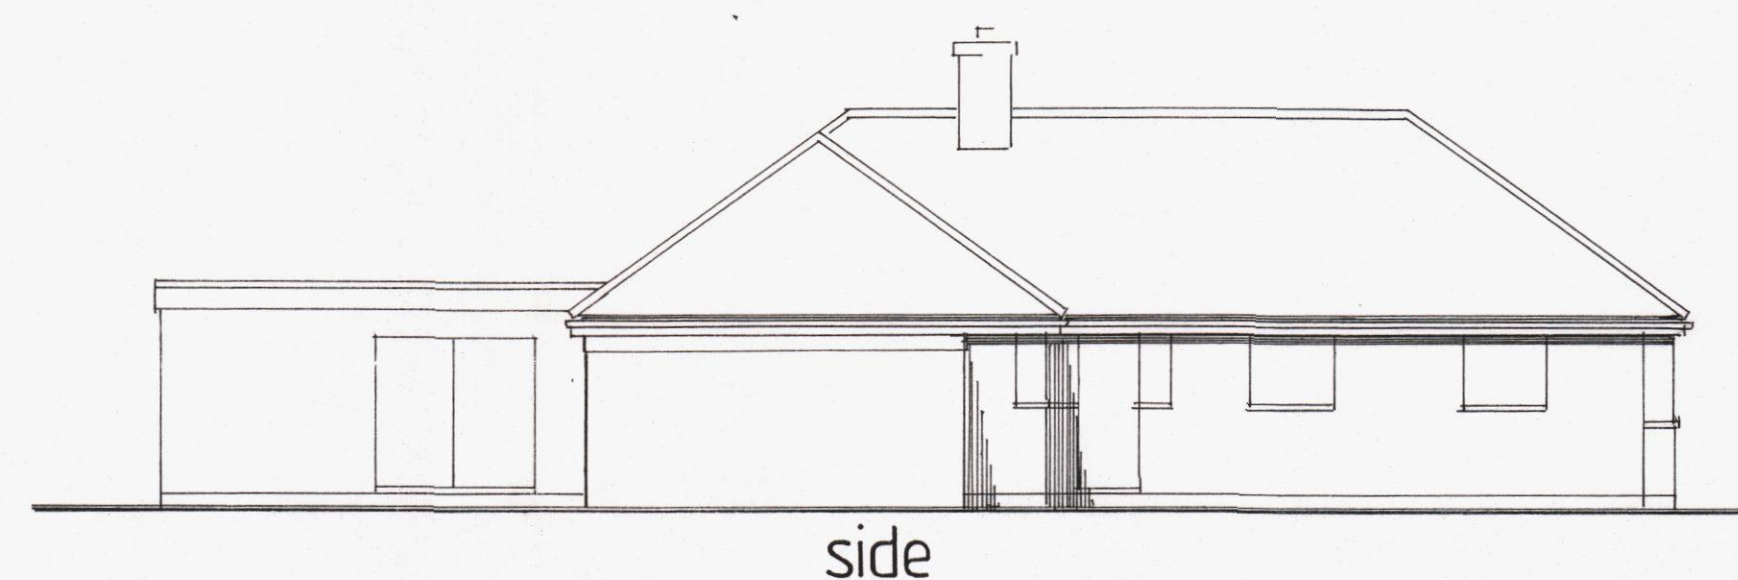
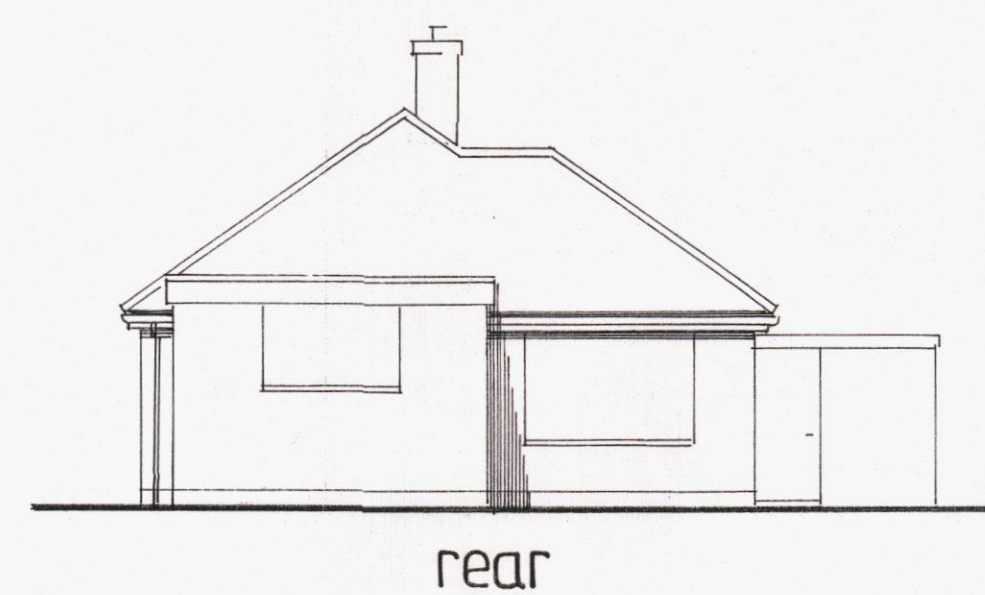


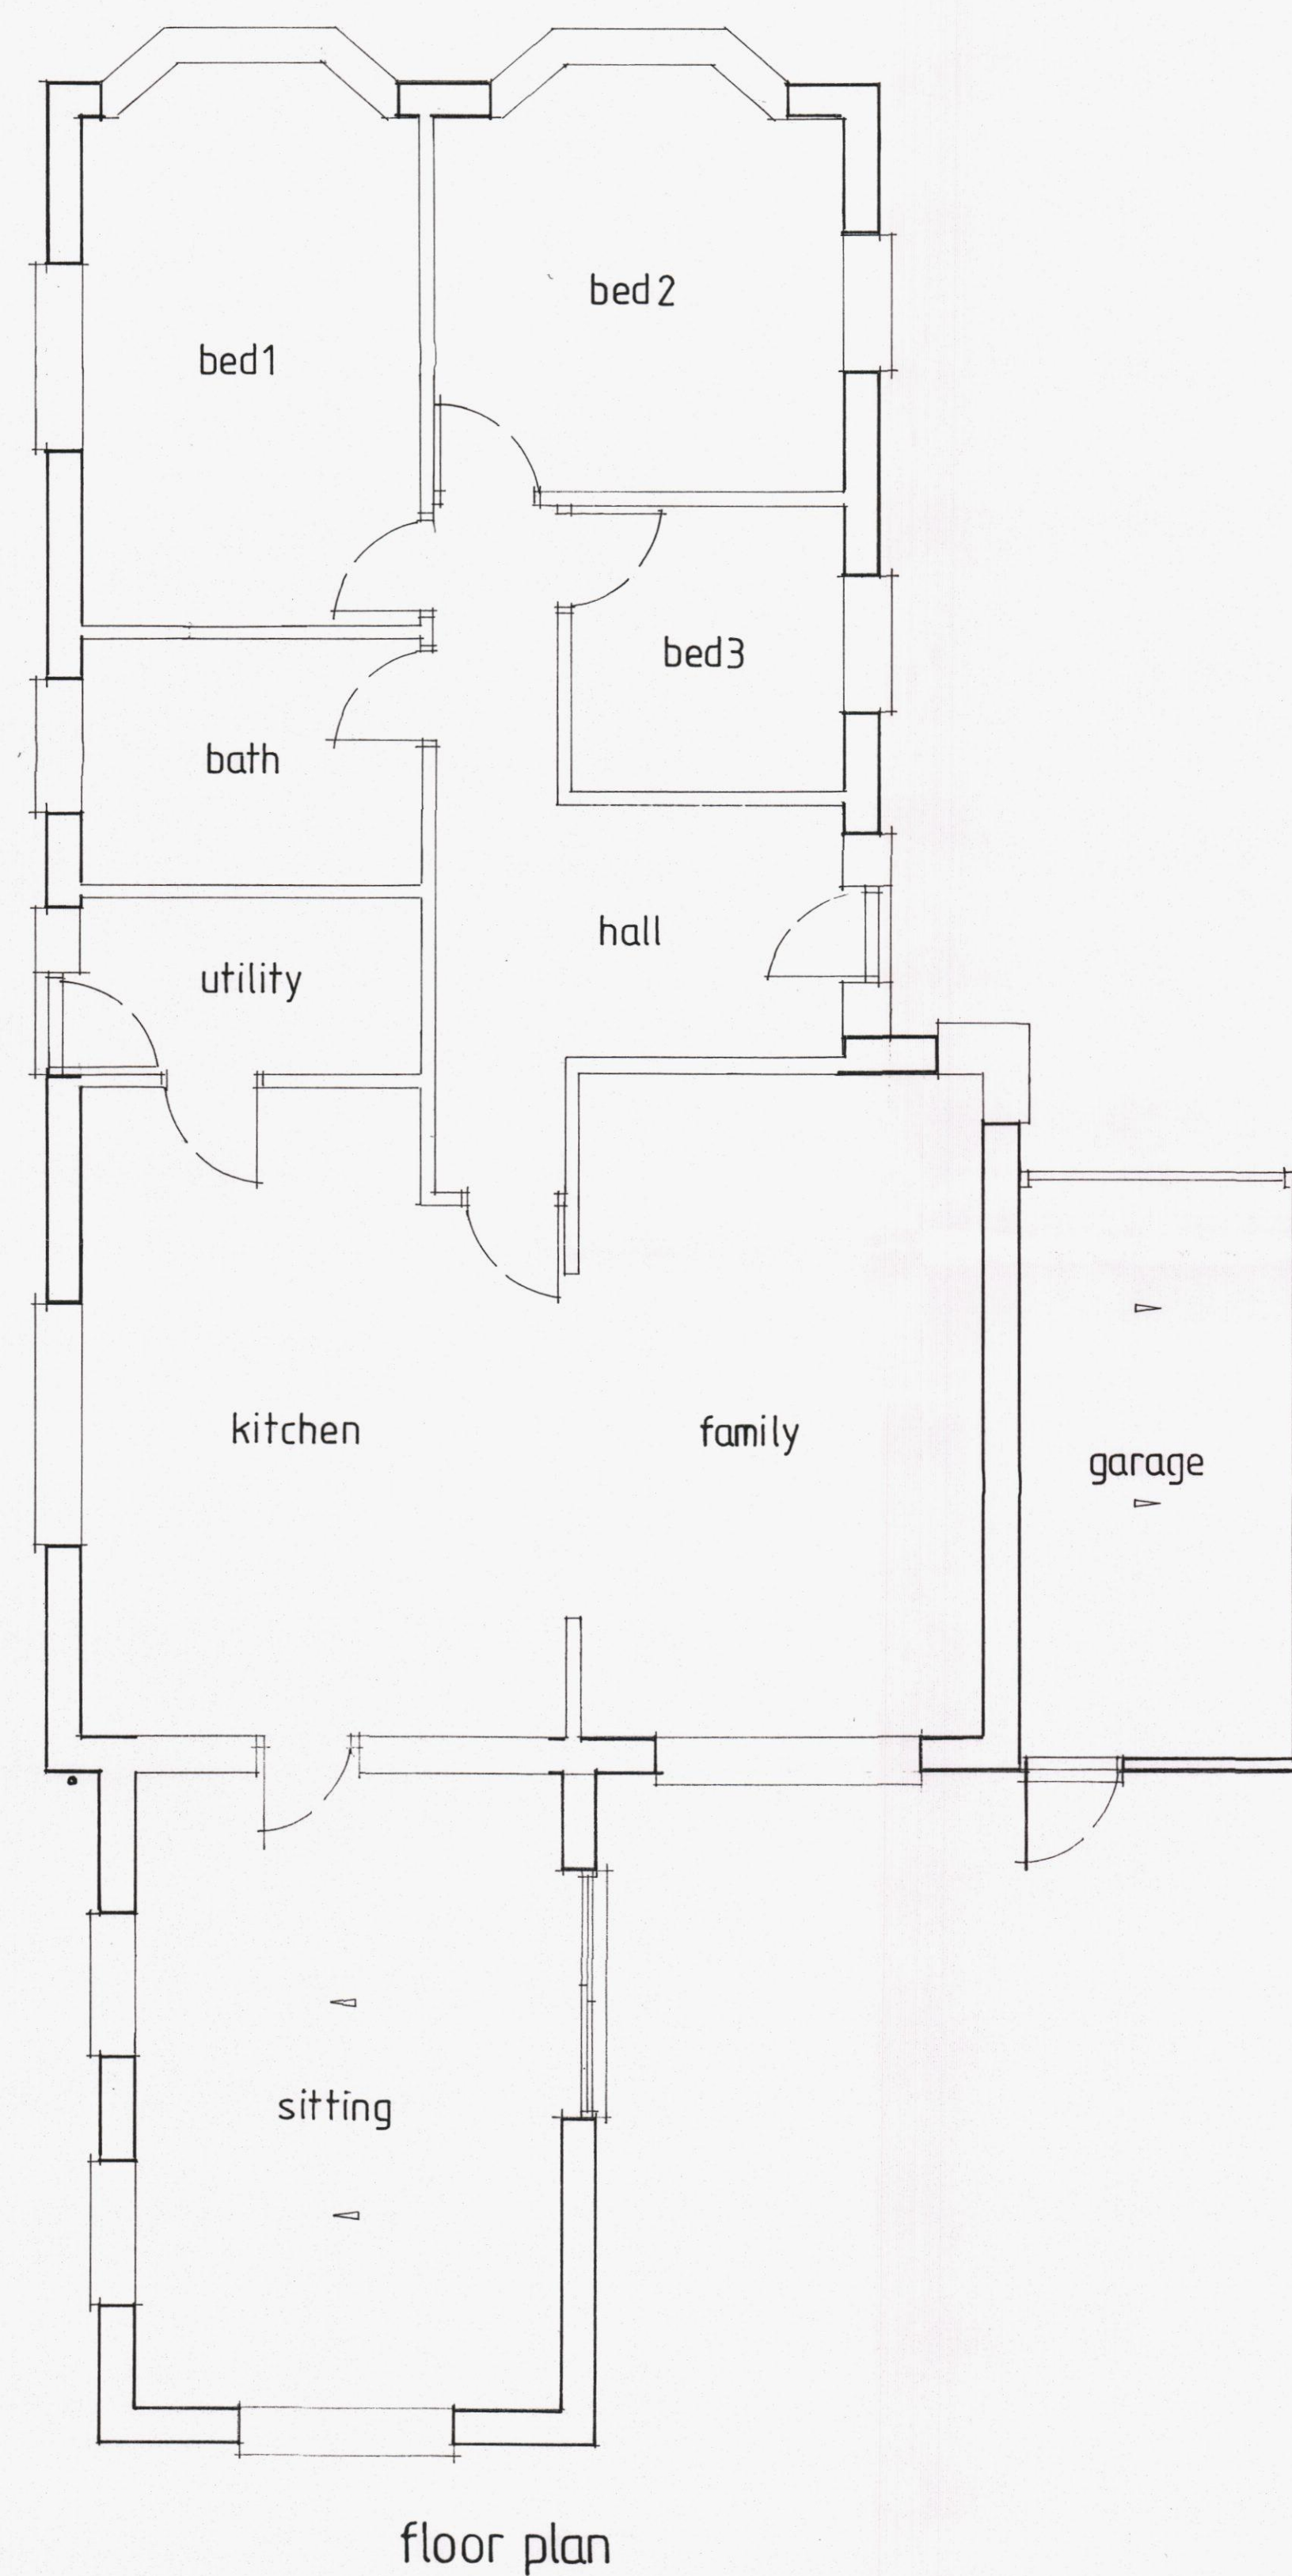

EXISTING LAYOUT PLAN.
 30 FIFTH AVENUE, DENVILLES, HAVANT, HAMPSHIRE, PO9 2PL.
 Scale: 1/50 & 1/100.
 Drwg. no. 14/8/1.
 April 2014.