



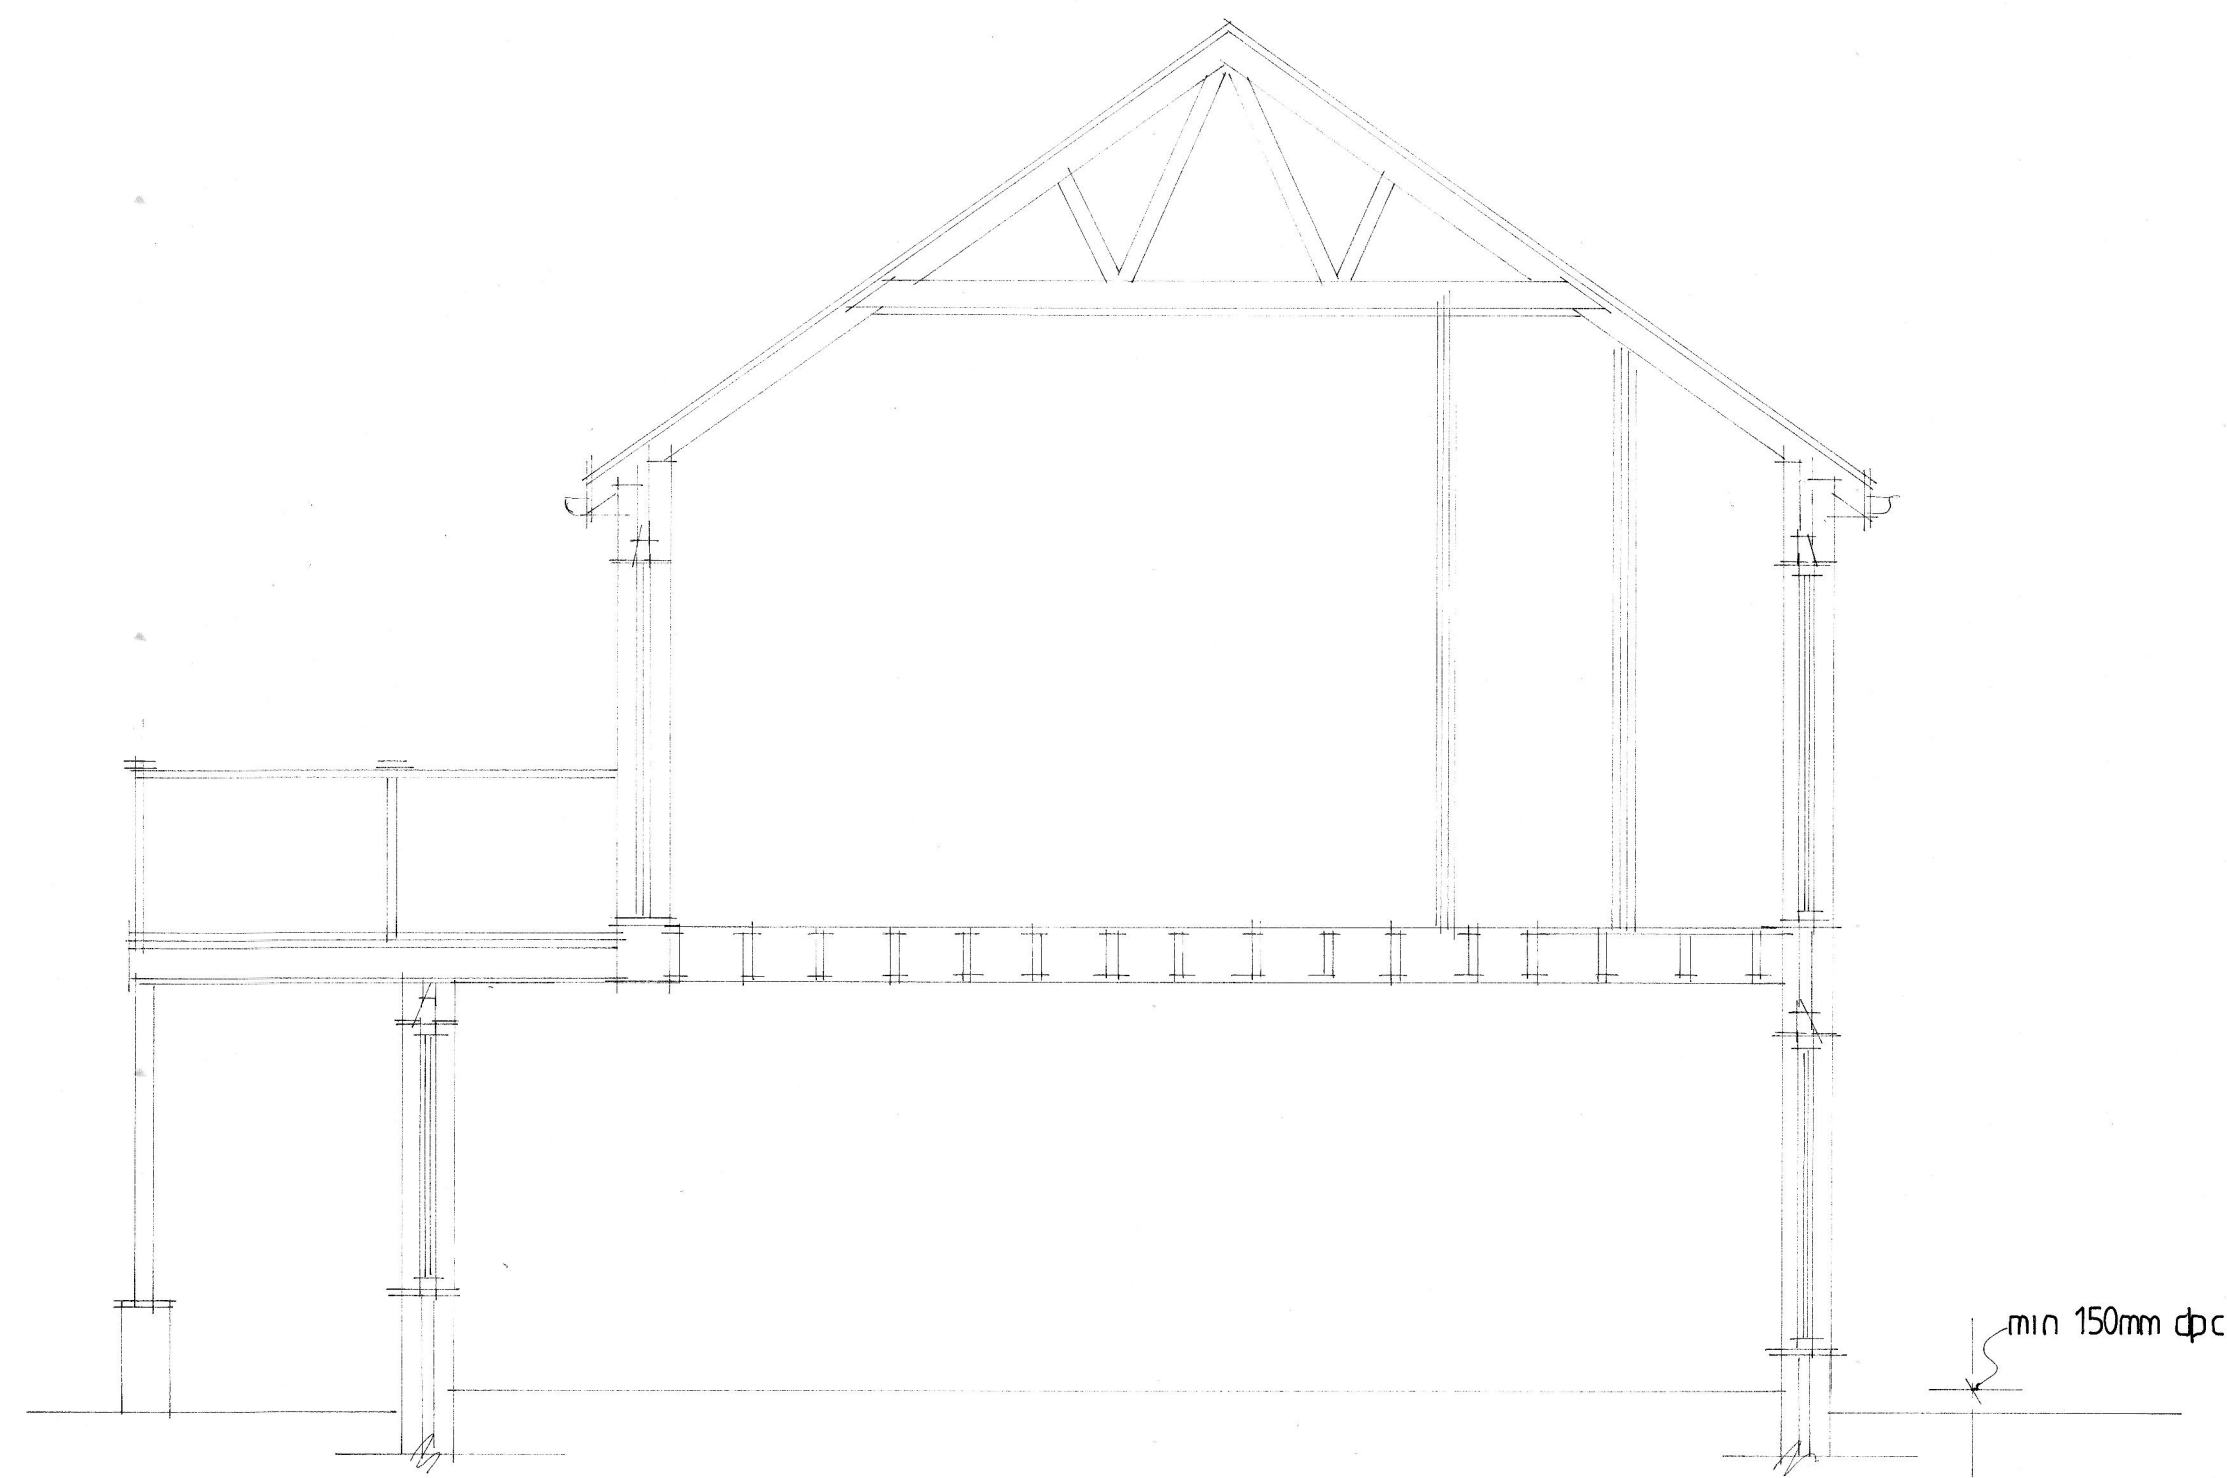

Section AA.

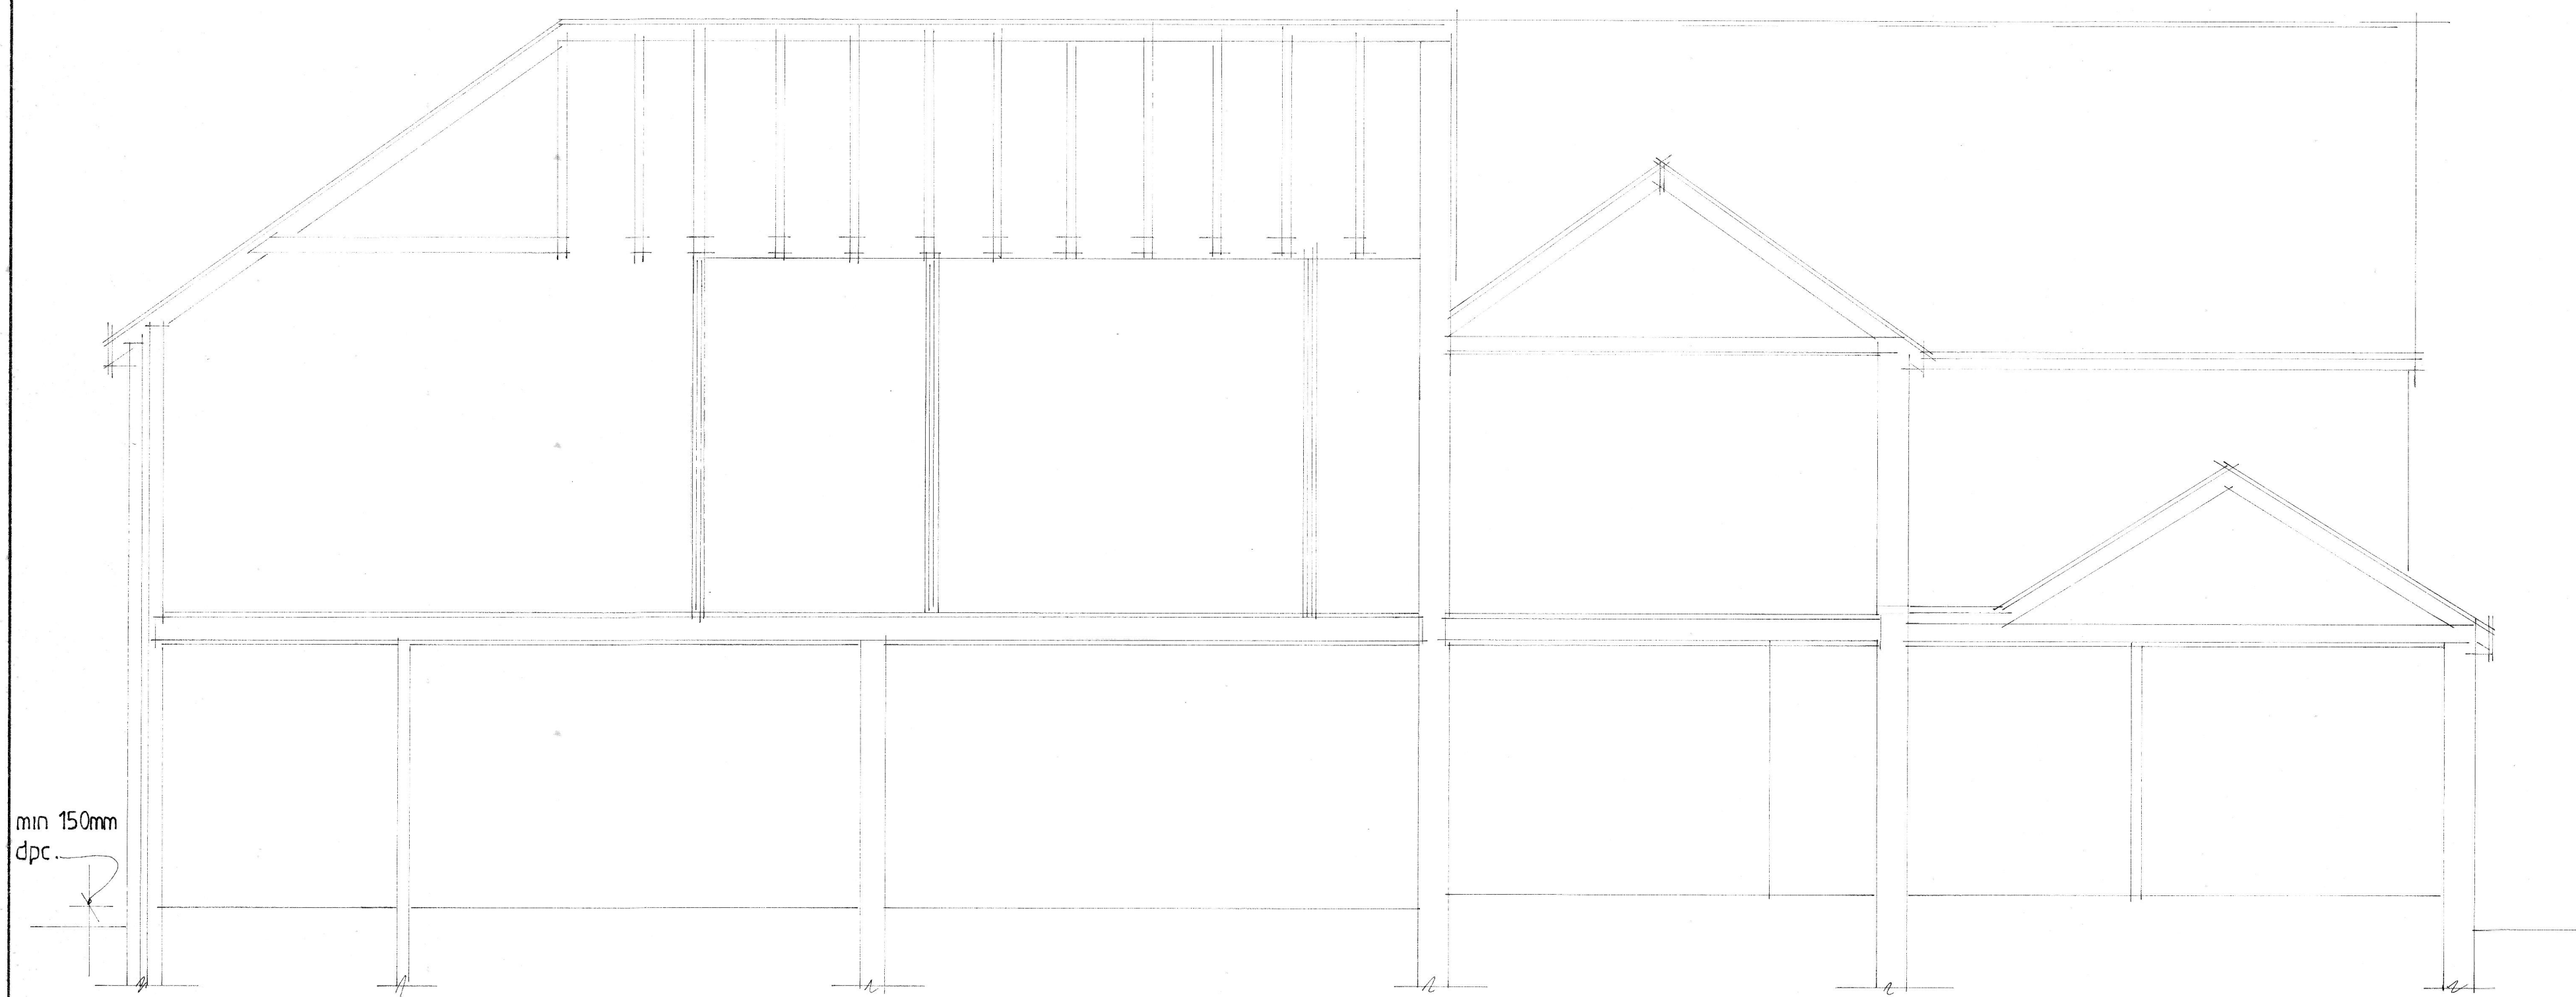

Section BB.

A		Revision	
Date			
© copyright			
THORNS-YOUNG ARCHITECTURAL			
THORNS-YOUNG LTD CHARTERED BUILDING CONSULTANTS 232 London Road, North End, Portsmouth PO2 9JQ Tel: (023) 9267 2883 Fax: (023) 9266 3457 Website: www.thornsyoun.co.uk			
Client			
Ms W King			
Job Title			
3 Eastern Road Havant			
Drawing Title			
Sections			
Scale 1:50		at A1	
Date Aug 2014		Drawn by sa	
Drg. No.		Rev.	
719914.4			