



HAVANT BOROUGH
COUNCIL
28 FEB 2014
RECEIVED

SUPERSEDED

N.G.R. E: 468392 N: 107744

NOTES:
1. ALL DIMENSIONS ARE IN MILLIMETRES
UNLESS OTHERWISE SPECIFIED
2. ASSUME ALL SITE DETAILS ARE
EXISTING UNLESS OTHERWISE NOTED.
3. THE DRAWINGS COMPLY WITH STANDARD IONIRP
GUIDELINES.

A	Issued for Approval	OSC	AM	23.01.14
REV	MODIFICATION	BY	CH	DATE



The Barn
Elms Farm
Hobb Lane, Daresbury
Warrington, Cheshire
WA4 5LS
Tel: 01925 741 810
Fax: 01925 740 621



Cell Name Opt

SOUTH PURBROOK -

Cell ID No

CORNERSTONE (CTIL)	TEF	VF
127918	34881	86535

Site Address / Contact Details


STAKES ROAD
HAVANT
HAMPSHIRE
PO7 5PL

Drawing Title: PROPOSED LOCATION PLAN

Purpose of Issue: PLANNING

Drawing Number: 200

Scale:		Drawn:		Date:		Issue:
As Shown		OSC		23.01.14		
Checked:	Date:	Approved:		Date:		V1
WR	23.01.14	AM		23.01.14		

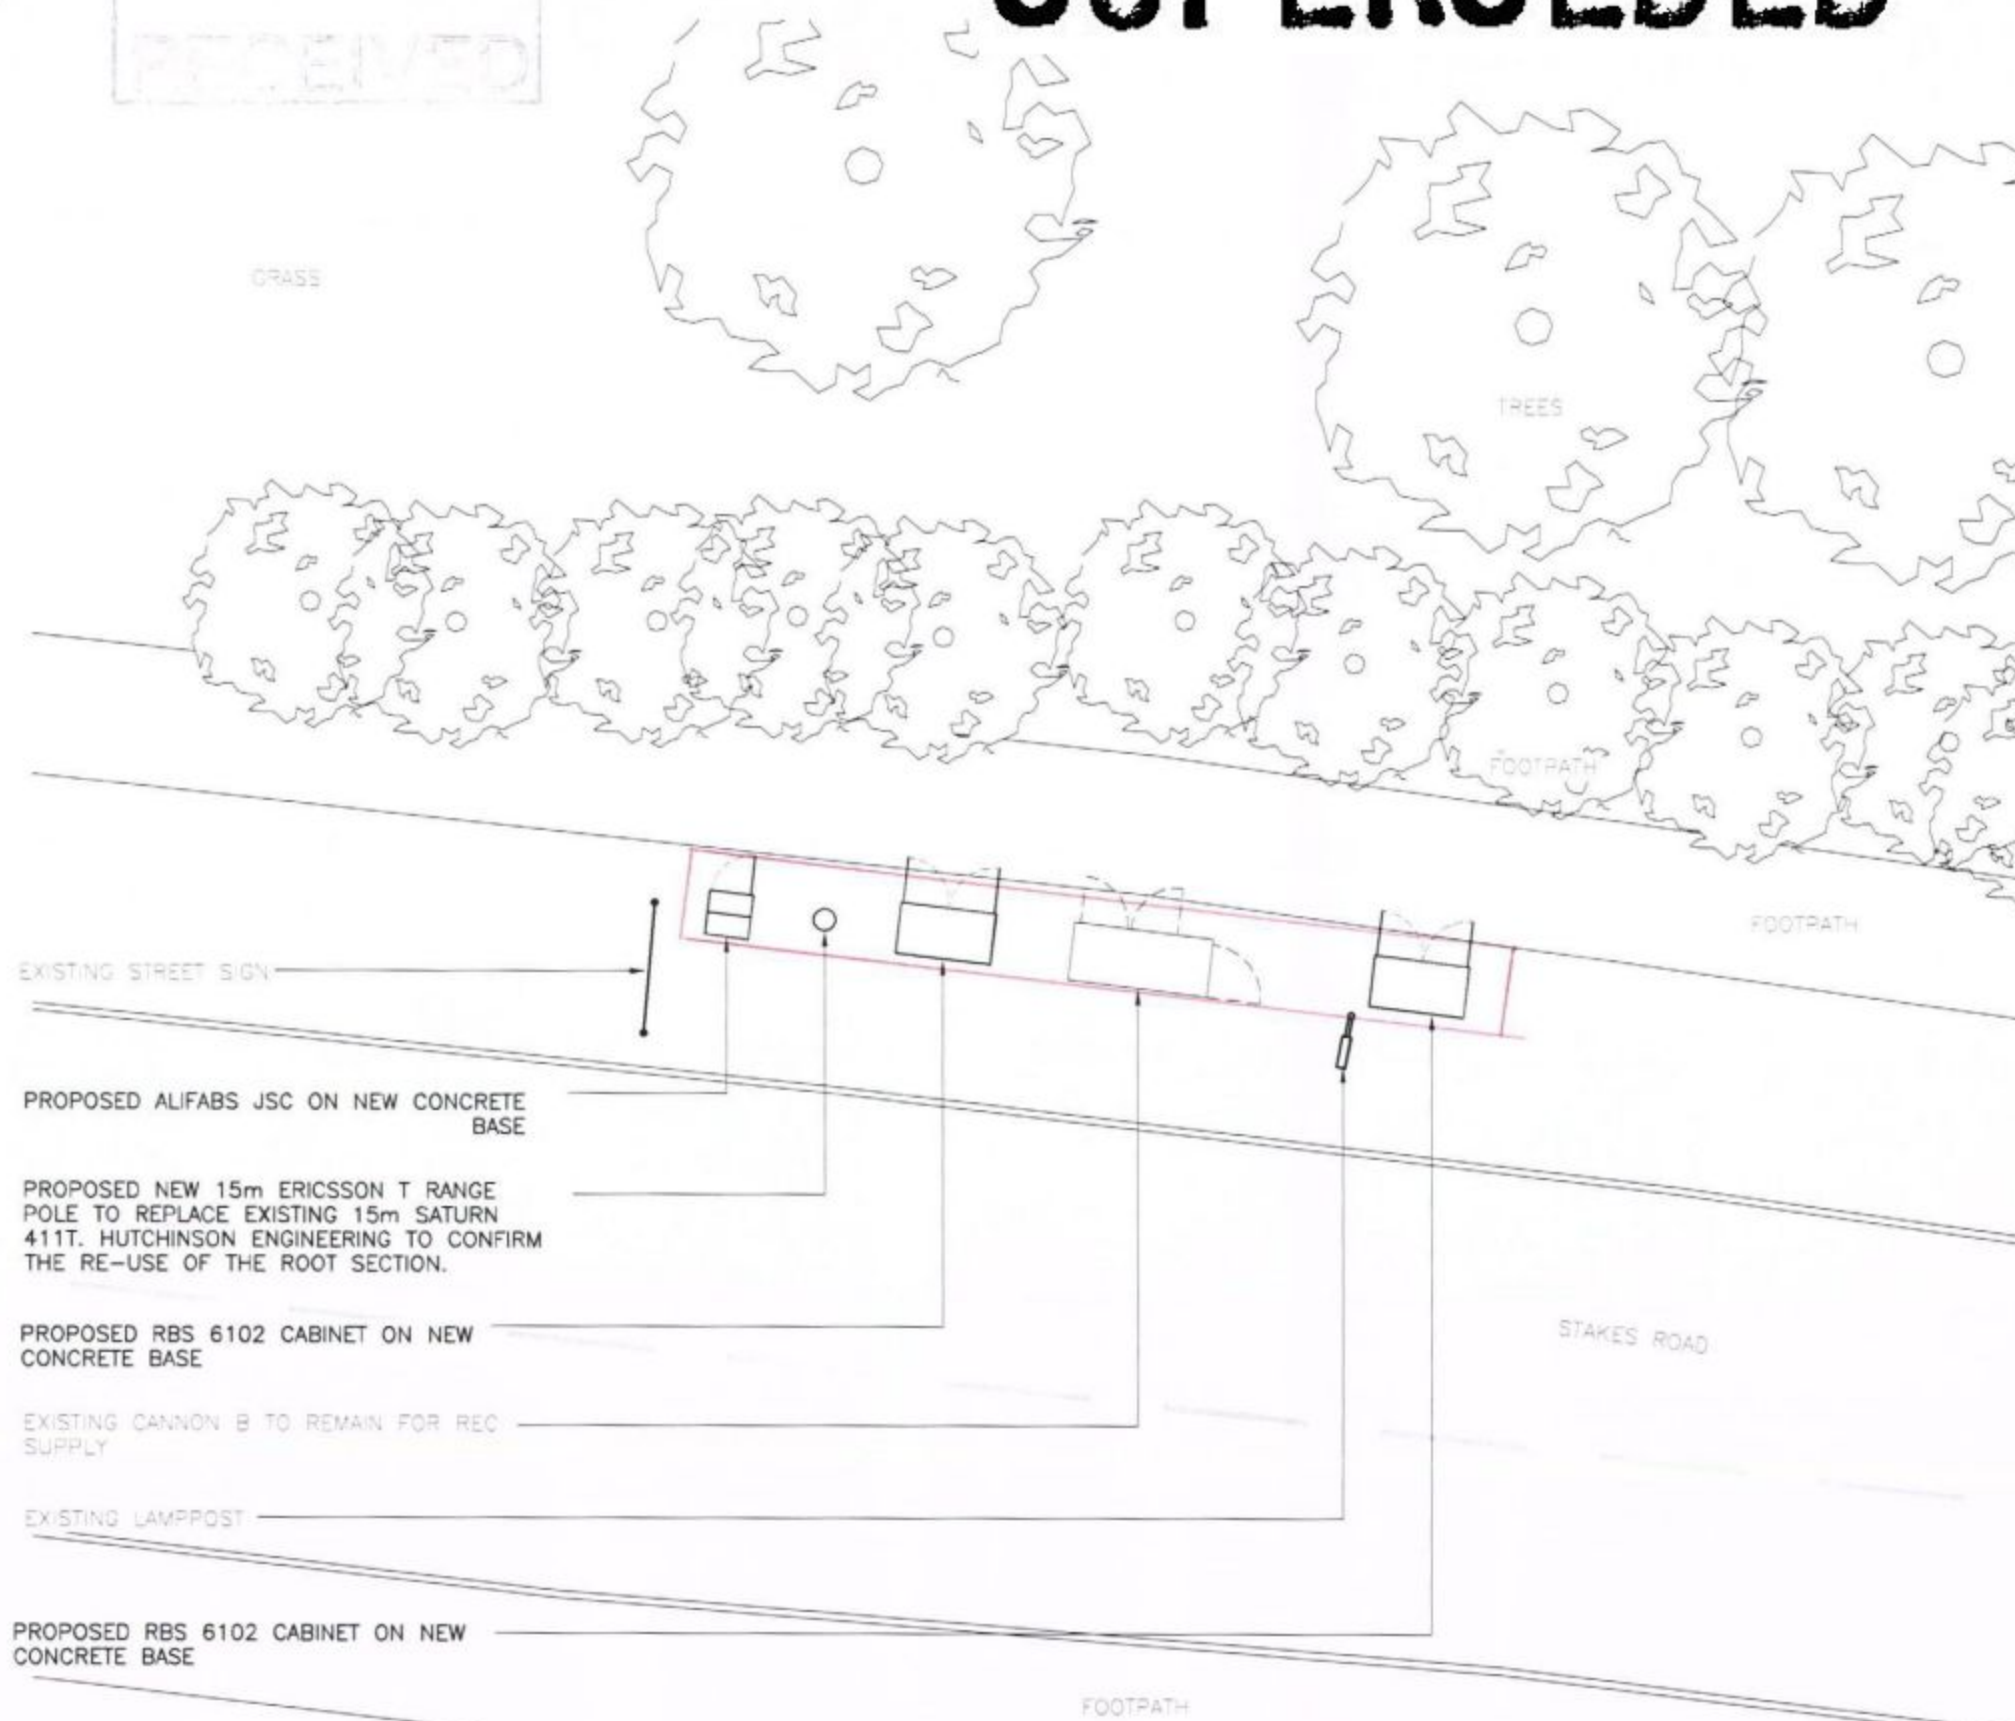

PROPOSED SITE LOCATION
1:100