



NOTES

Figured dimensions must be taken in preference to scaled dimensions. Contractors, Sub-Contractors and Suppliers must verify all dimensions on site before commencing or preparing shop drawings. All drawings are subject to Copyright.

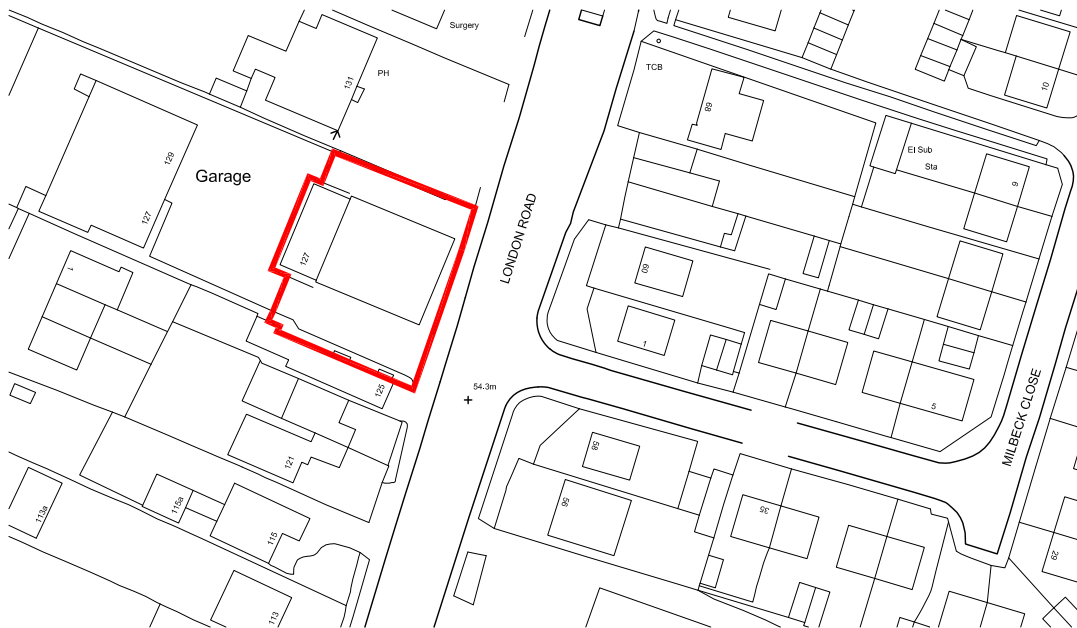

Ordnance Survey (c) Crown Copyright 2014. All rights reserved. Licence number 100022432

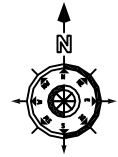

SCALE

REVISION

no.	date	details

ALLAN.B. MATTHEWS A.R.I.B.A.



37 Fore Street,
Bovey Tracey, Devon
TQ13 9AD

Tel : (01626) 833727

Fax : (01626) 833102

drawingoffice@allanbmattthews.com

www.allanbmattthews.com

CLIENT



ESSO Petroleum Co. Ltd.

JOB

Westons Service Station
127 London Road,
Portsmouth,
Hampshire,
PO8 8XJ

DRAWING TITLE

Synergy Fuels Program

LOCATION PLAN

M:\2067-44\Westons.dwg

drawn by: EH	date: 12/2014
checked by:	date:
Scale: 1:1250 @ A4	Type: ADV

PBL	ABM Job No.	Drwg. No.	Revision:
200814	2067-44	05	.