



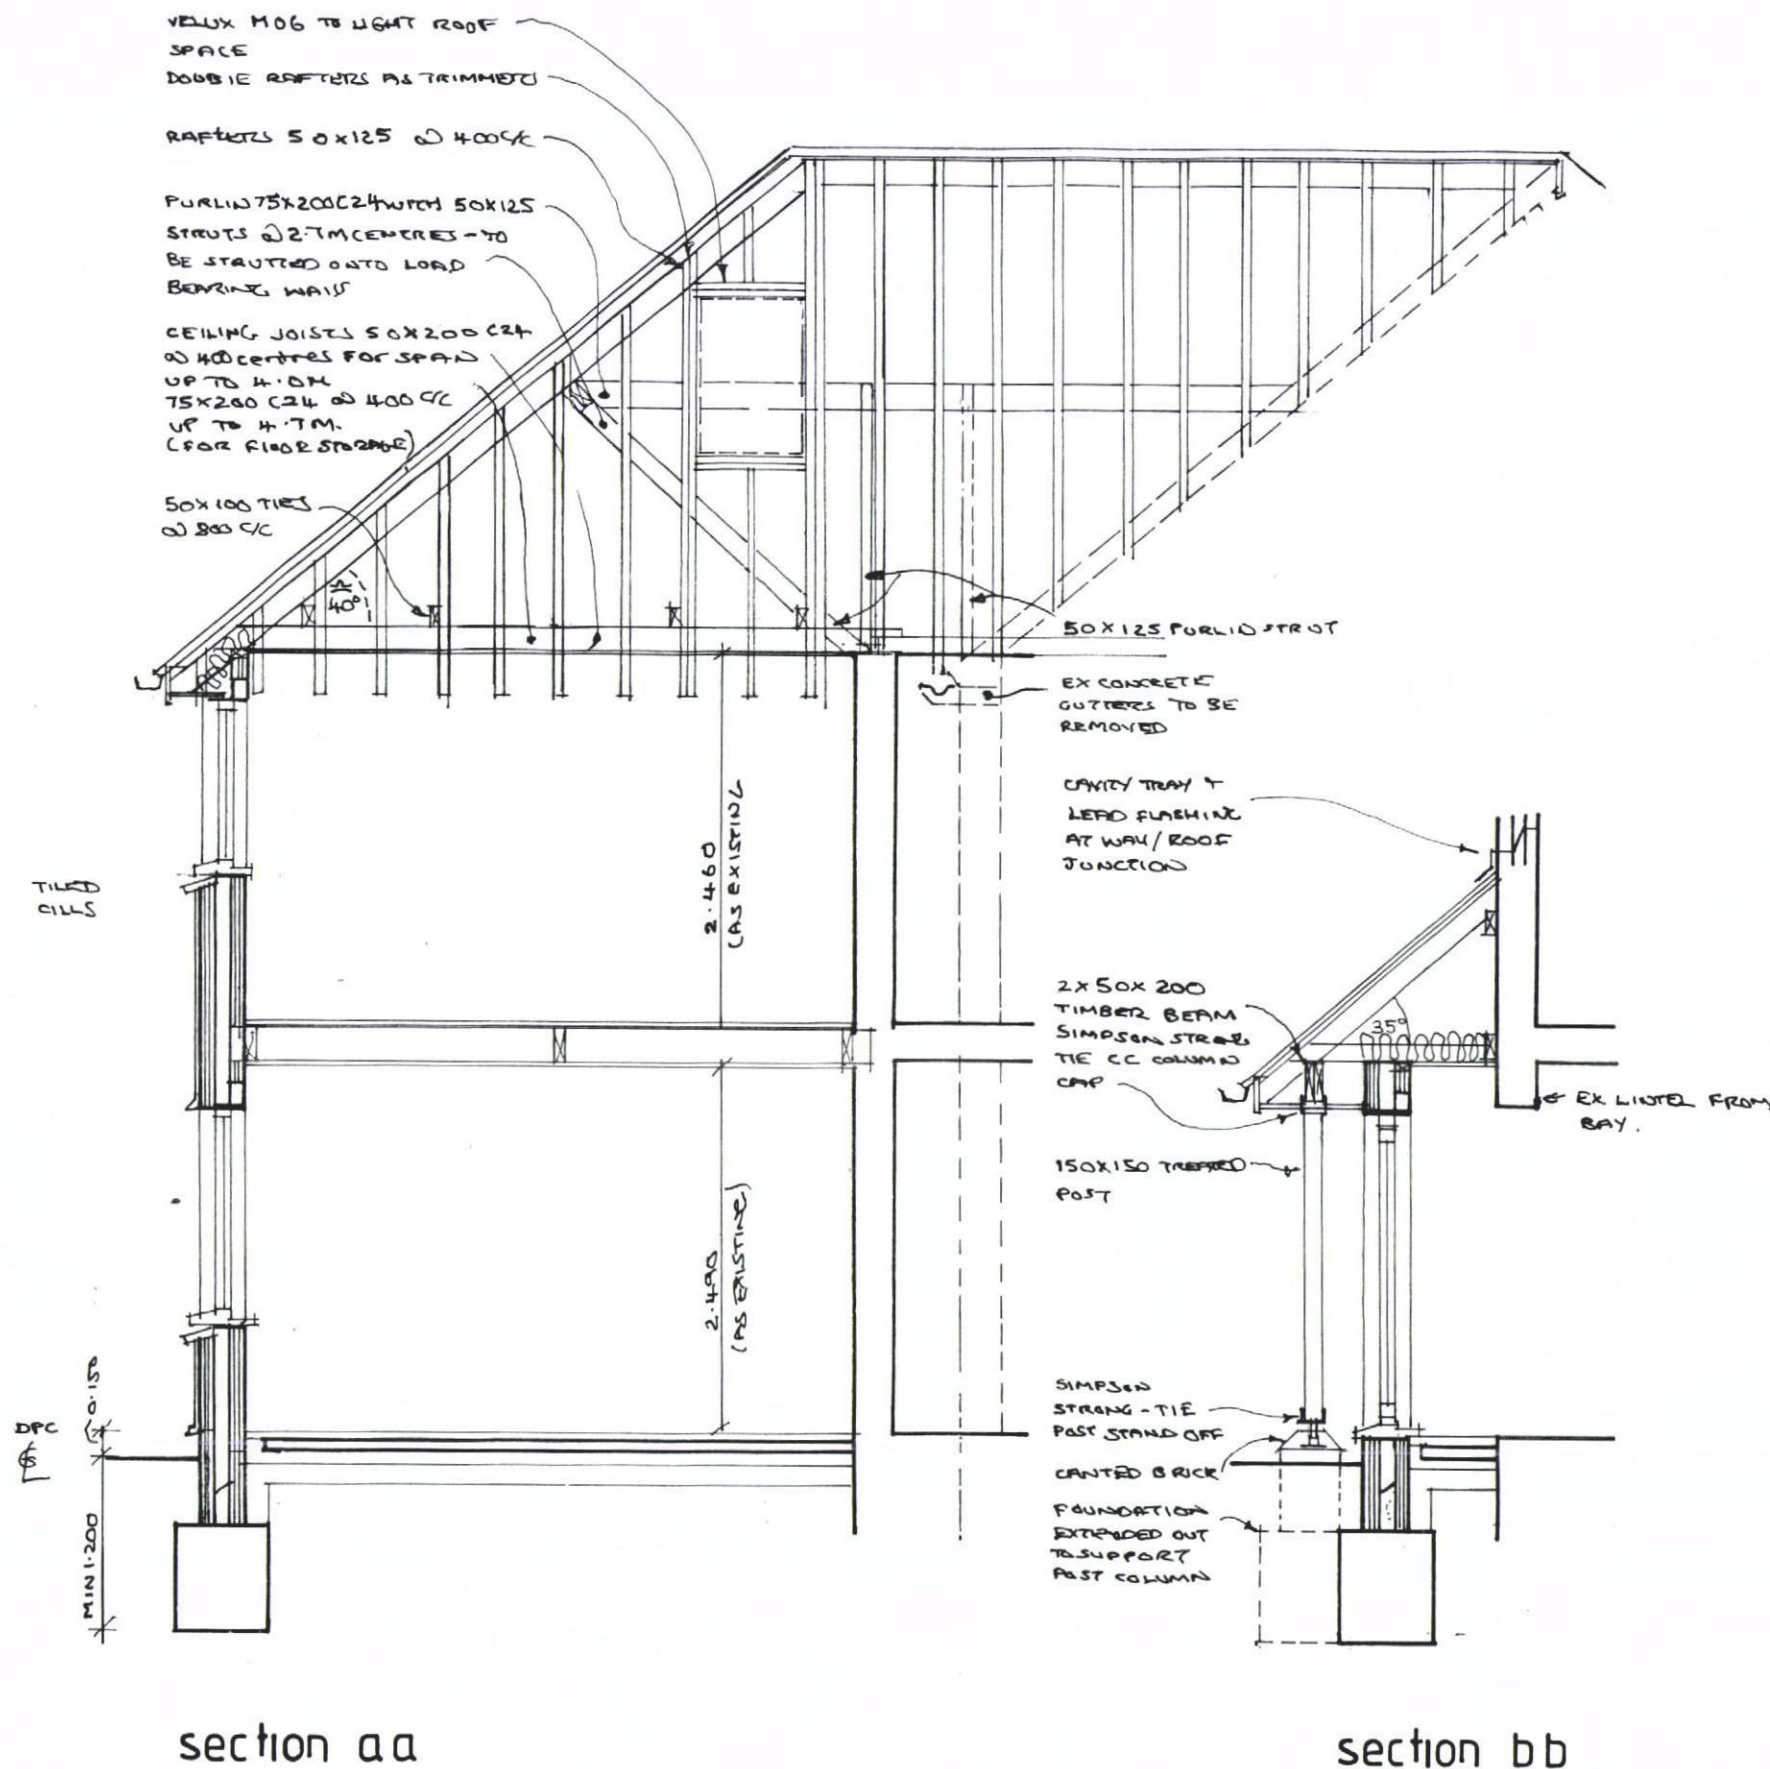

section aa

section bb

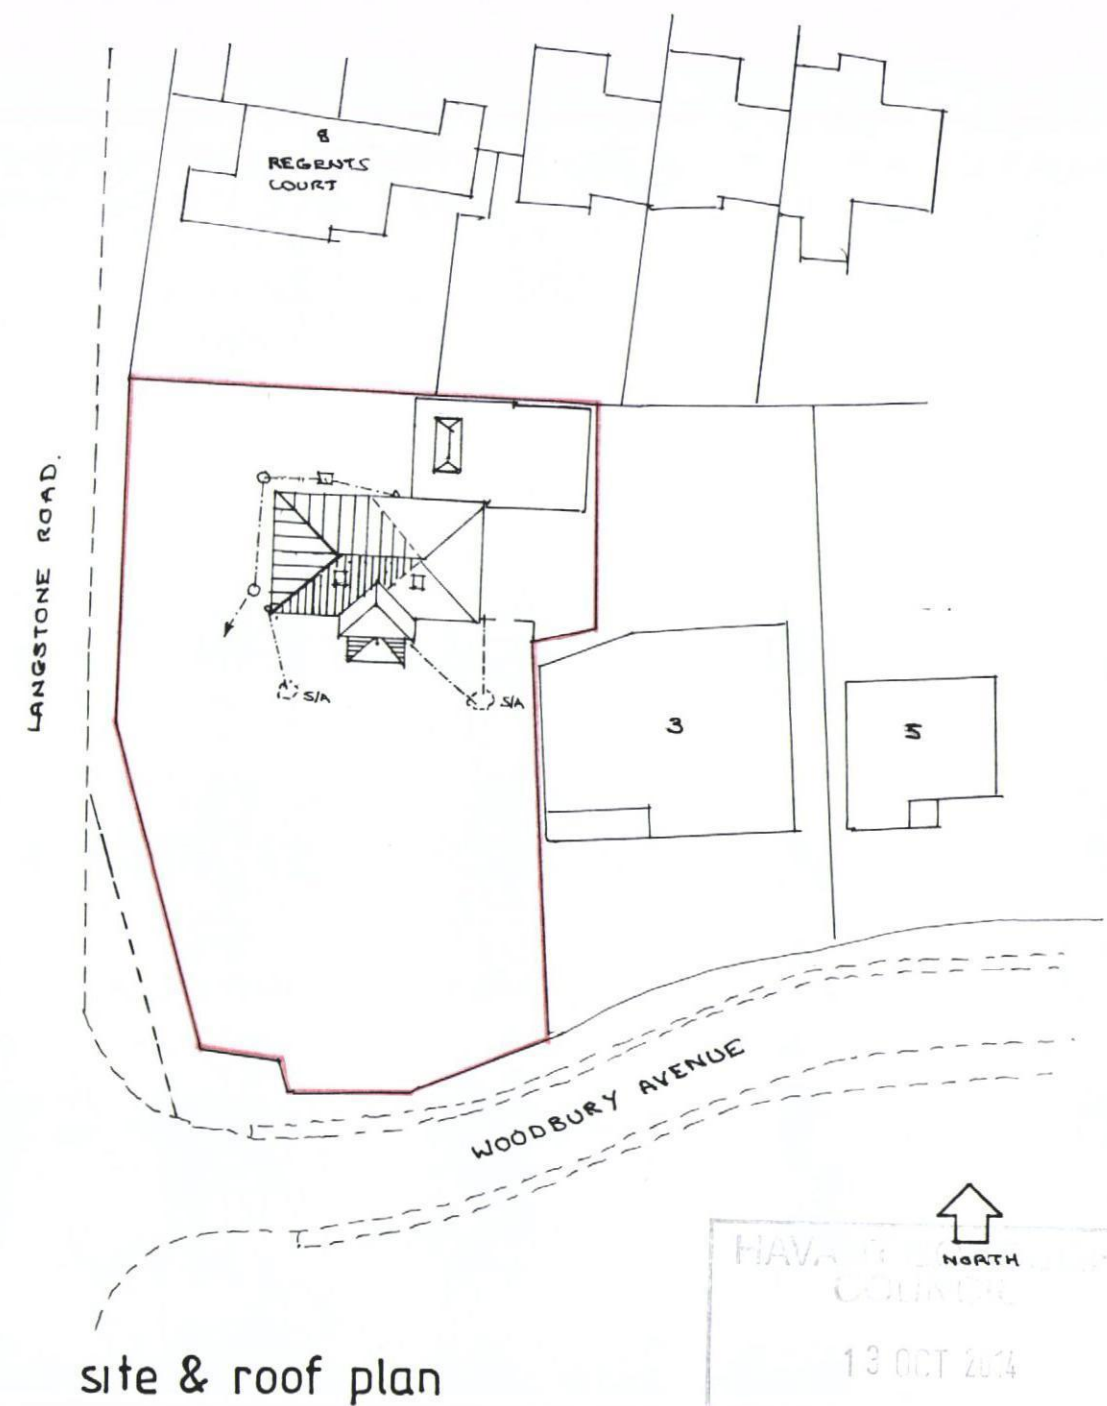

sections and site plan
1 woodbury ave langstone

for mr mrs brooks

scales 1:50 1:500 date SEP 14 dwg SPL504