




1. This drawing is the copyright of MH Architects Ltd
2. Do not scale this drawing except for Local Authority planning purposes
3. All dimensions must be checked on site by the contractor prior to commencement of the works.

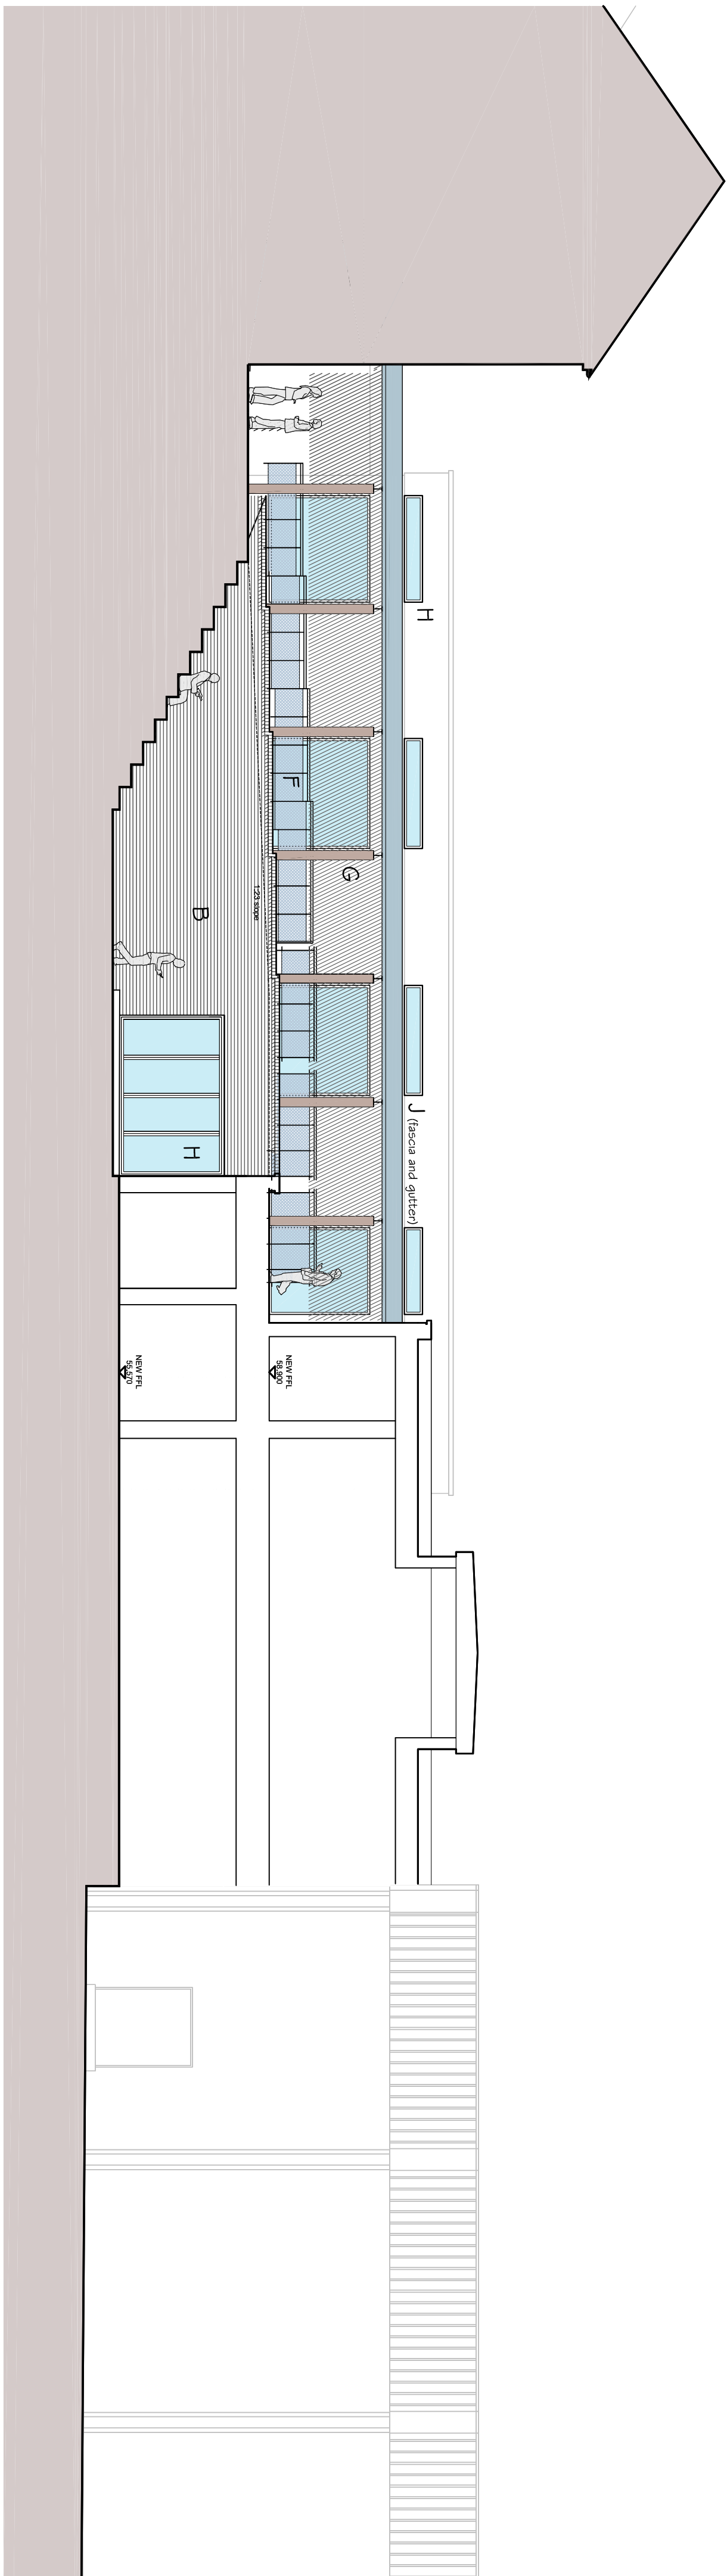

| Rev. | Revision | By | Date | Check | Date |
|------|----------|----|------|-------|------|
|------|----------|----|------|-------|------|

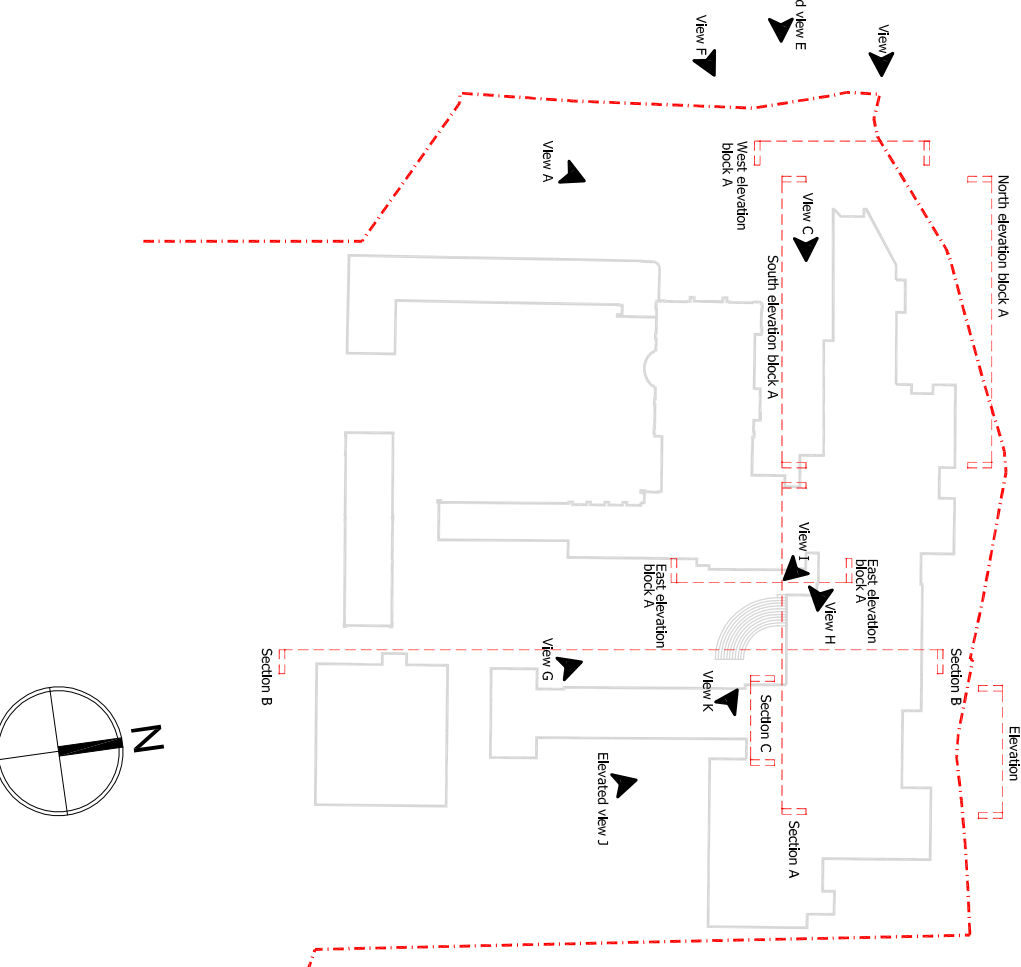


## Section A

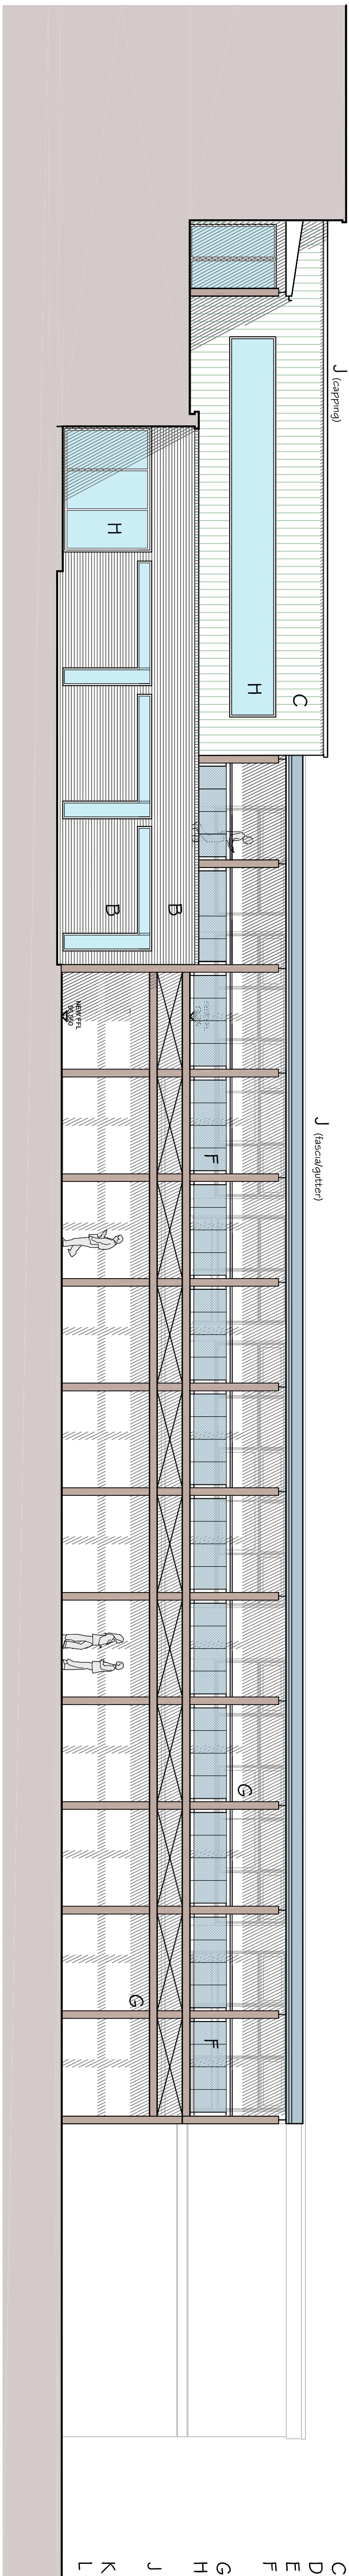

## Section B



View G

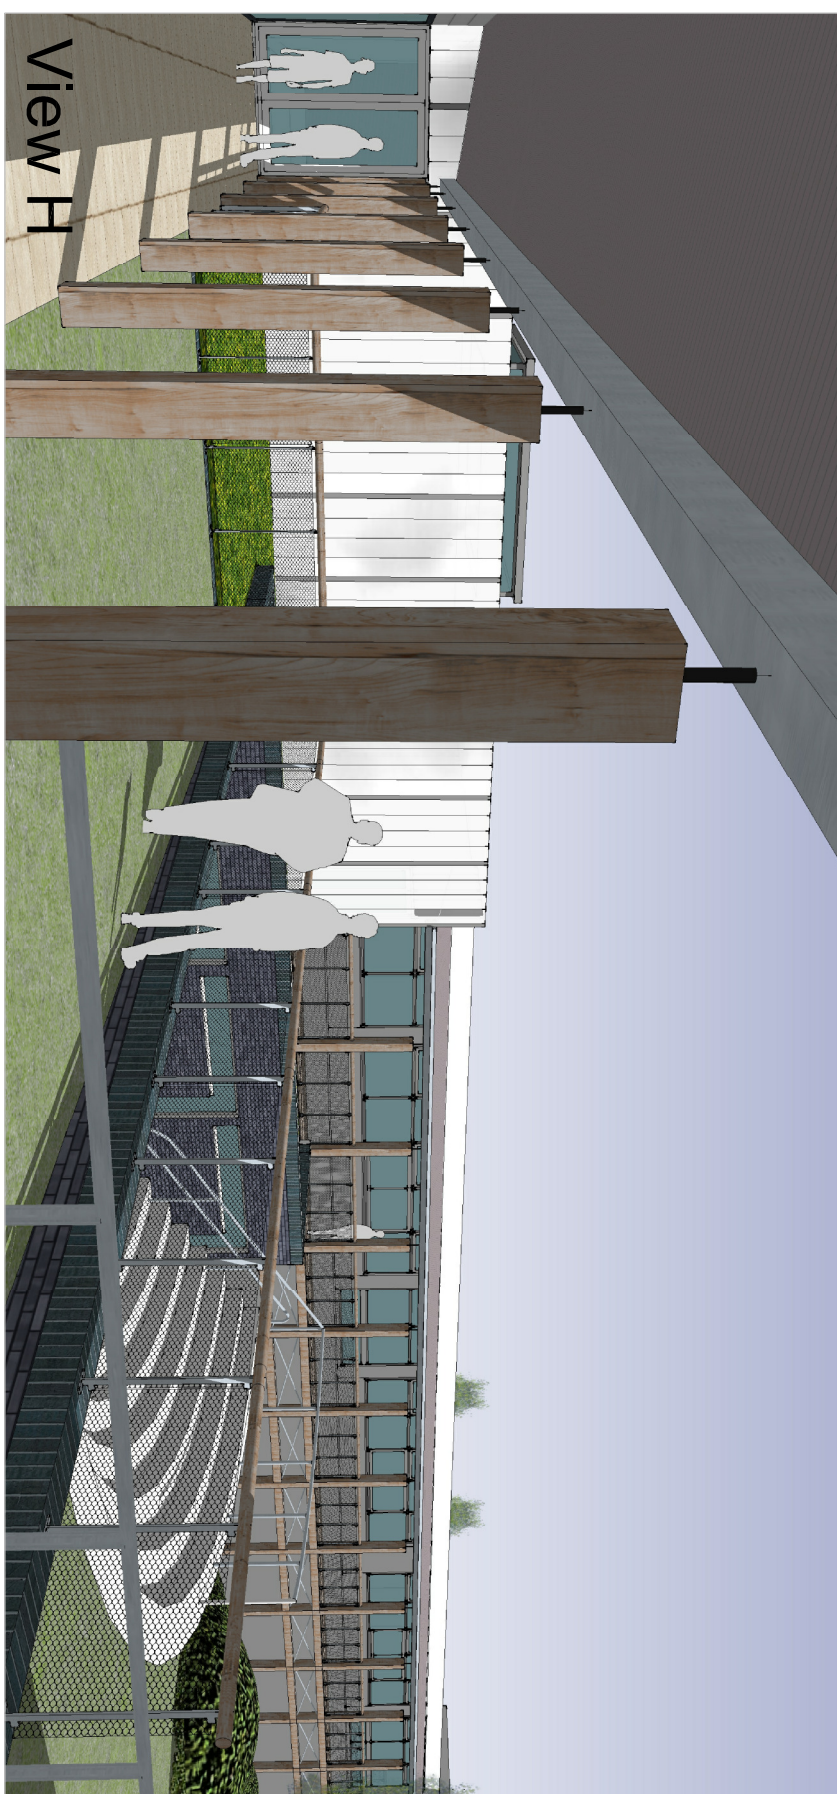

View H



View 1

**Elevations 1:100 @ A1**

1:100

# Purbrook Park School

## Extensions, Internal Remodelling and External Works

Purbrook Park School, Waterlooville

Purbrook Park School Trust

Project & Drawing title  
**Elevations as Proposed**

Sheet 3 : Block B

( incl Model Views and Section )

| Date     | Checked | Date     | Scale at A1 |
|----------|---------|----------|-------------|
| 20.06.14 | 100     | 20.06.14 | 100         |

|        |          |            |          |       |
|--------|----------|------------|----------|-------|
| 1 Unit | 30.06.14 | PL         | 30.06.14 | 1:100 |
| Job N° | 13 083   | Drawing N° | PL-18    | Rev.  |
| Status |          |            |          |       |

Ground Floor | Bicentennial Building  
Southern Gate | Chichester  
West Sussex | PO19 8EZ

**t. 01243 774798**  
**e. [admin@mharchitects.co.uk](mailto:admin@mharchitects.co.uk)**  
**[www.mharchitects.co.uk](http://www.mharchitects.co.uk)**

Limited Company  
Registered in England No.094233

